



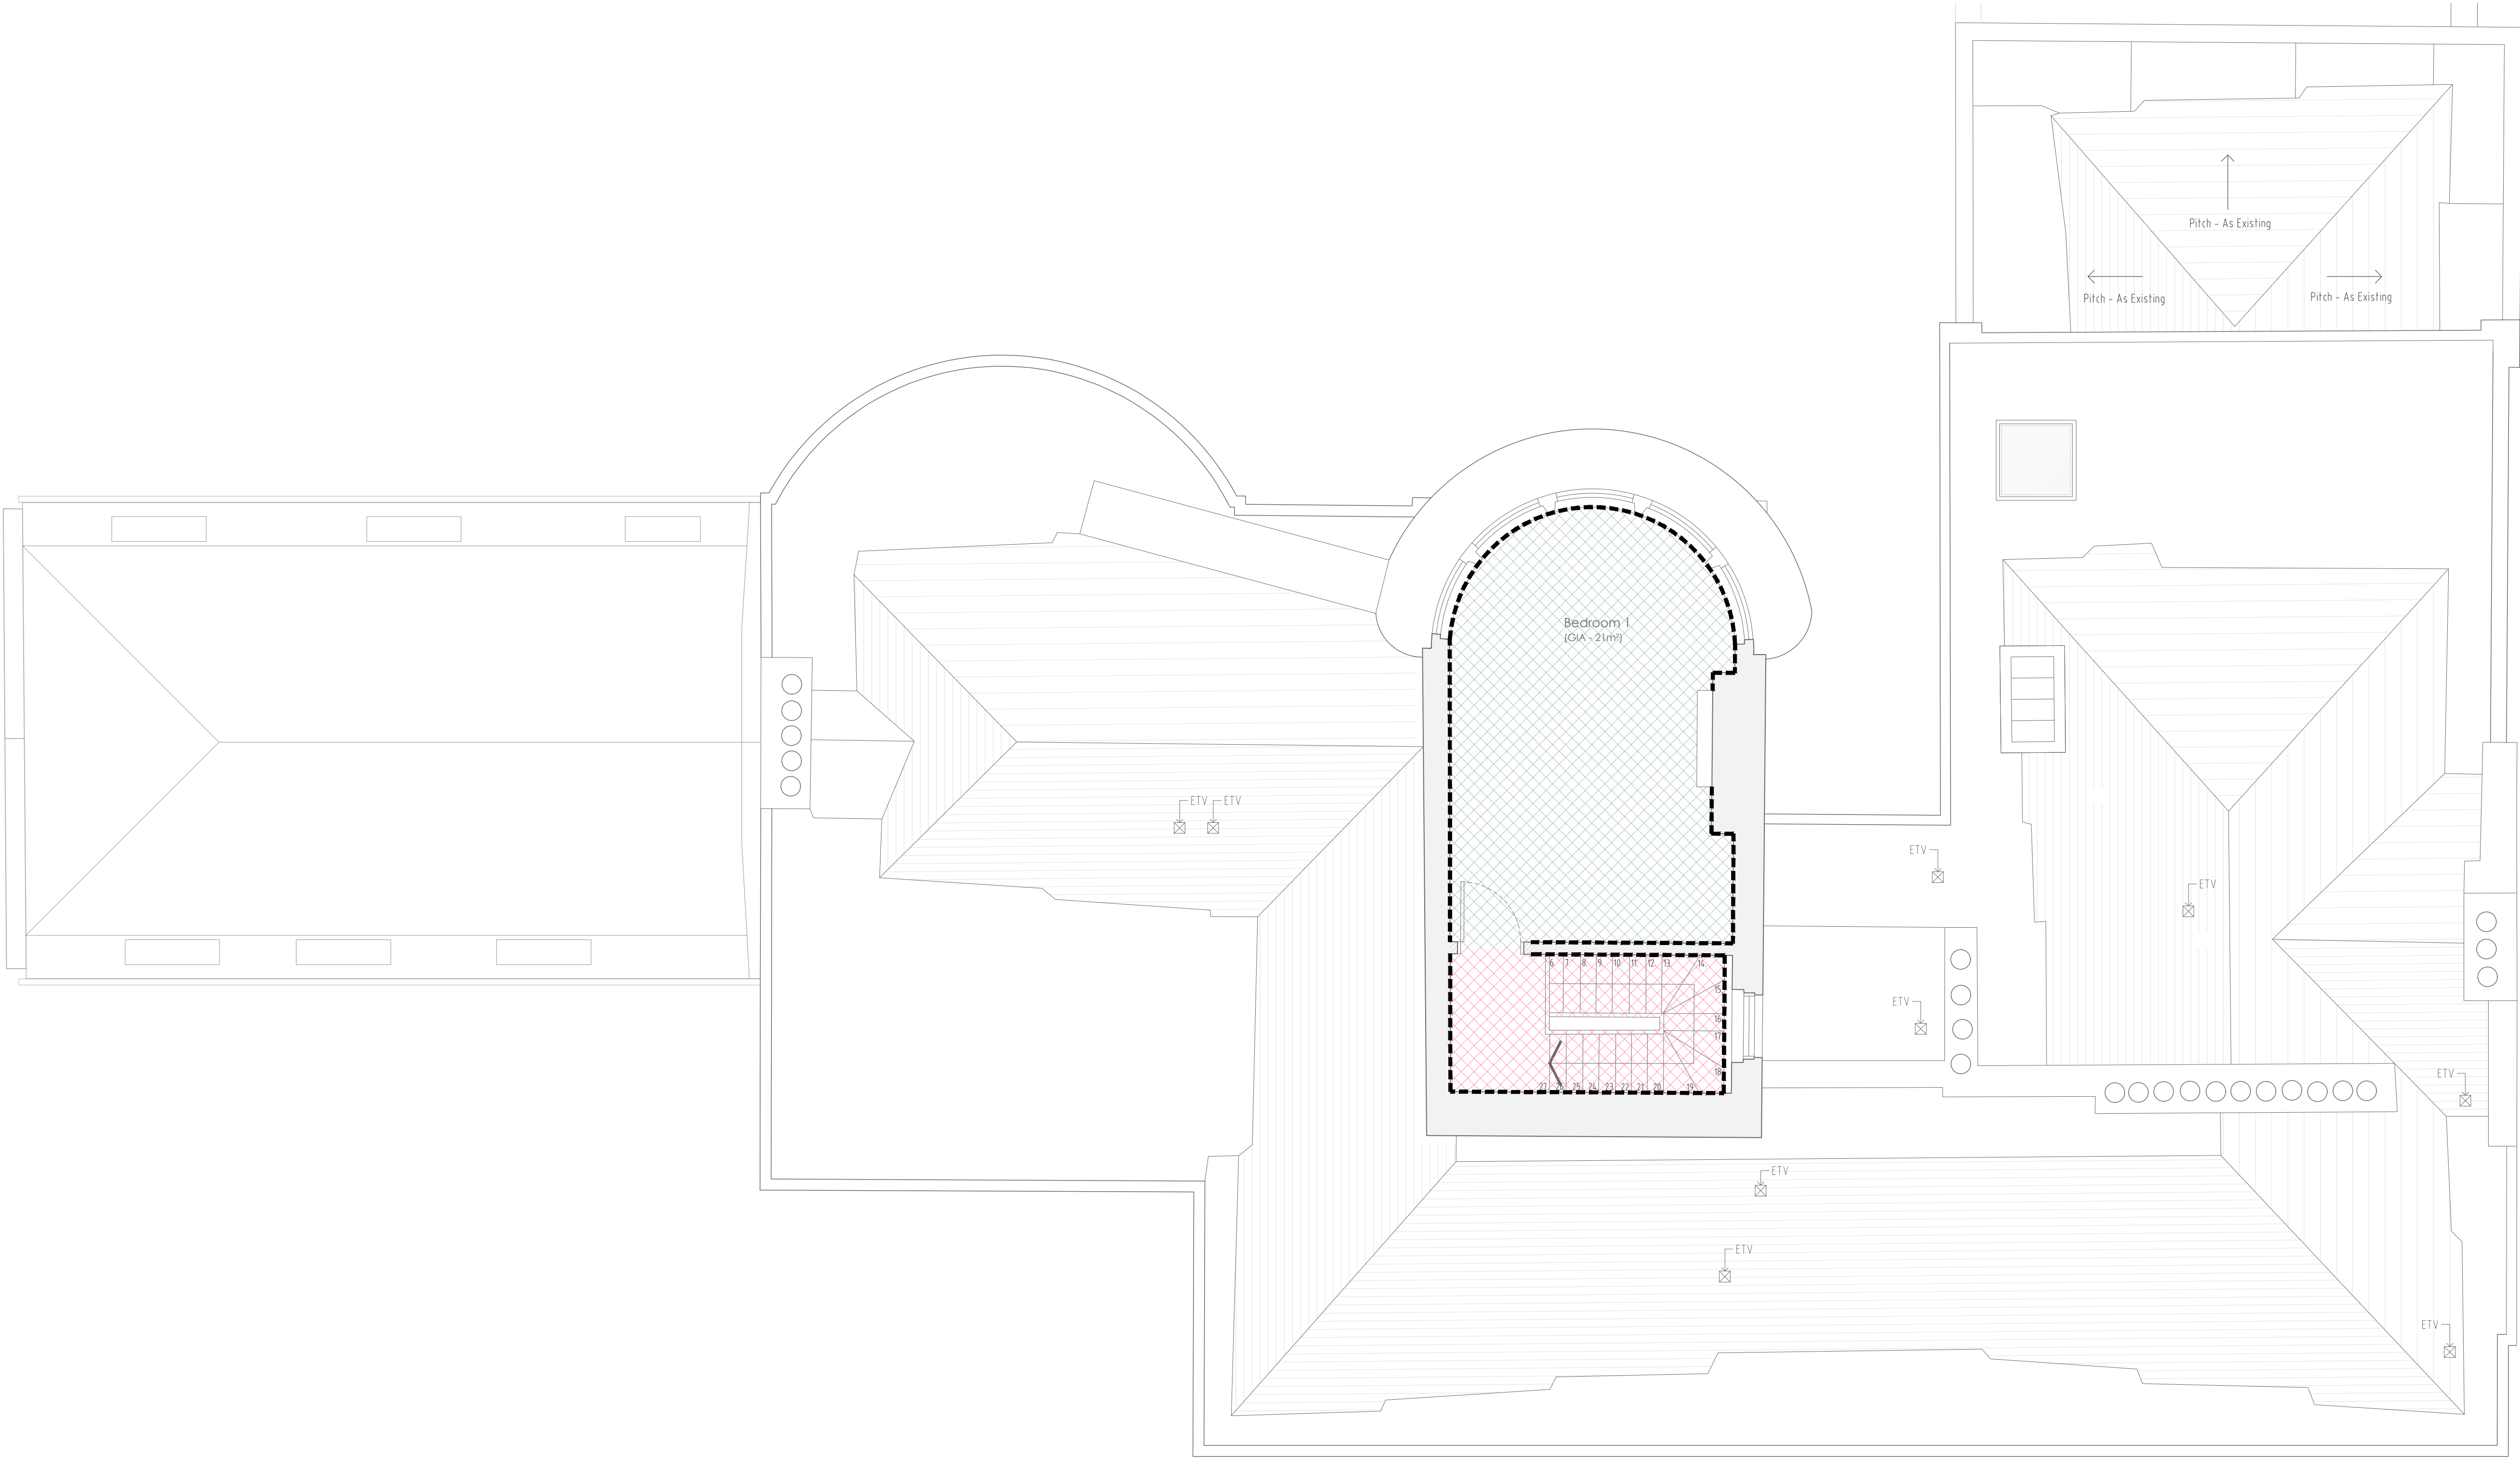

DO NOT SCALE FROM THIS DRAWING - REPORT ANY DISCREPANCIES TO DESIGNER PRIOR TO COMMENCING WORKS

ALL DIMENSIONS TO BE VERIFIED BY THE CONTRACTOR ON SITE

THIS DRAWING REMAINS THE COPYRIGHT OF
TURNER JACKSON + DAY ASSOCIATES
AND CANNOT BE REPRODUCED WITHOUT WRITTEN CONSENT

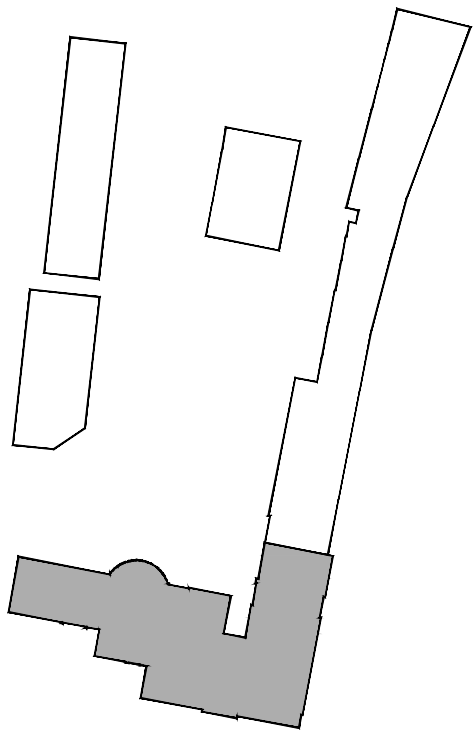

- Carpet + underlay to bedroom areas.
- Carpet + underlay to stores, hallways, entrances areas and private staircase.
- Carpet + underlay to living areas.
- Hard wearing carpet + underlay to communal areas.
- High quality (waterproof) vinyl sheet flooring to bathrooms and ensuites areas.
- High quality (waterproof) vinyl sheet flooring to kitchen areas.
- New paving slabs to be installed, to match external landscaping.
- Existing original skirting, to be retained and repaired as required.
- Skirting originality unknown. Further investigation required.
- New skirting to match original profile where possible, any non-original skirting to match original profile if possible.

Refer to detail drg. : 1735_499 for floor substrate detail[s]

T1	Tender Issue	Dec '24	RG
REV	DESCRIPTION	DATE	BY CHD

TURNER JACKSON+DAY
ASSOCIATES

Radio House
Thanet Way, Whitstable
Kent CT5 3QX
t: 01227 261453
e: enquires@tjda.co.uk
www.turnerjacksonday.co.uk

client details
CUSTOM HOUSE (Gravesend) LIMITED

project details
Custom House
The Terrace, Gravesend, DA12 2DE

drawing title
Floor Finishes Plan
Third Floor

date scale drawn by checked by
Dec '24 1:50 JH

project no.	drawing no.	revision
1735	1169	T1

TENDER

Third Floor Finishes Plan

