




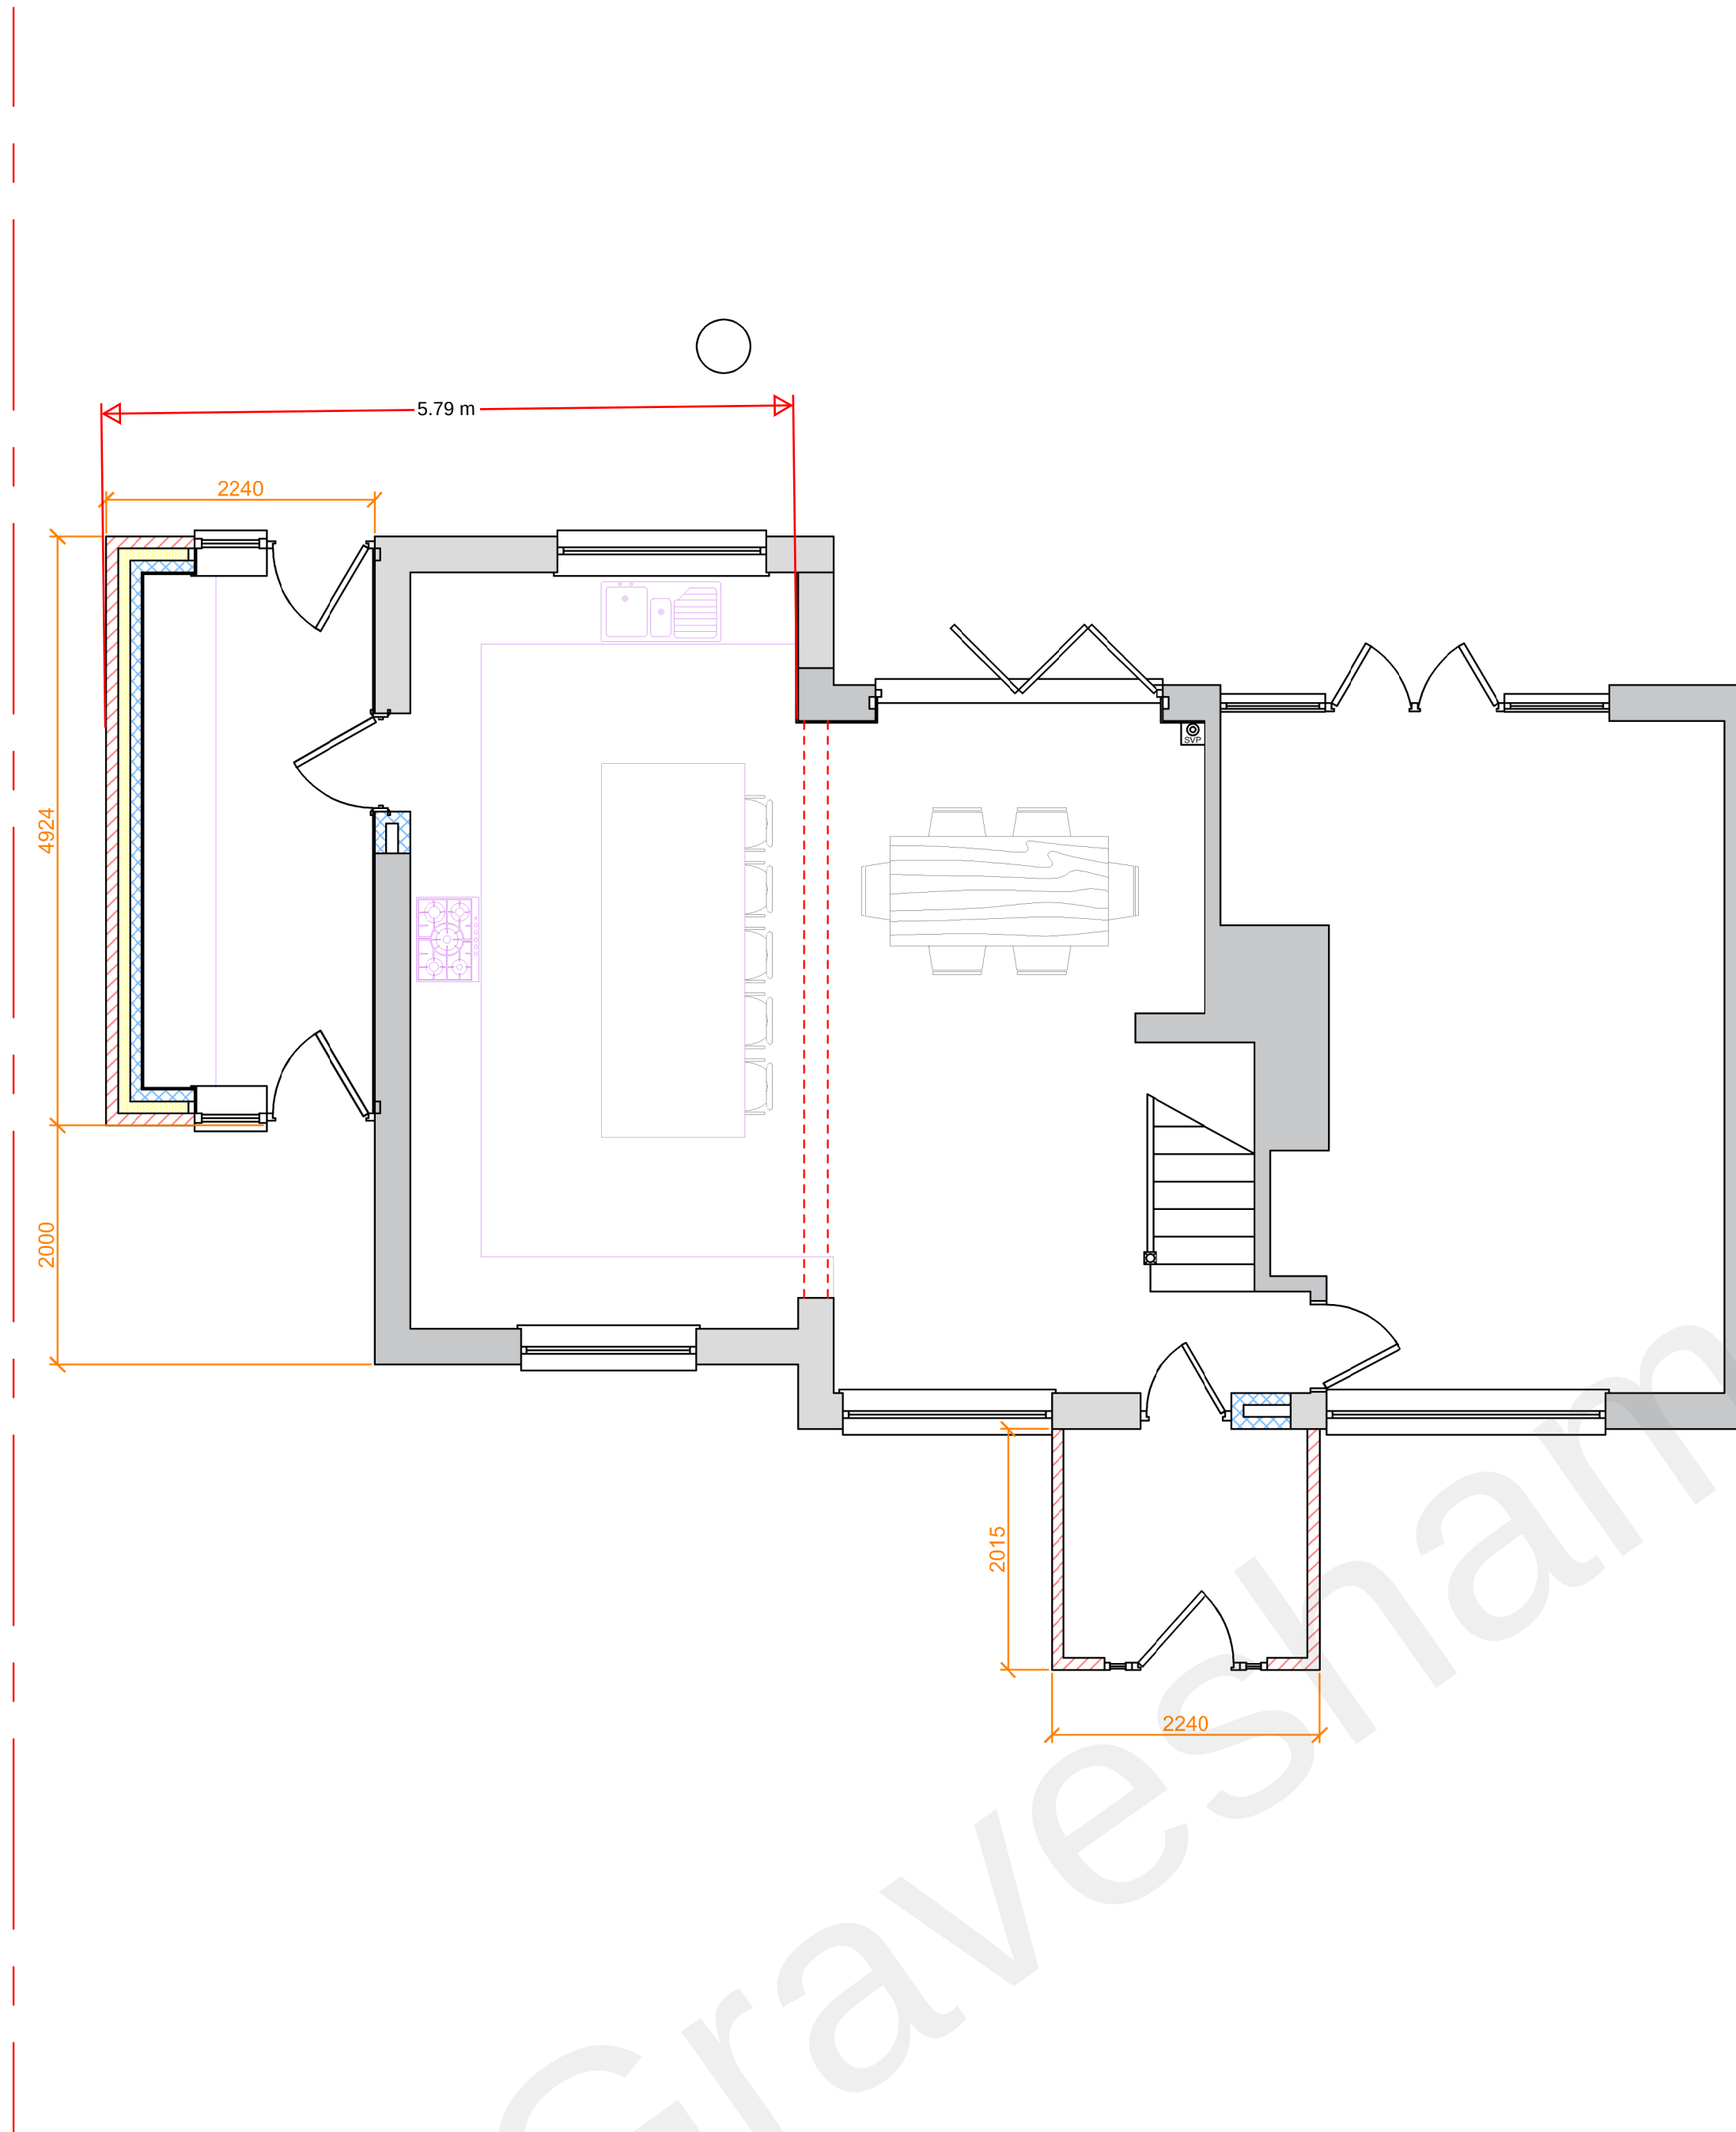

Proposed Ground Floor @ 1:50

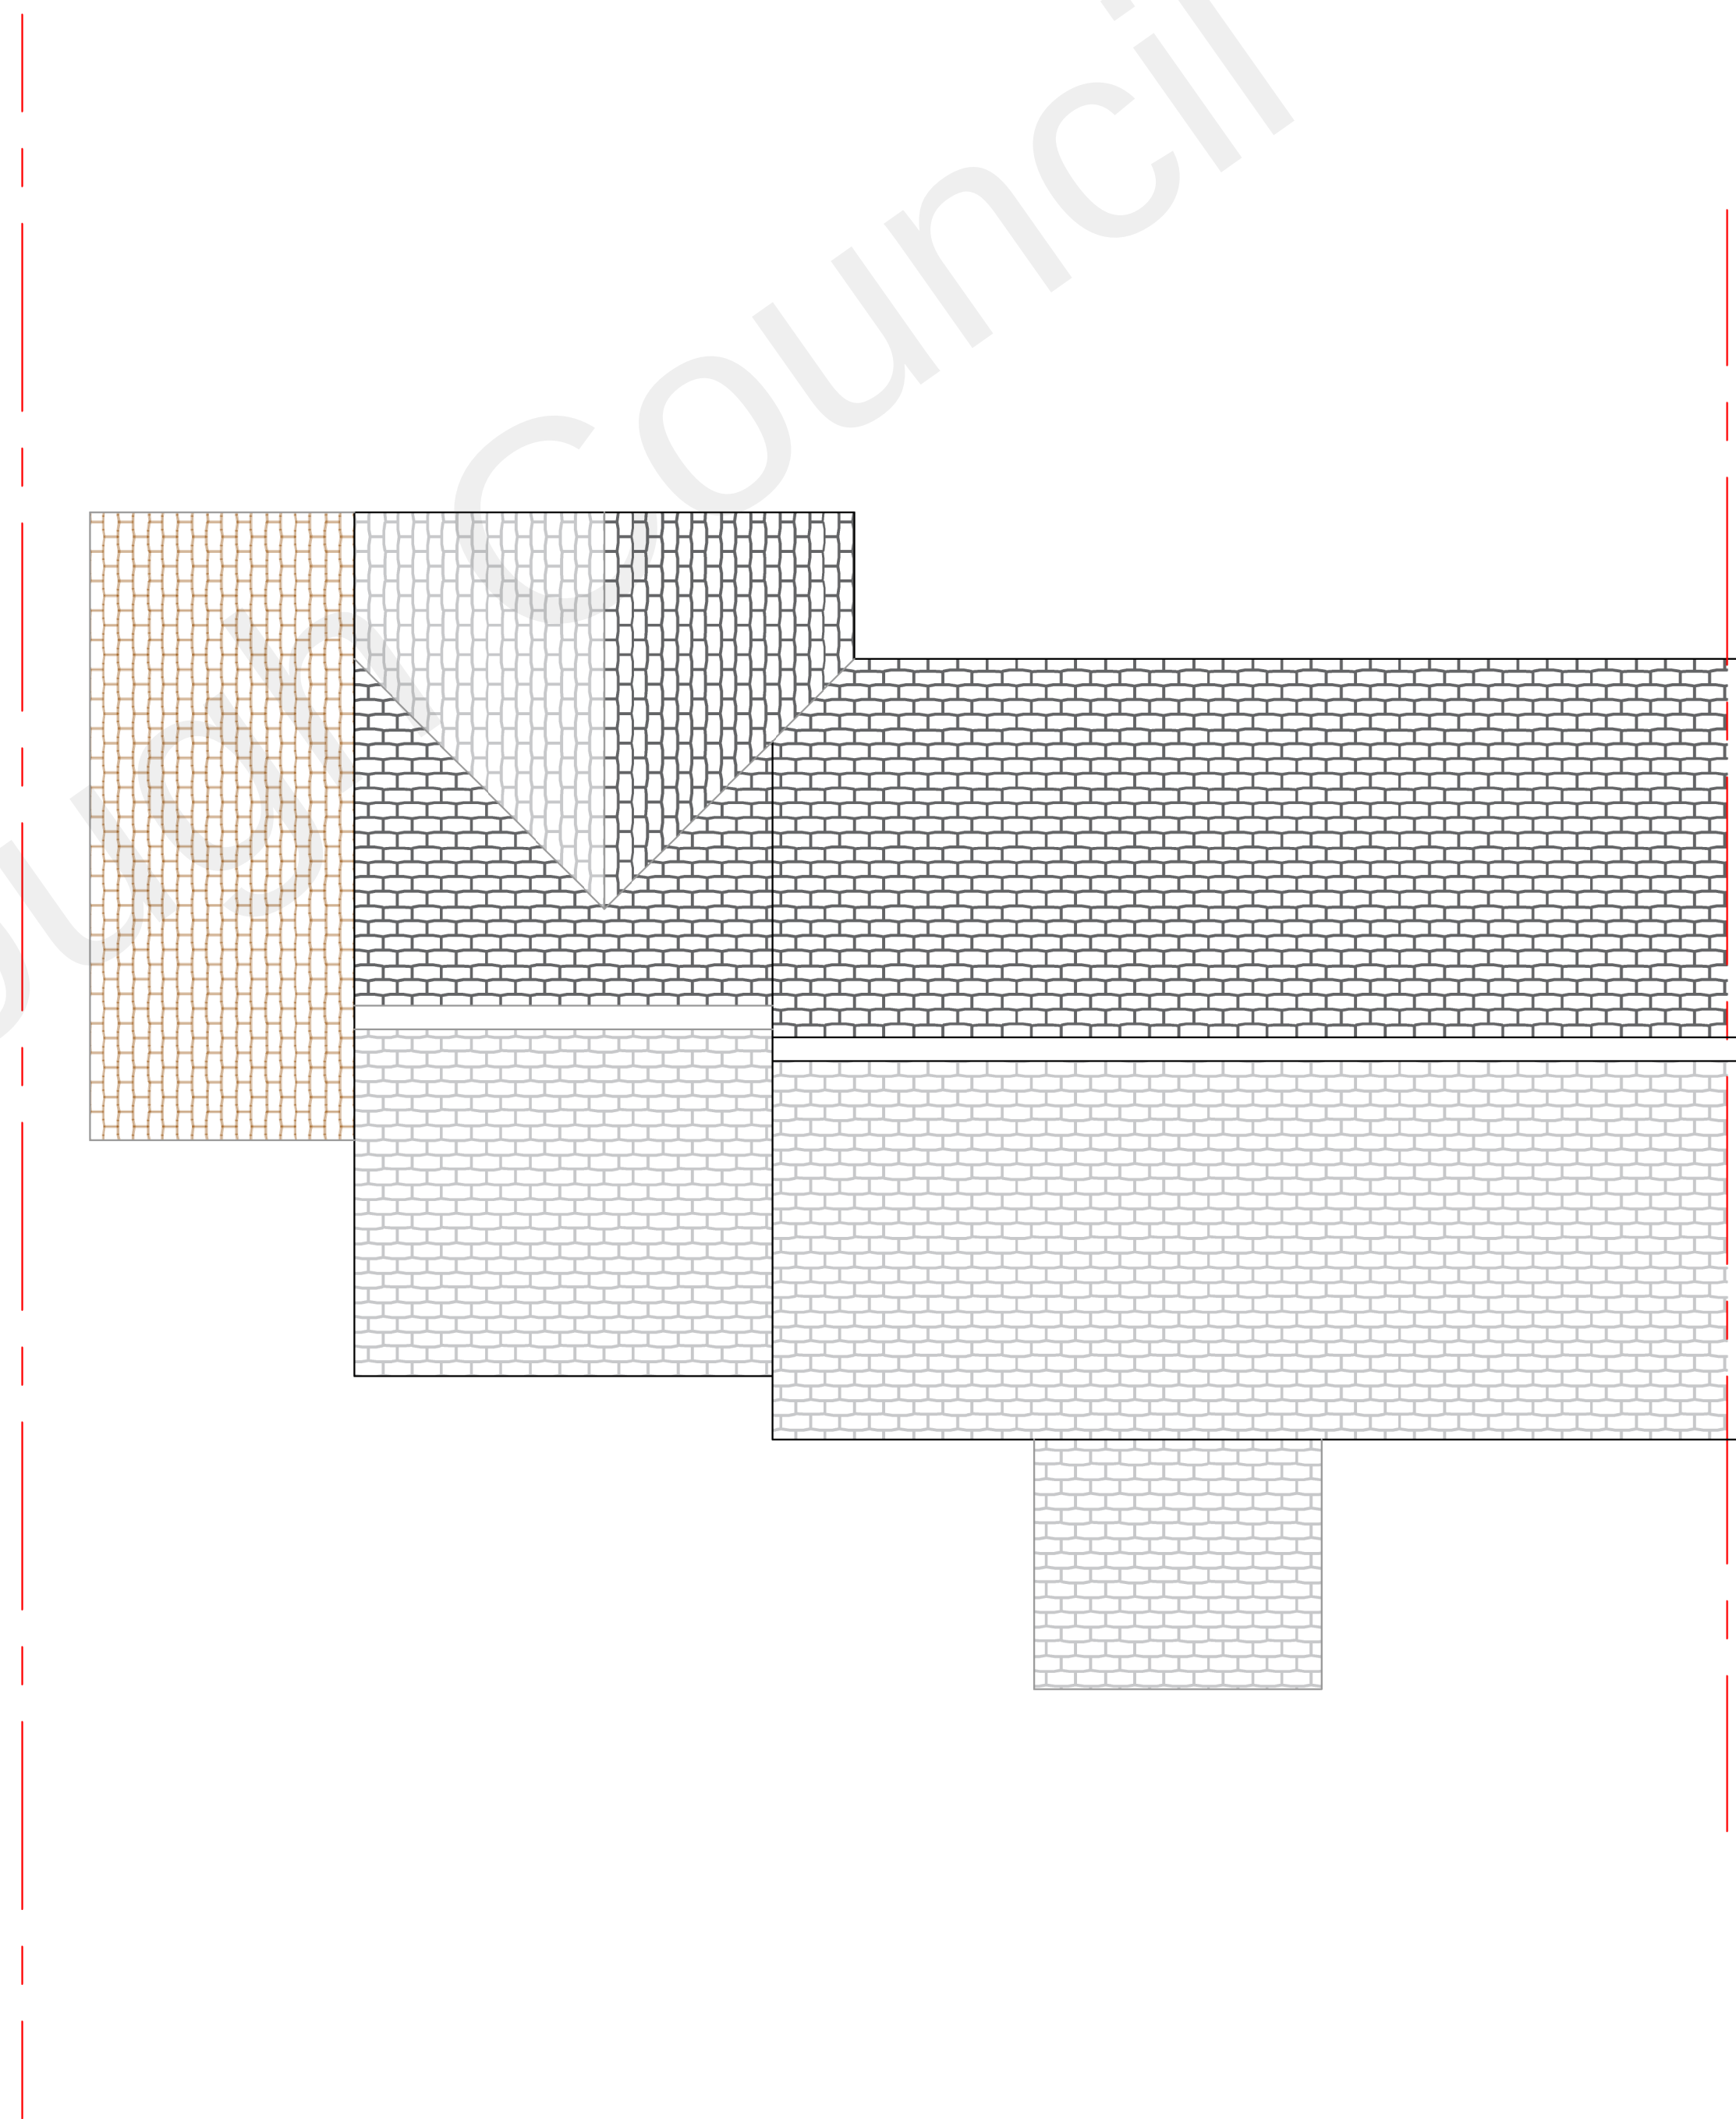

Proposed Roof Plan @ 1:50

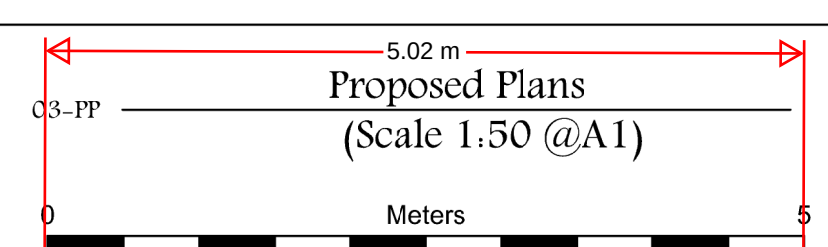

Only scale after checking scale bar. Verify all dimensions on site. Report all discrepancies to the designer. This drawing is copyright