




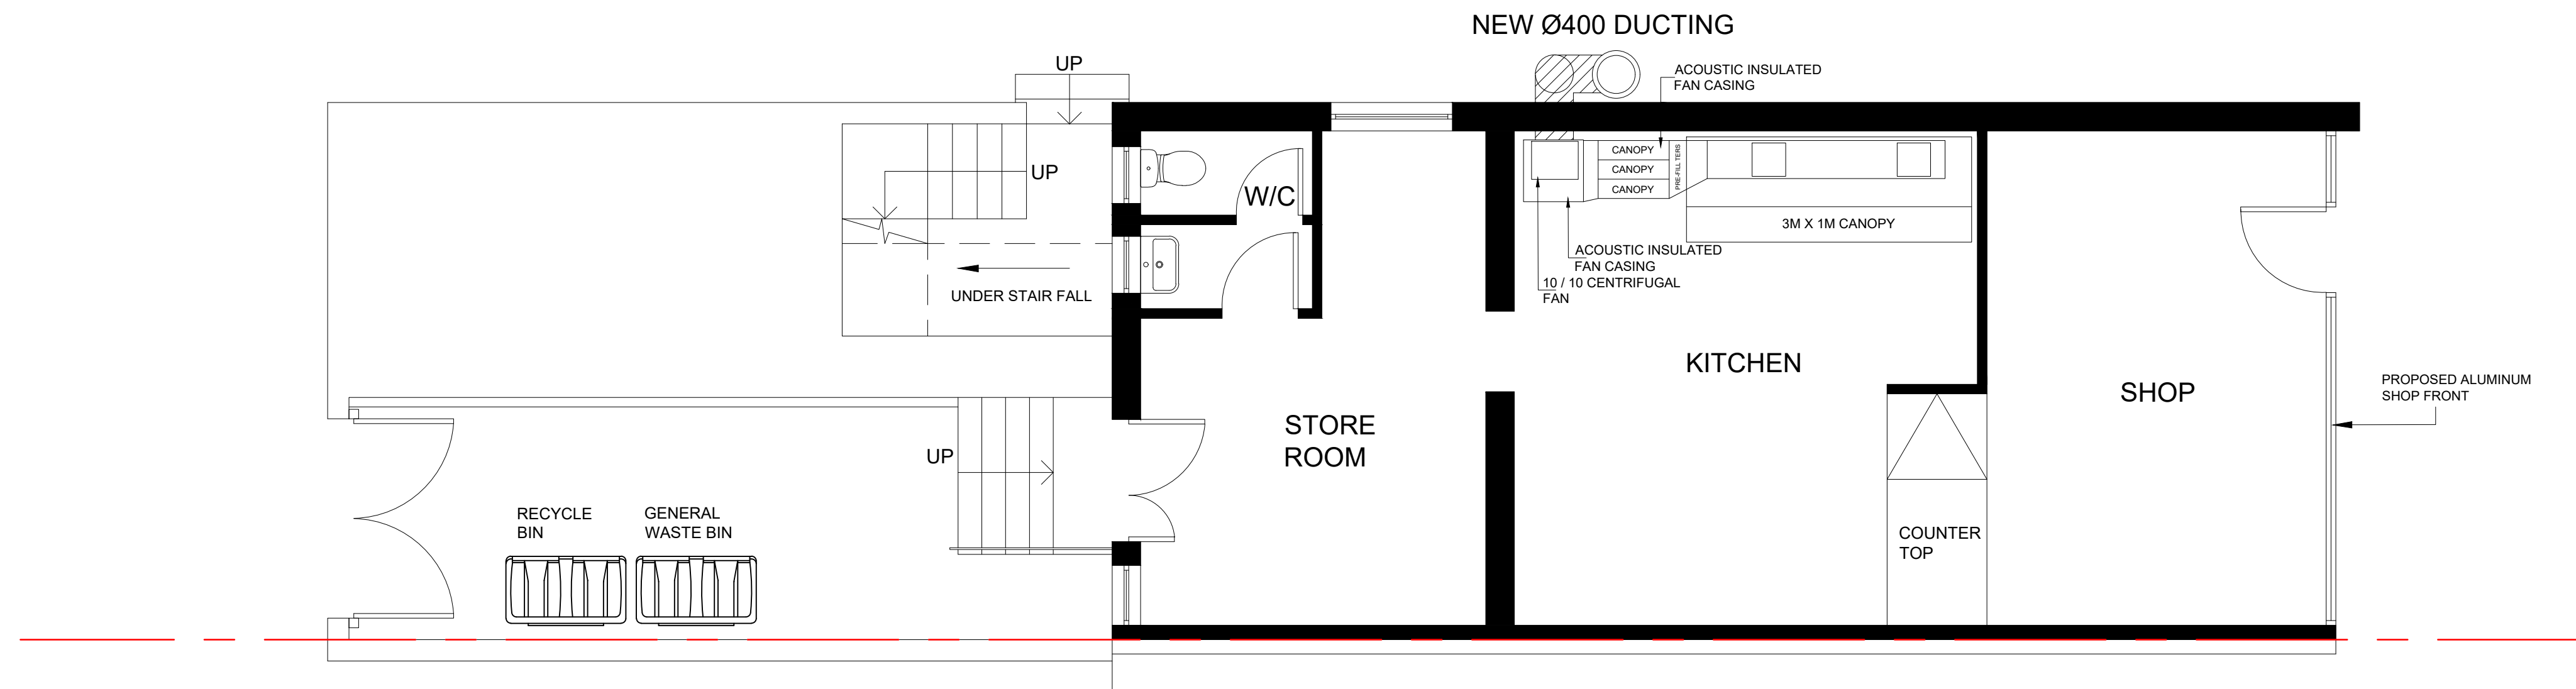

PROPOSED PLAN

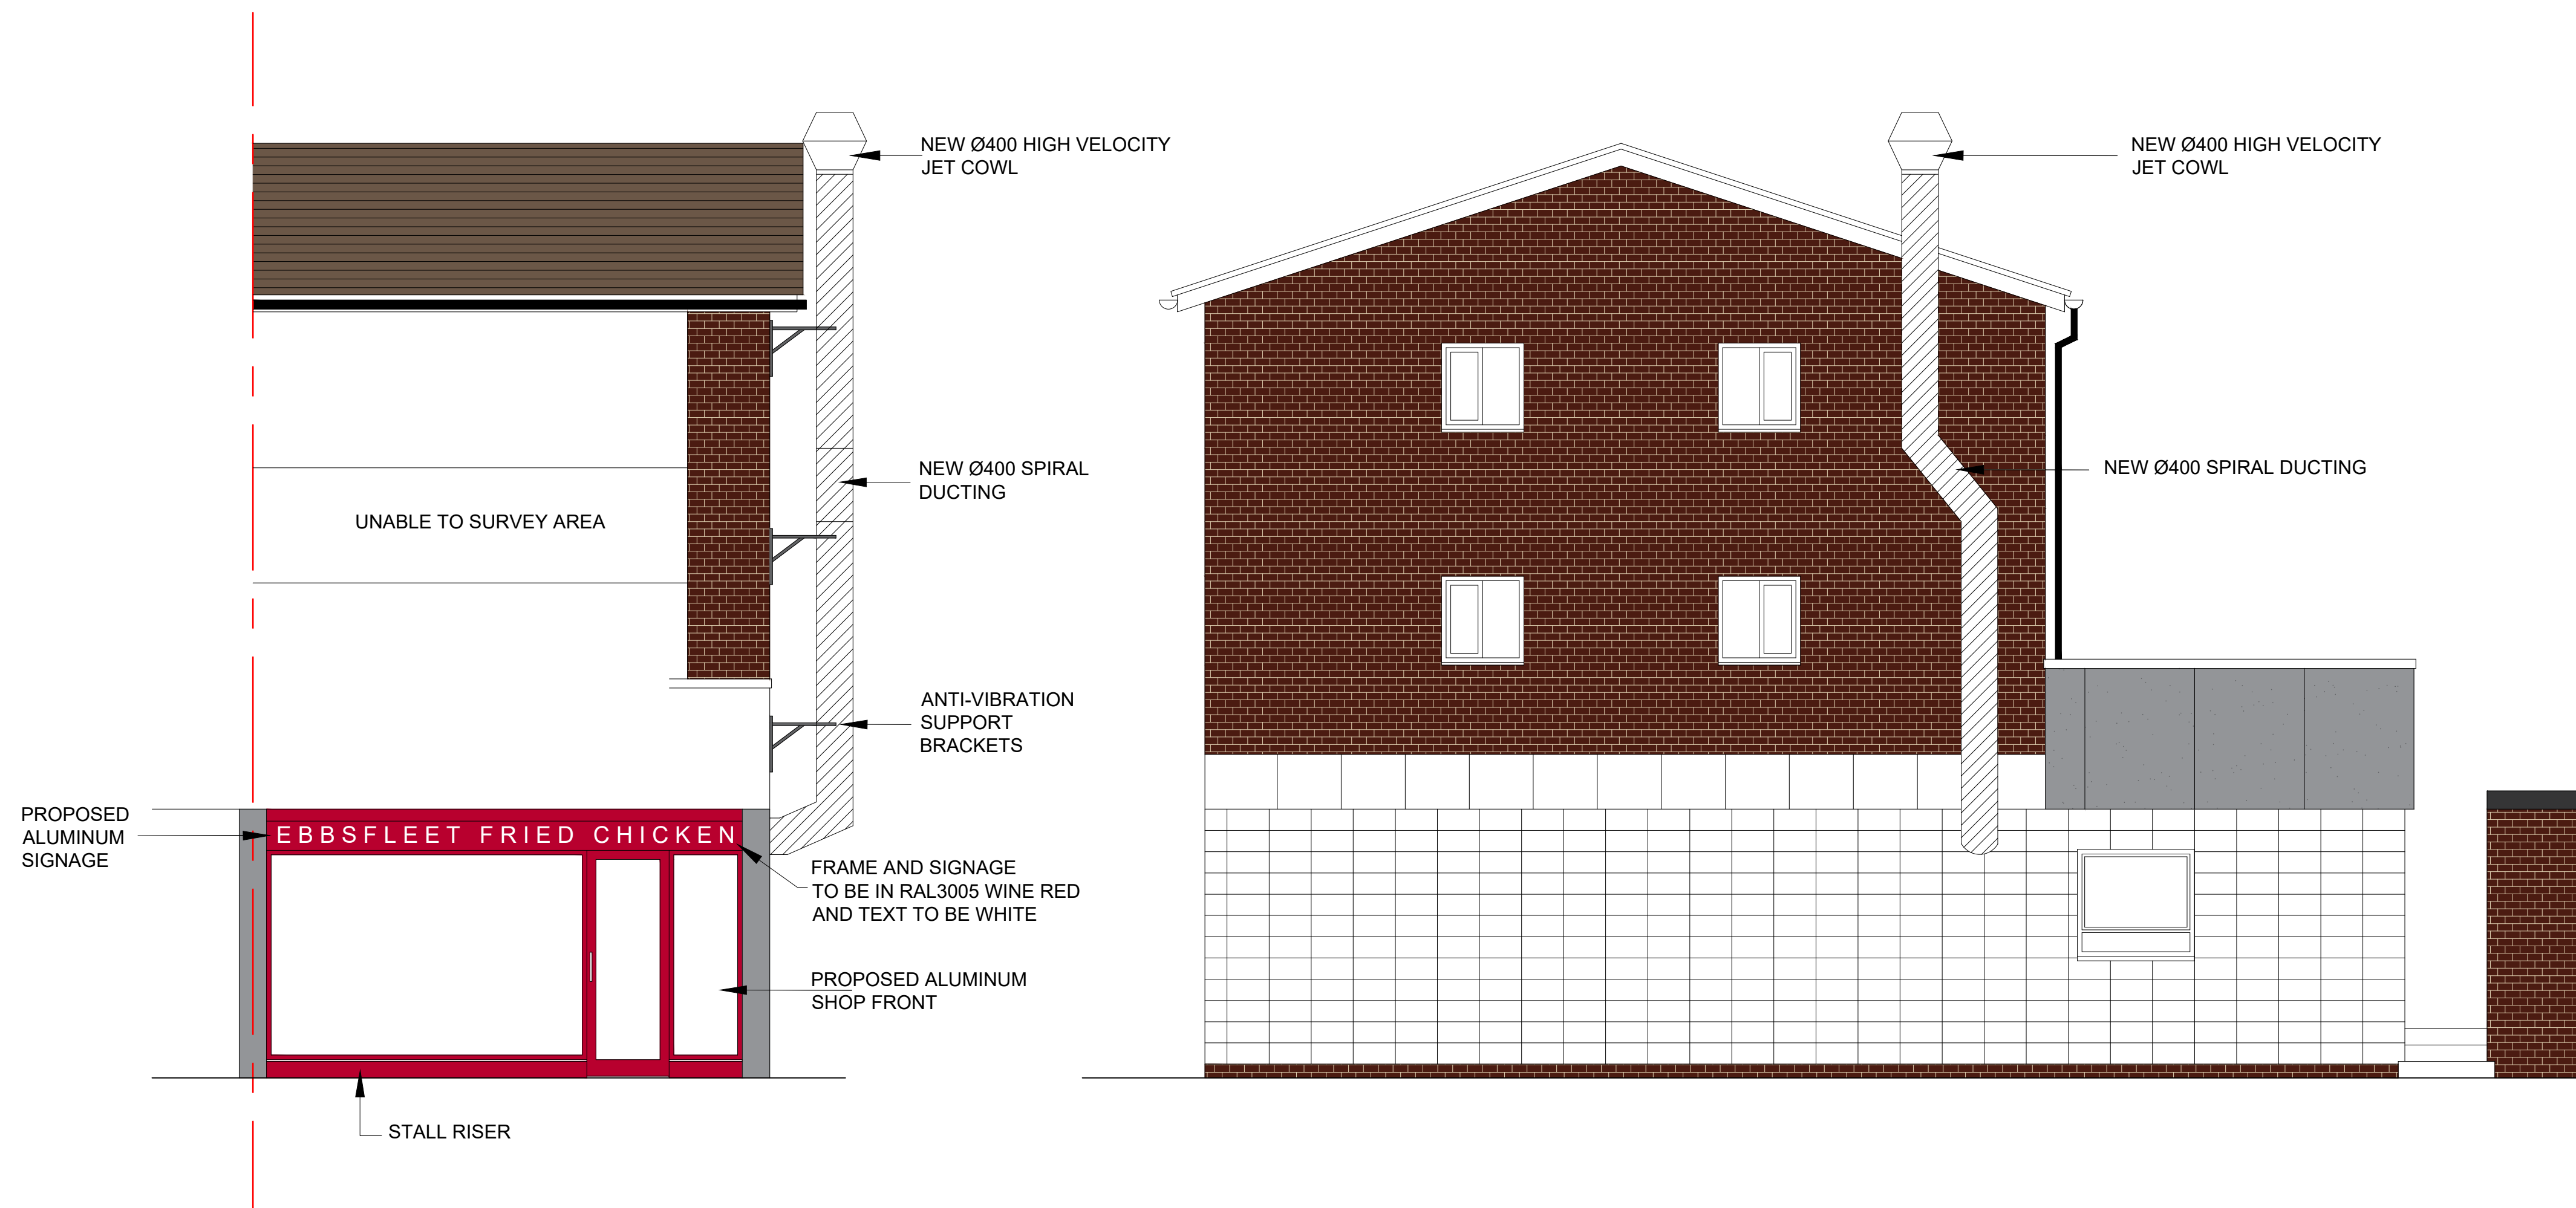

PROPOSED ELEVATIONS

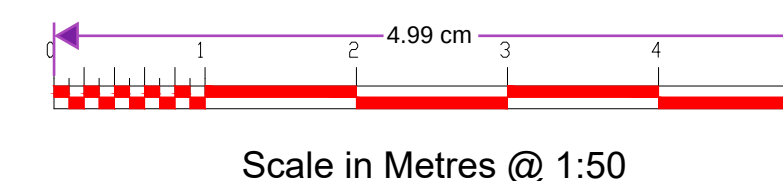

SANAA DESIGNS 18 Grenadier Close Rainham, Kent ME8 8NQ Email - sanaadesigns@outlook.com Mobile - 07583 437570		
PROJECT 8 The Hive Lane, Northfleet, Gravesend DA11 9DE		
CLIENT Mr S.Kumar		
DRAWN BY SYK	CHECKED BY TK	DATE 06/02/24
SCALE (@ A1) 1:50	SHEET NUMBER PL/8TH/SD101	REV
DRAWING Proposed Plans and Elevations		