


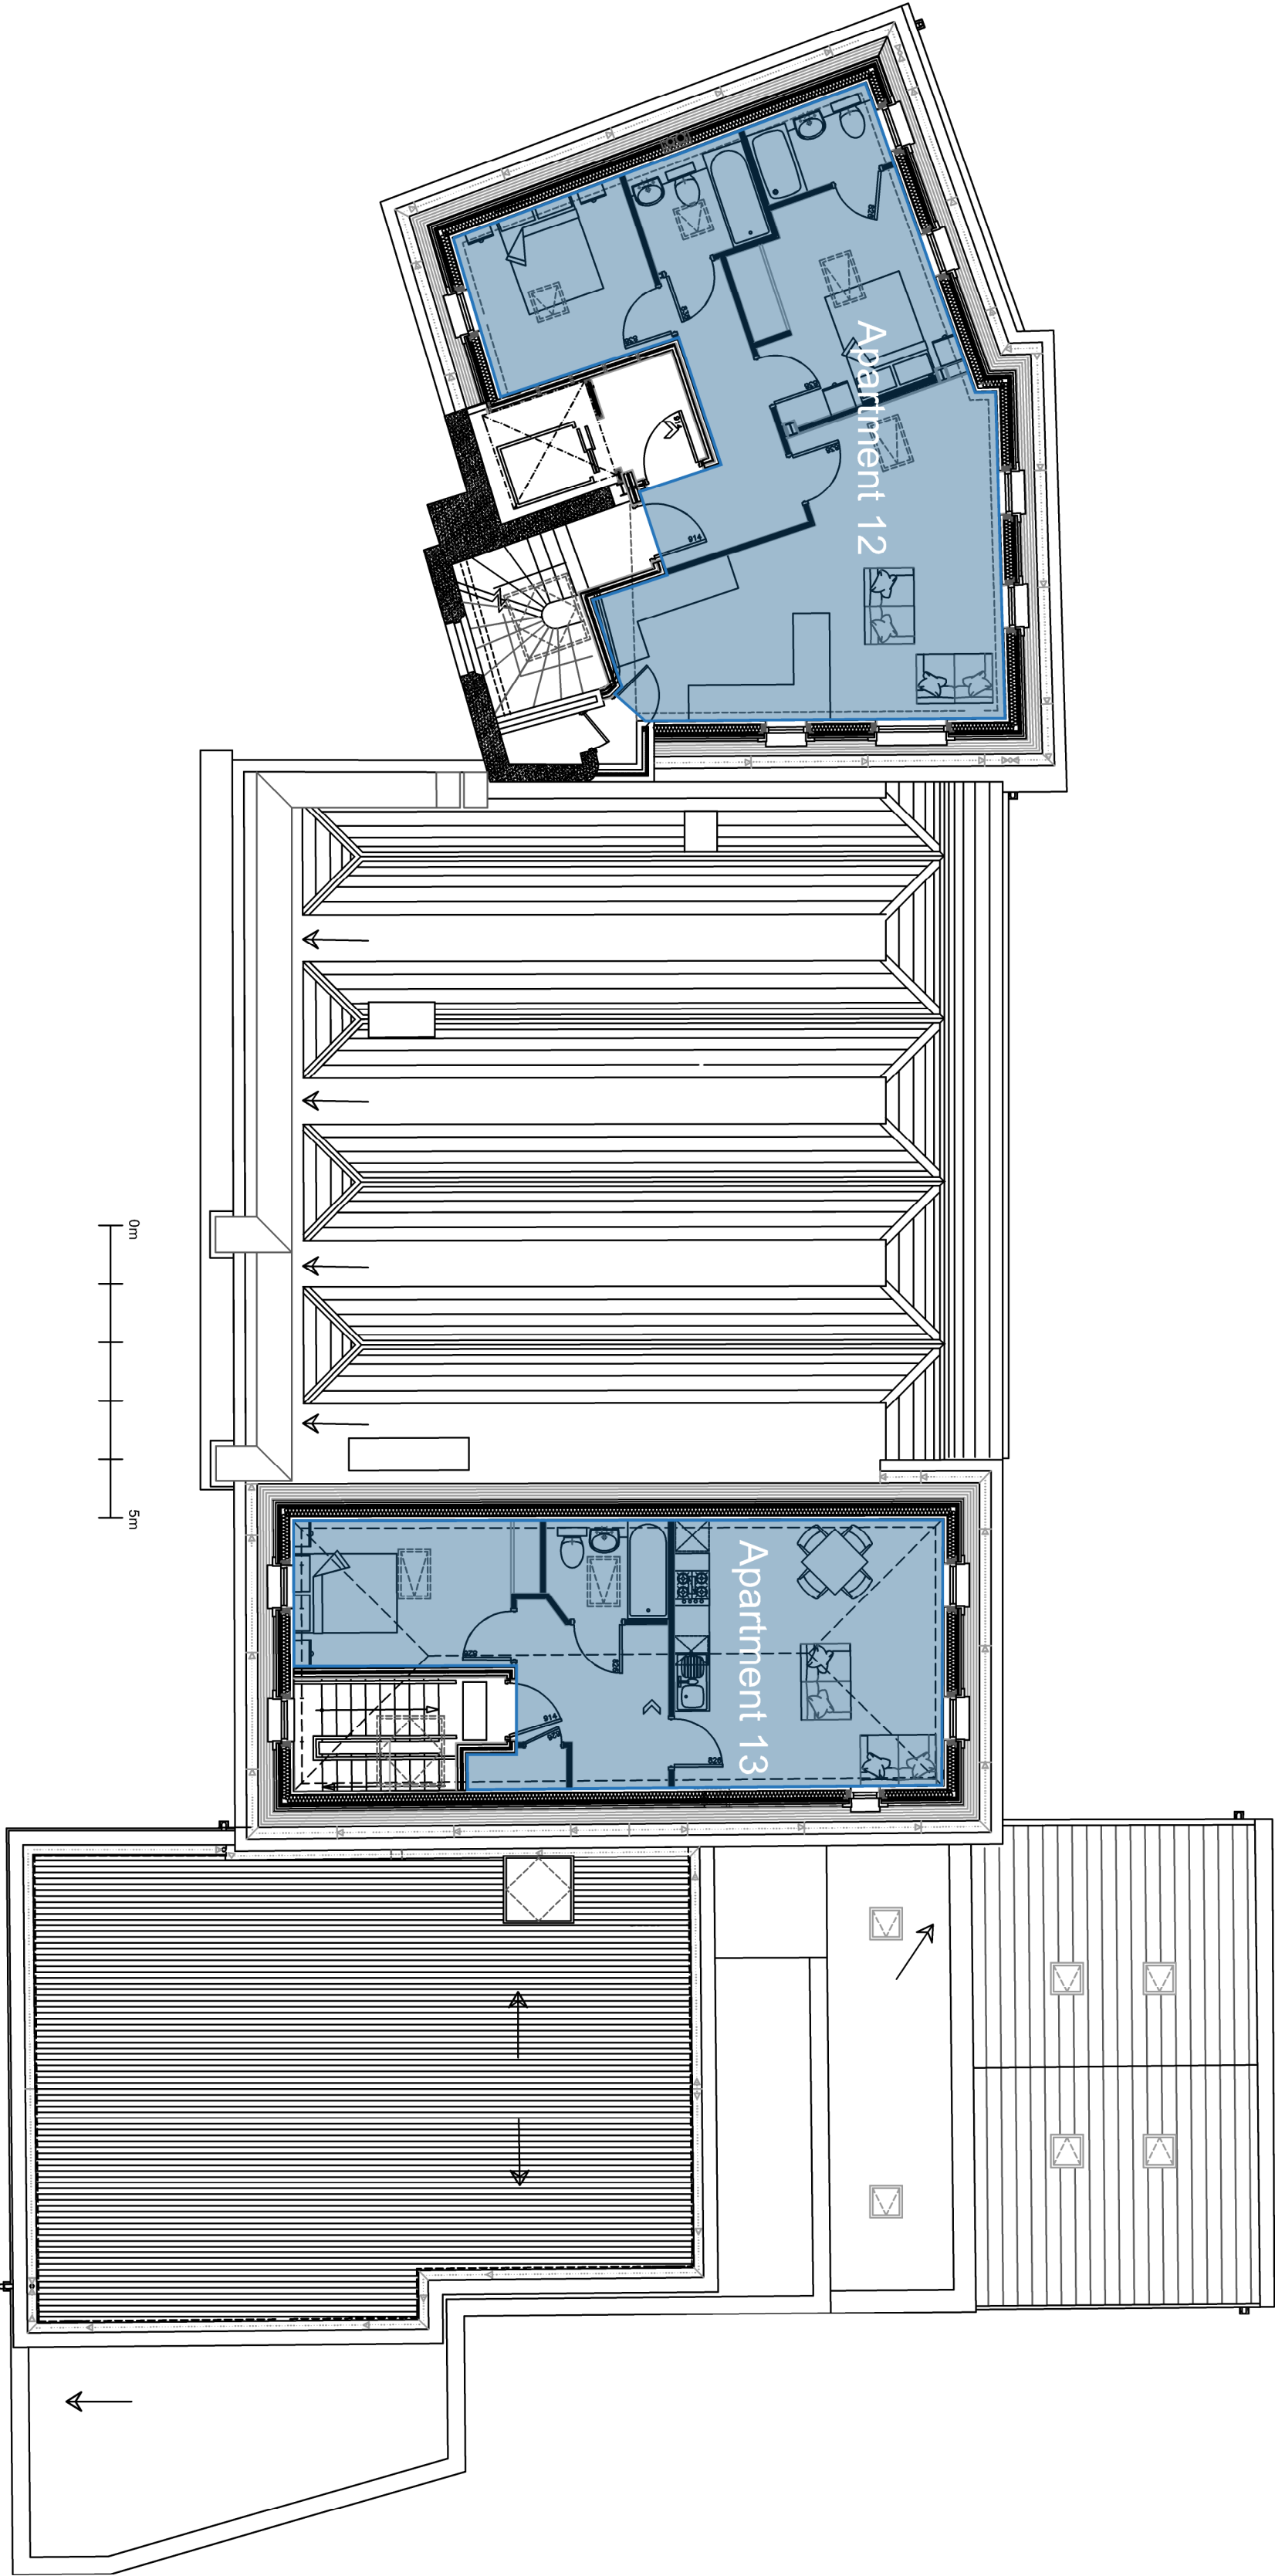

Extra Care Apartment