



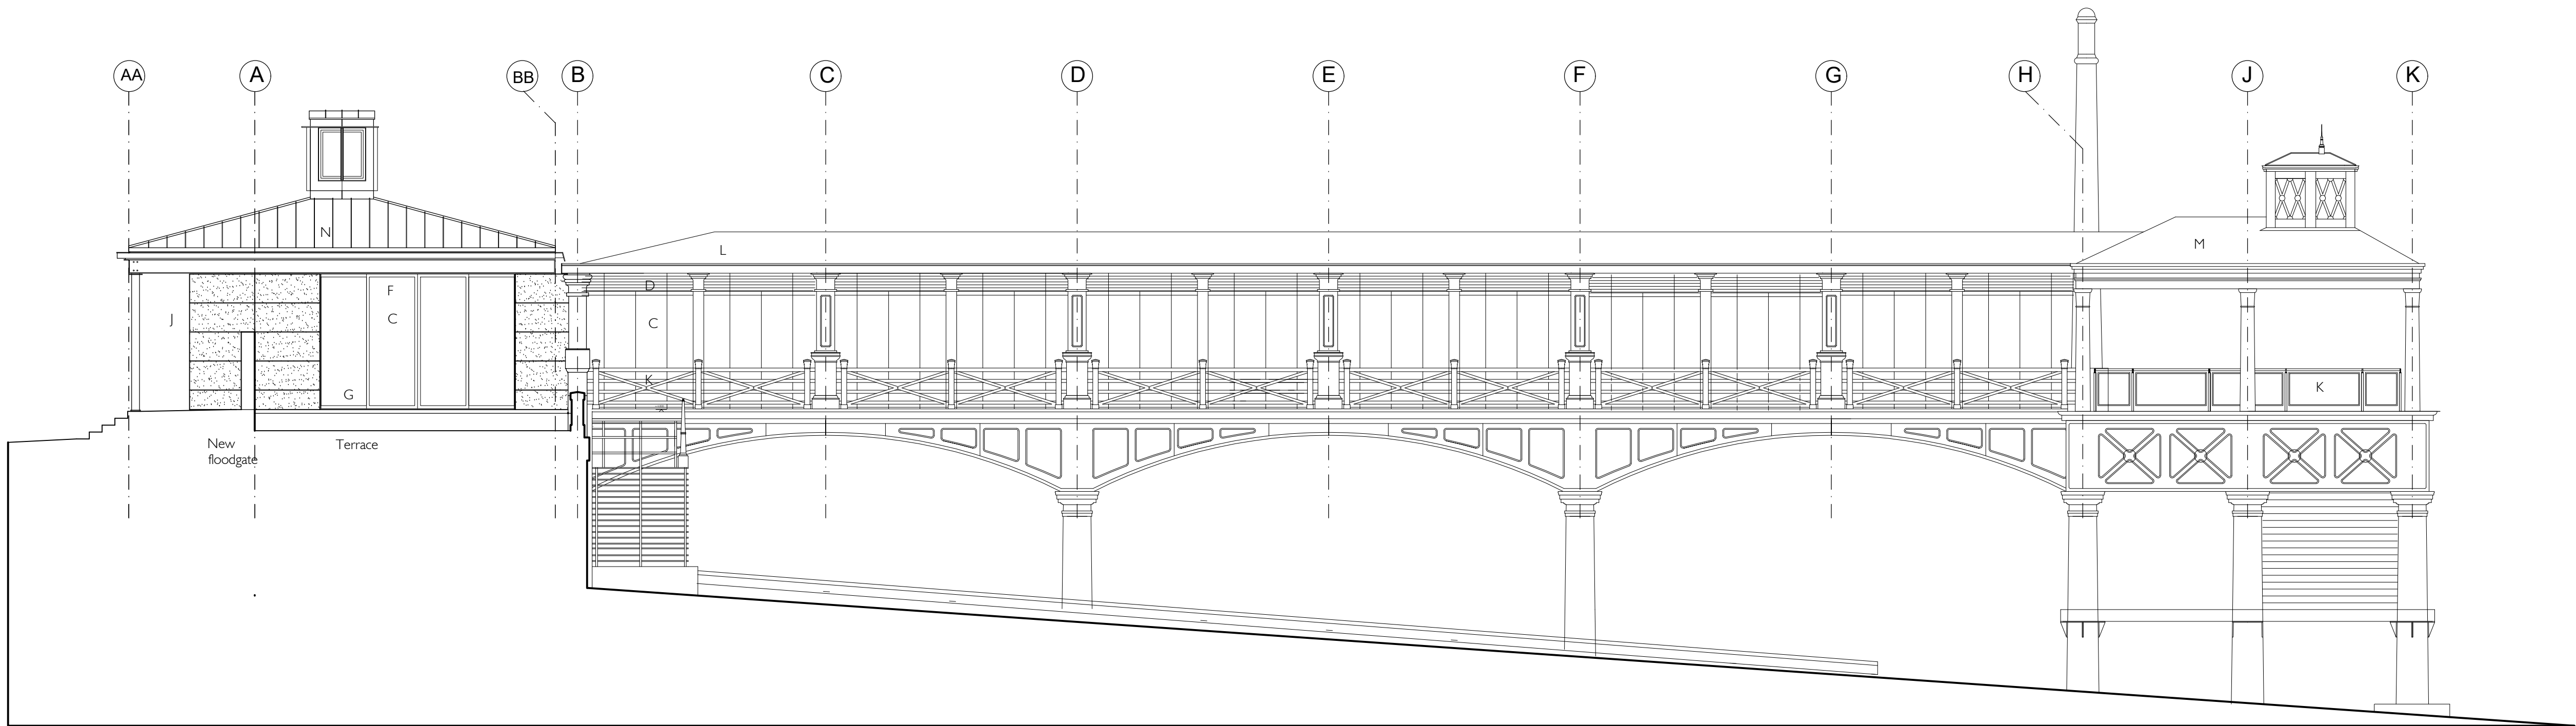

A
GA100

EAST FACING ELEVATION

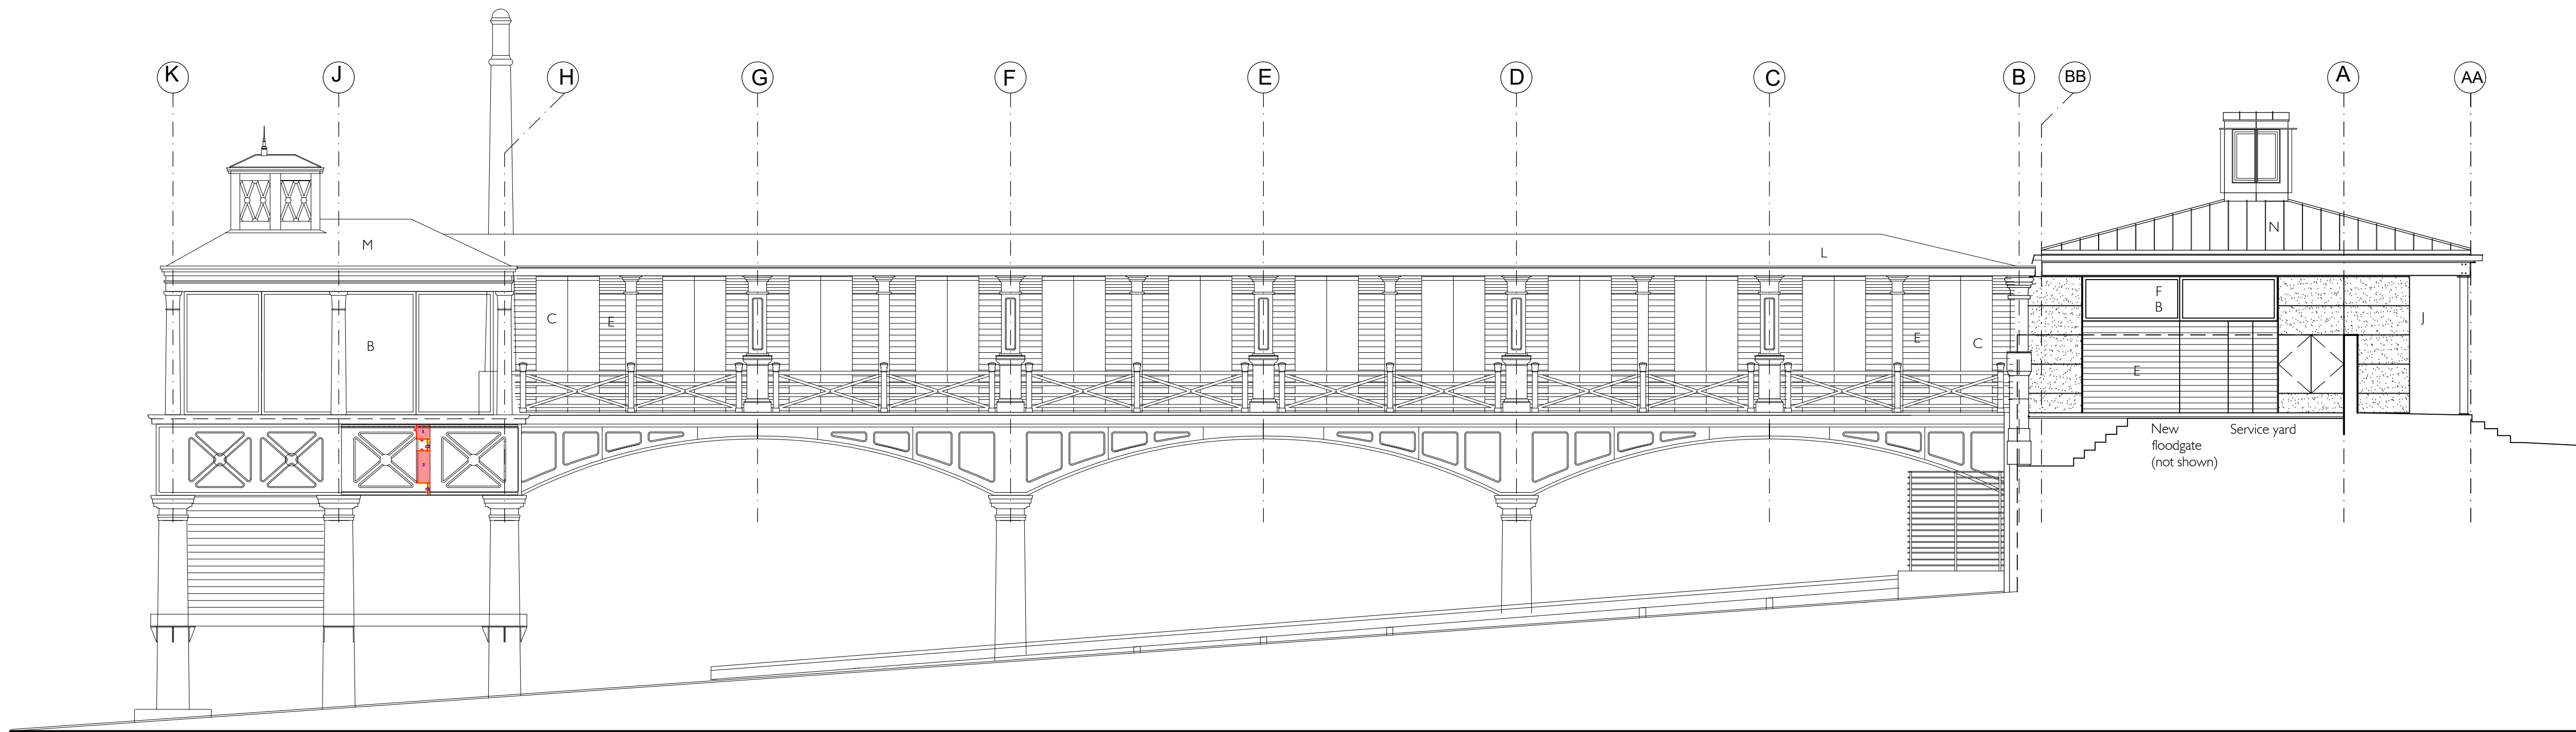

B
GA100

WEST FACING ELEVATION

DO NOT SCALE DRAWINGS. THE CONTRACTOR IS RESPONSIBLE FOR CHECKING DIMENSIONS & ANY DISCREPANCY IS TO BE REFERRED TO THE ARCHITECT.

KEY

- A - Glazed panel with screen printed graphics applied to rear face
 - B - Glazing in metal frame
 - C - Glazed doors in metal frame
 - D - Metal louvers
 - E - Untreated oak cladding
 - F - Rolling security shutters (not shown)
 - G - York stone paving
 - H - Existing timber deck
 - J - Grey granite cladding
 - K - Steel handrail with mesh infill (steel mesh panels applied to rear face of existing promenade fences to comply with B Regs)
 - L - Existing zinc batten roof
 - M - Existing copper batten roof
 - N - Existing zinc standing seam roof
- All metalwork off-white paint finish (to match existing) or satin stainless steel

Rev P1 08.04.03
Issued for Planning & B. regs approval
Checked: SMcC

Rev P2 16.09.24
Issued to Craig Brown Thames Clippers
Checked: JD

Rev P3 24.09.24
Issued to Craig Brown Thames Clippers
Checked: JD

DATE	AMENDMENT	REV.
------	-----------	------

**THOMAS
FORD
& PARTNERS**
CHARTERED
ARCHITECTS
SURVEYORS

177 KIRKDALE
SYDENHAM • LONDON • SE26 4QH
TEL 020 8659 3250 • FAX 020 8659 3146
EMAIL tfp@thomasford.co.uk

PROJECT
GRAVESEND TOWN PIER
PROPOSED BAR & RESTAURANT
FOR Q BREWERIES

TITLE
EAST & WEST FACING ELEVATIONS
PROPOSED & EXISTING

DATE	DRAWN	CHECKED	SCALES
03/03	JD	JD	1:100
PROJECT REF	DRG. No	REV	
352002	GA/121	P3	

0 5 10
SCALE 1:100 (A1)
SCALE 1:200 (A3)
METRES