

NOTES

All dimensions are in millimetres unless stated otherwise.


Drawings are not to be scaled for Construction purposes.

This drawing is to be read in conjunction with all other relevant drawings and specifications.

The copyright of this drawing is vested in Harris Irwin Associates Ltd. and must not be copied or reproduced without the written consent of a Director.



Elevation SE Courtyard

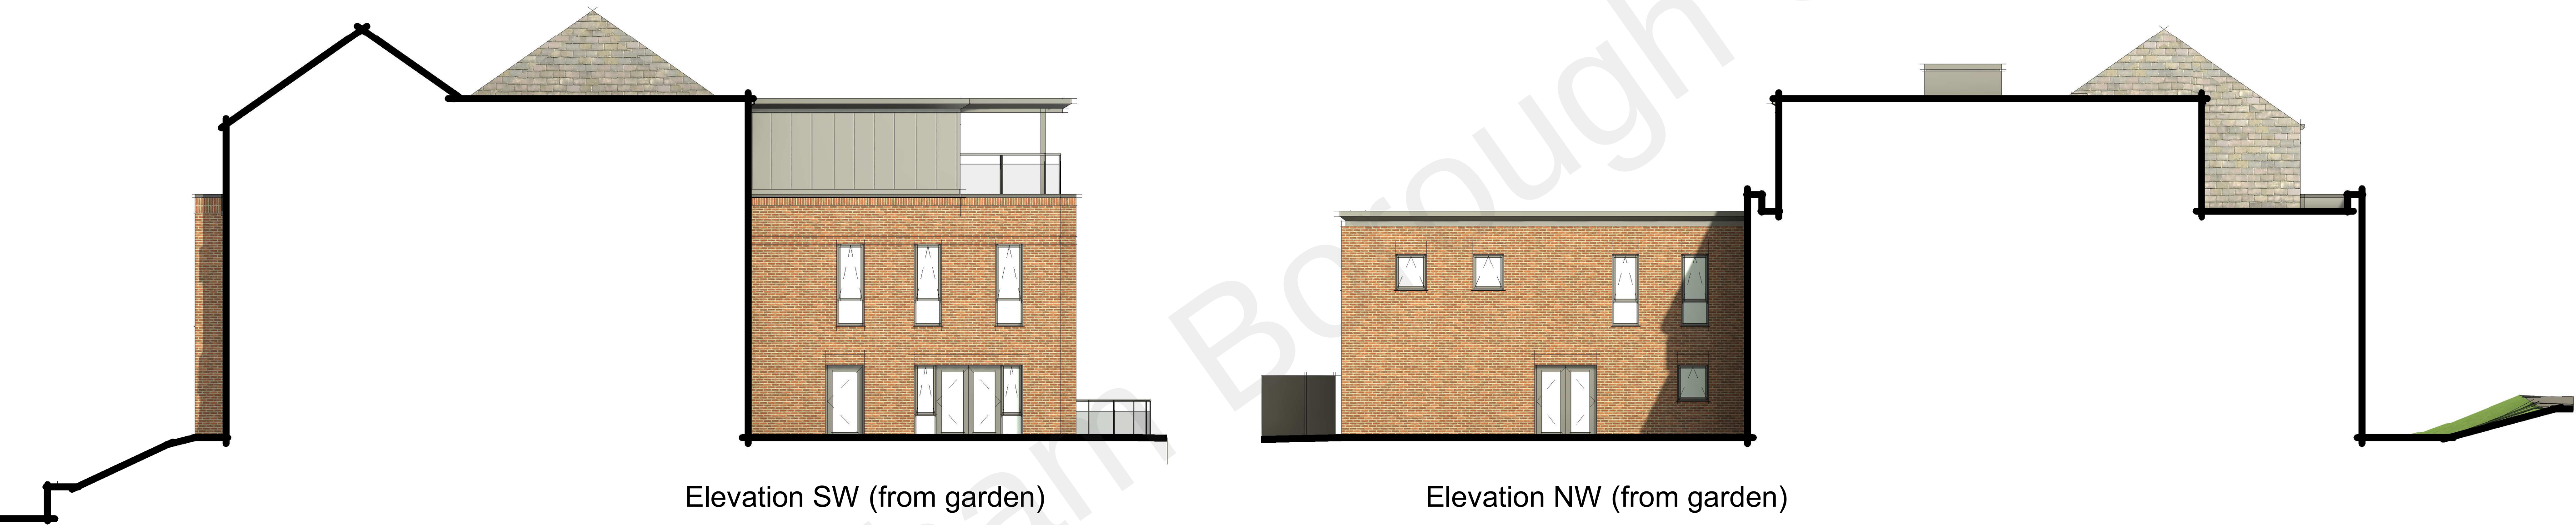


Elevation SW (from garden)

Elevation NW (from garden)



Elevation NE Courtyard

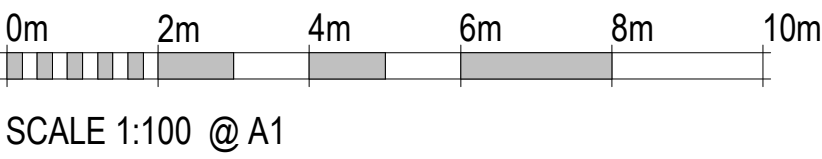

SCALE 1:100 @ A1

P2	19/11/22	Planning Issue	SL	AP	
P1	30/05/22	Second Draft Issue	SL	AP	
Rev	Date	Description	Drawn By	Checked By	
HARRIS IRWIN architects					
Aske Stables, Aske, Richmond, North Yorkshire, DL10 5HG t: 01748 826675 e: enquiries@harrisirwin.com w: www.harrisirwin.com					
Project: 65 Bed Care home Former Battle of Britain Site, Coltharbour Road, Northfleet, DA11 8NT Client: Frontier Estates					
Drawing Title: Proposed Elevations - Sheet 3					
For Planning Submission					
HA Project Number	3172	Scale as per	1:100	Sheet No	D0
Project	Originator	Volume	Level	Type	Rev
3172	HIA	01	XX	DR	A - 0353