


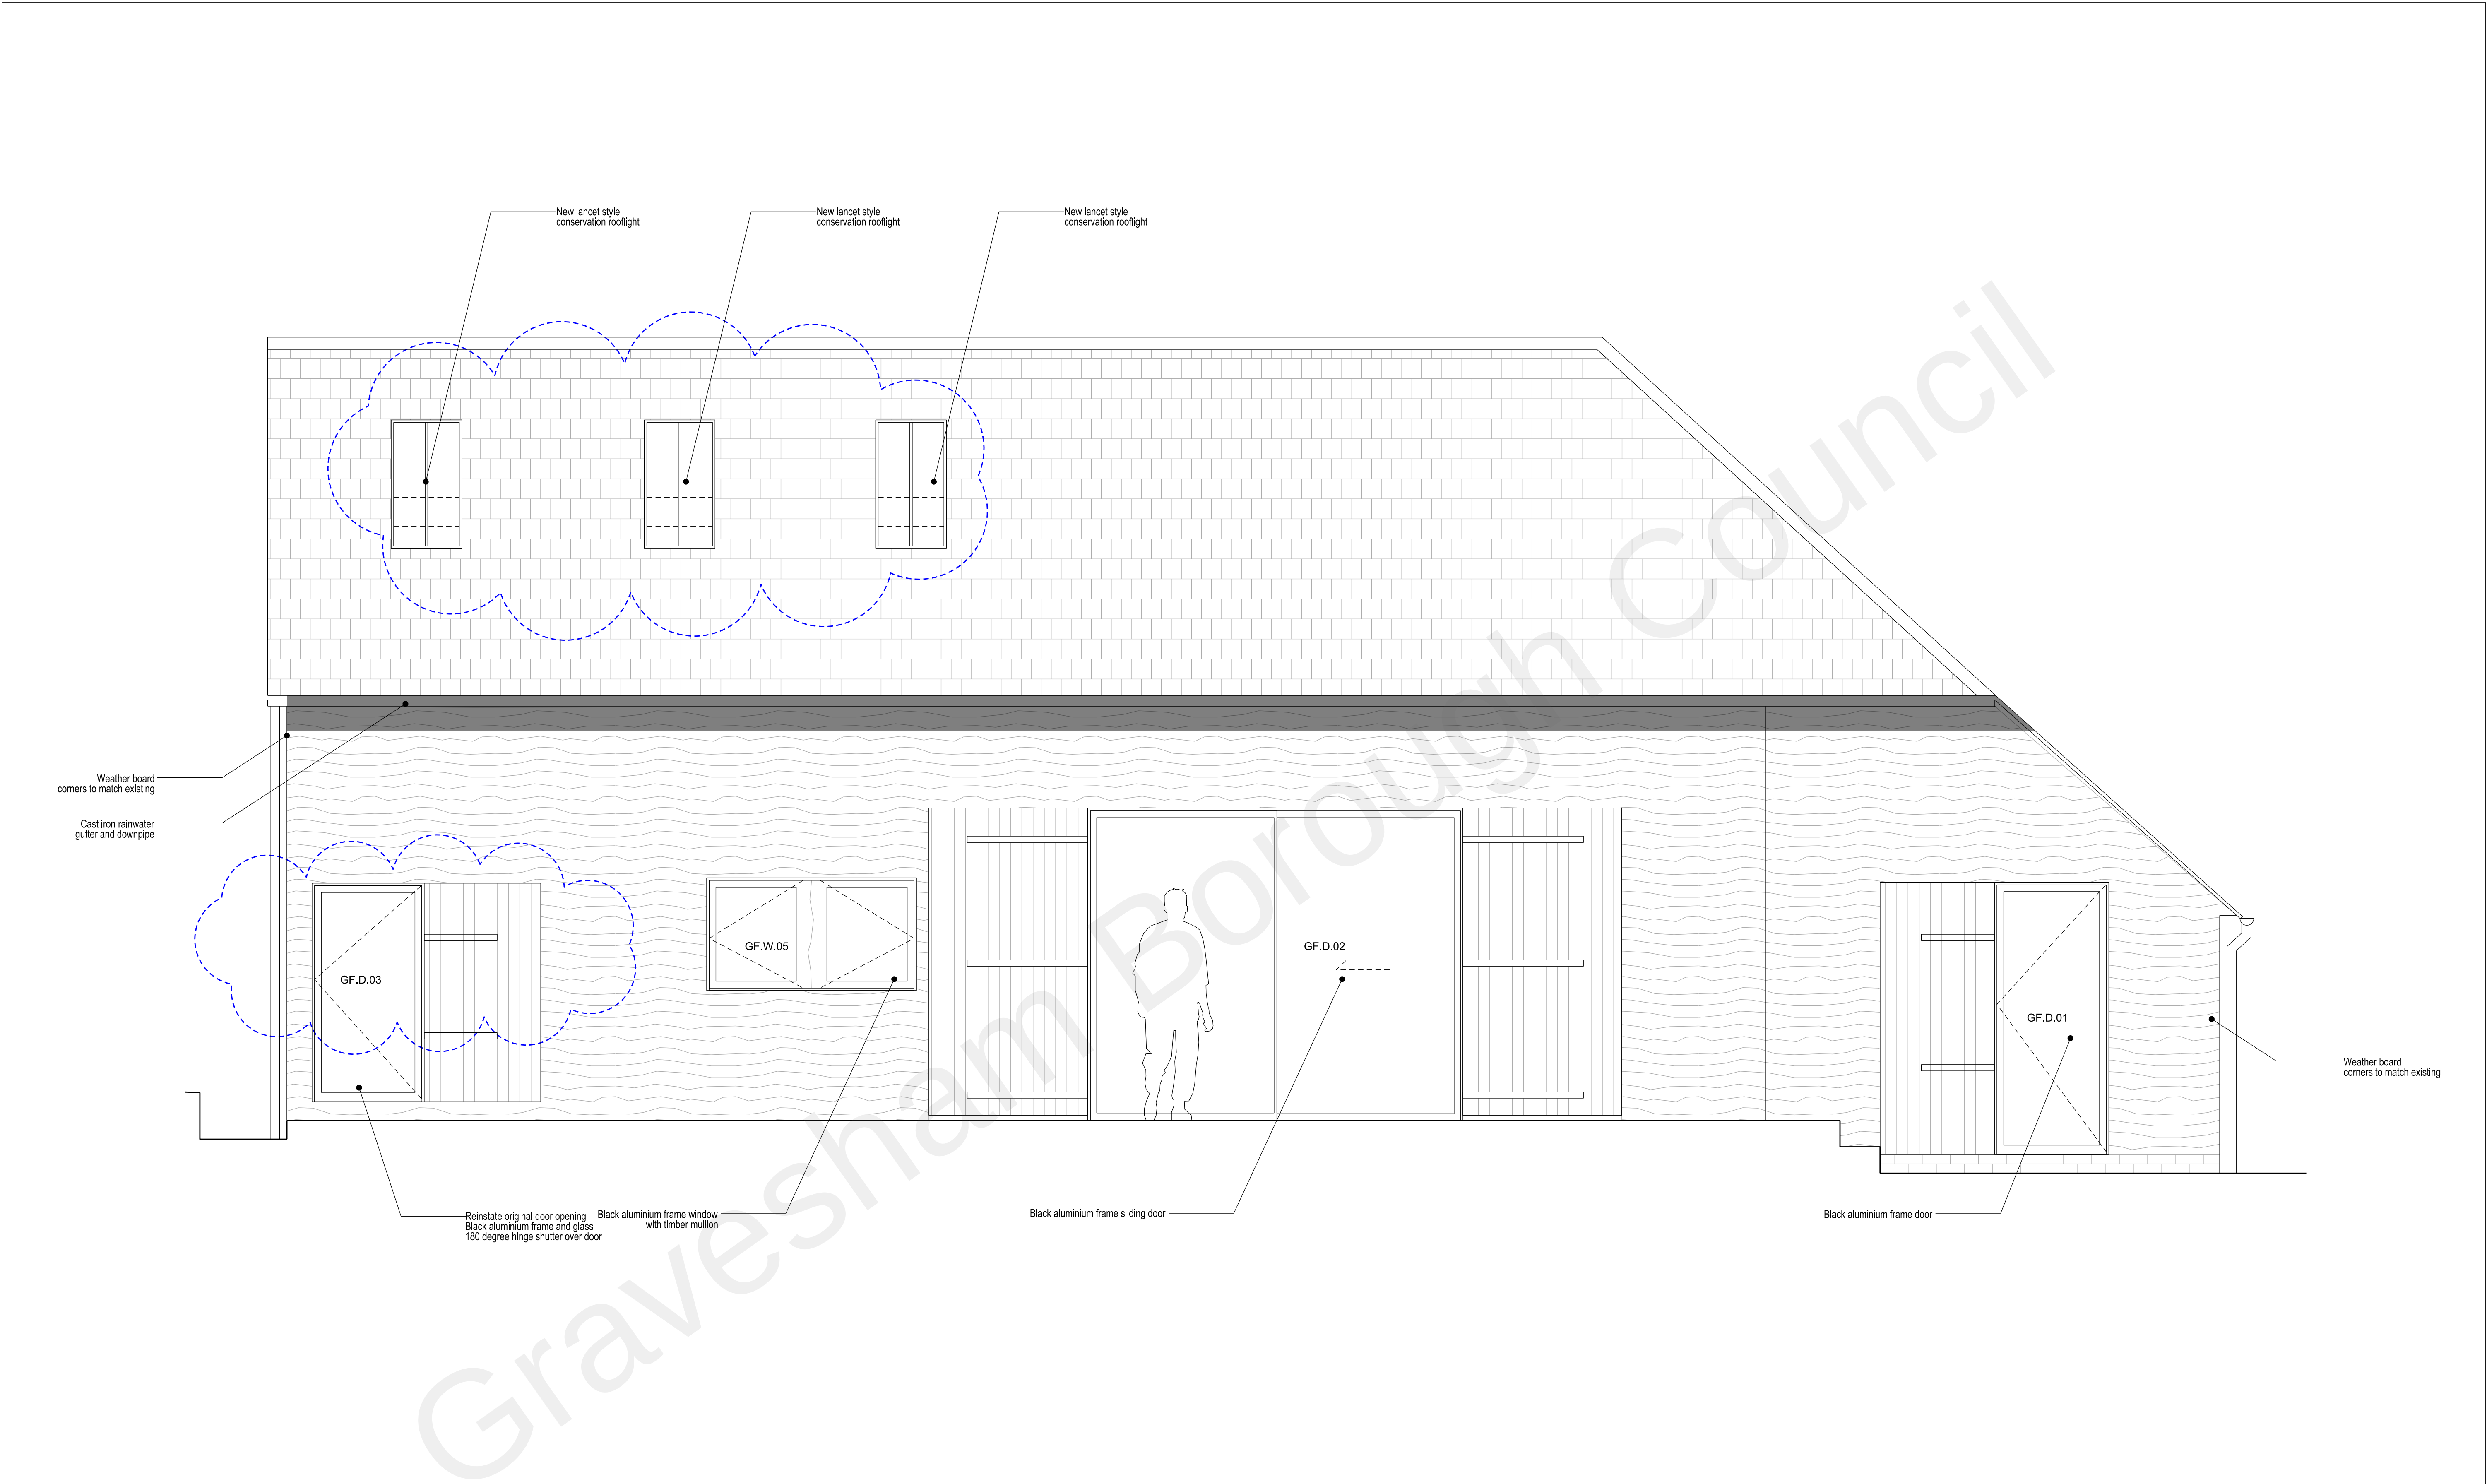

		Historic Structure																	