


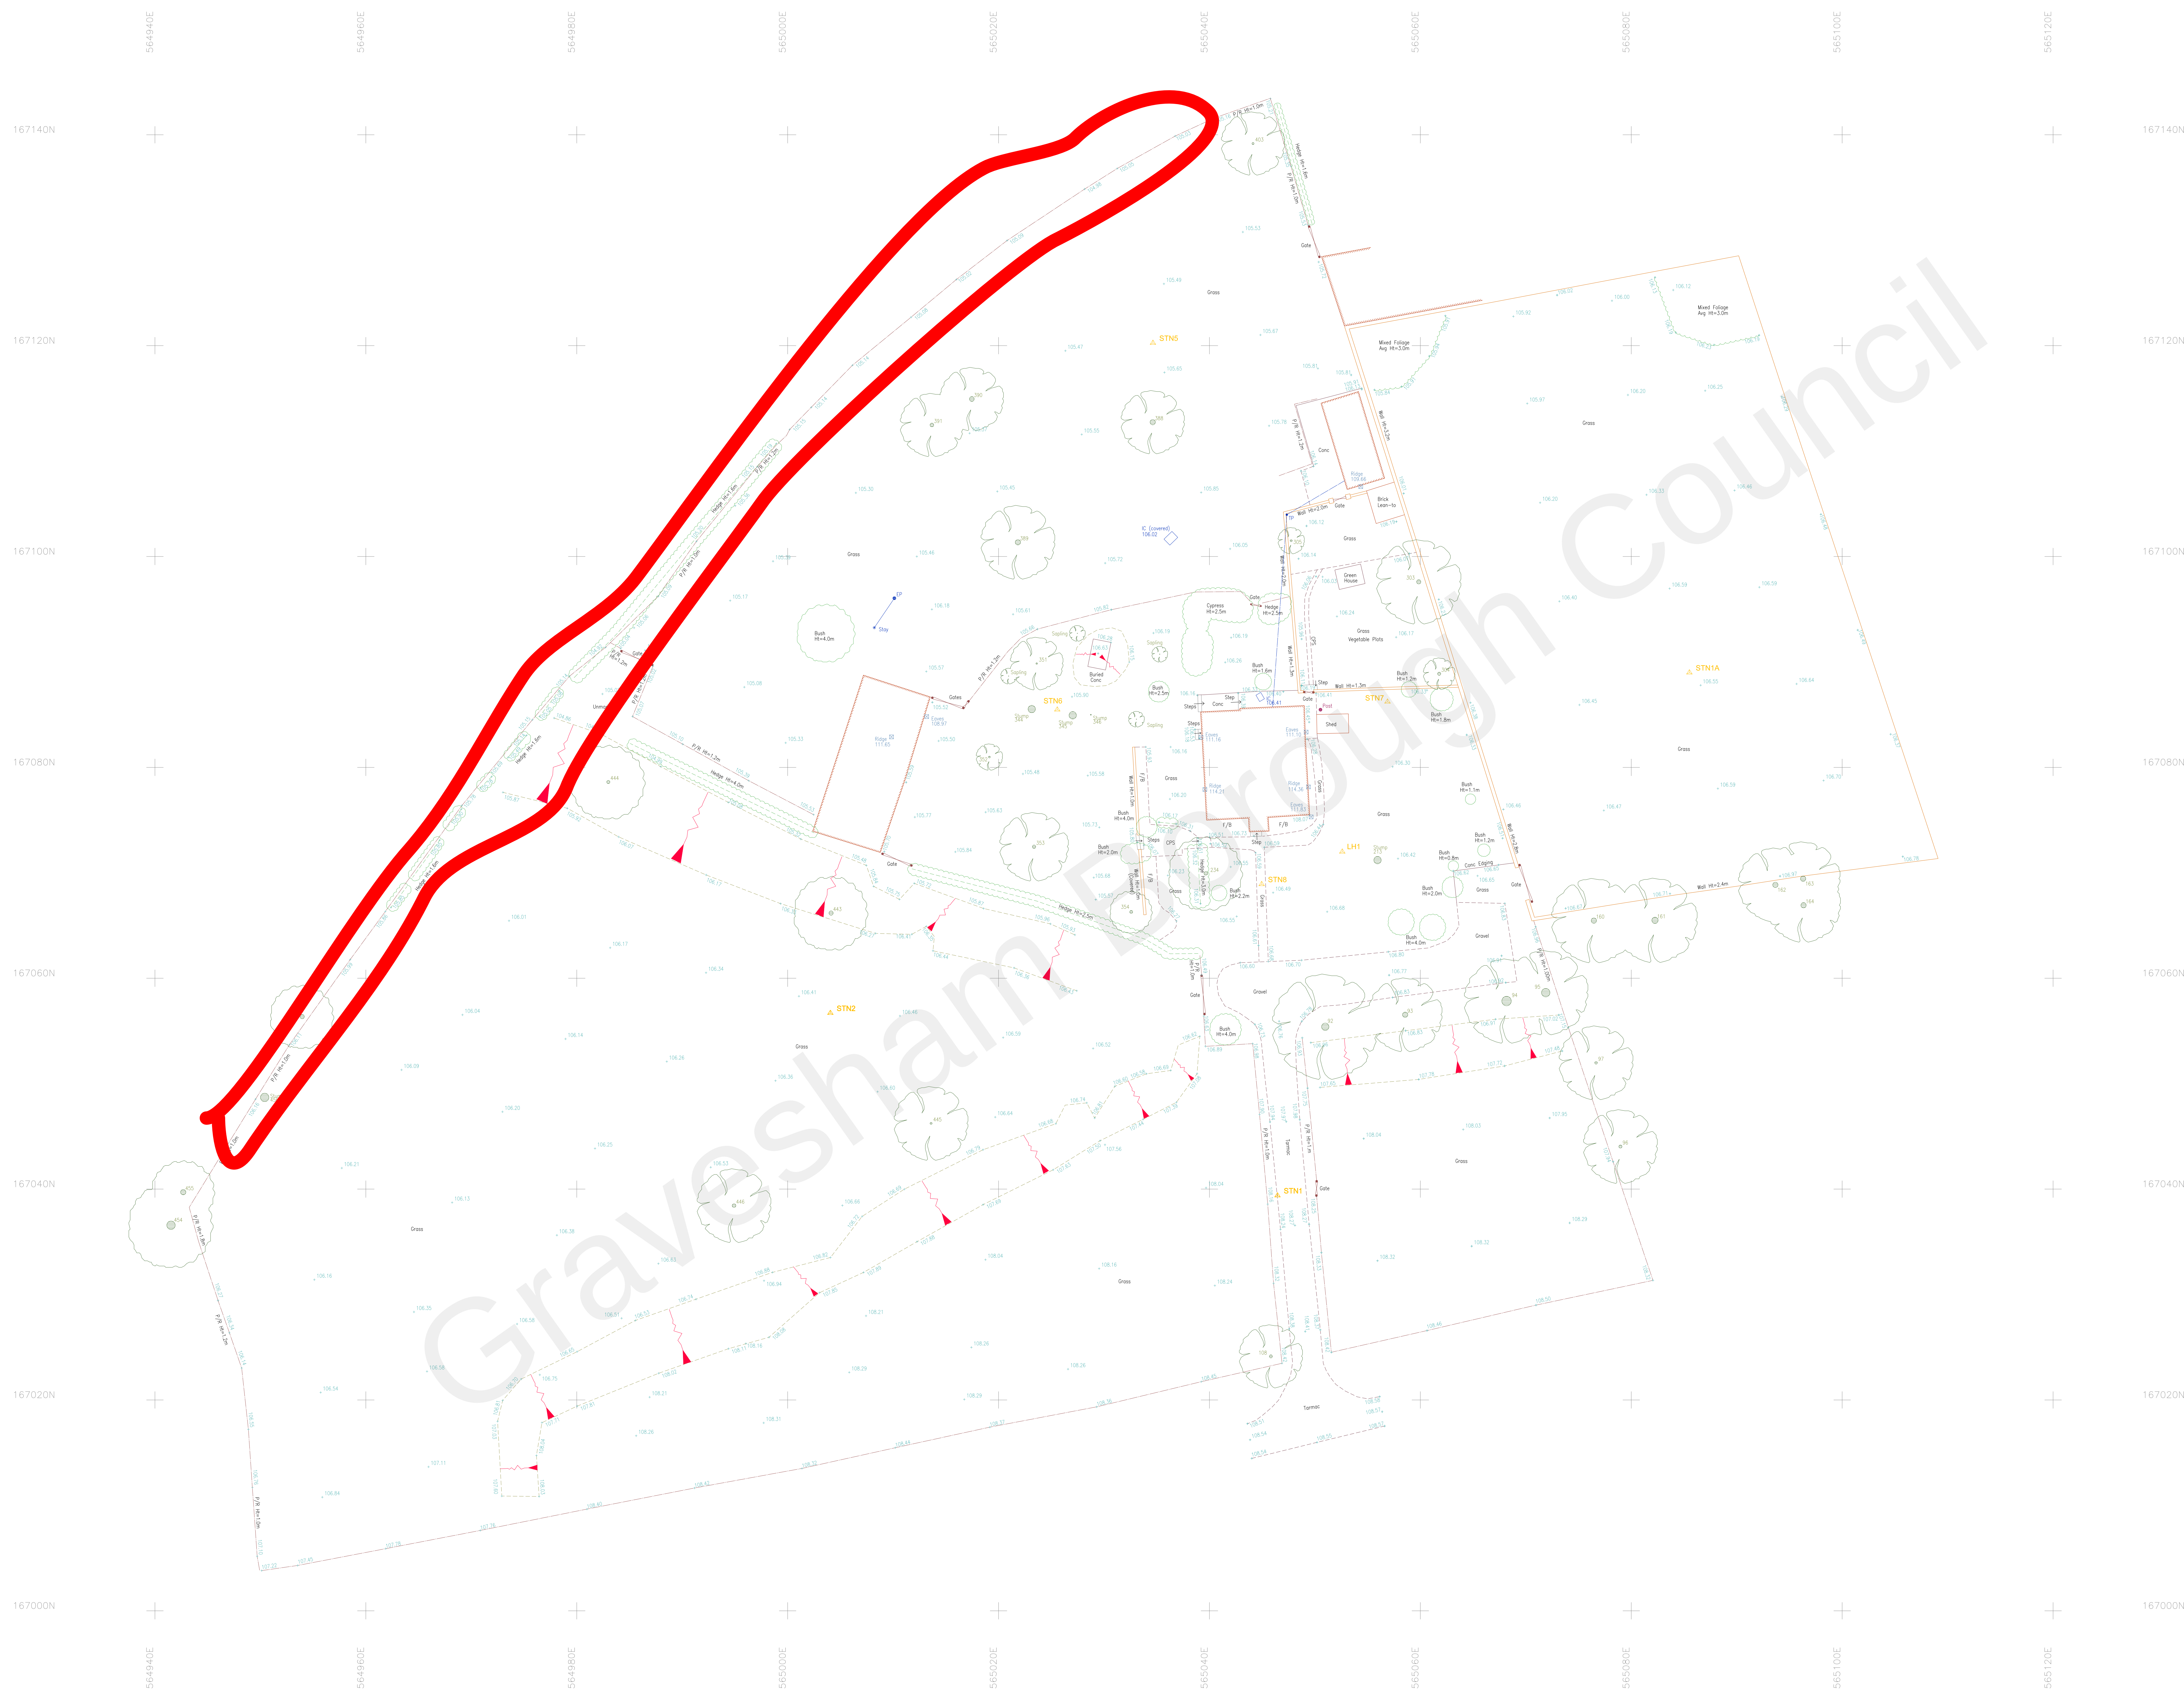


Notes:

Whilst every effort has been made to correctly identify species of trees on the site, we advise that an arborologist be consulted before any final decisions are made.

All information contained in this drawing (including digital data) should be checked and verified prior to any fabrication or construction.

Grid coordinates are based on an OS GNSS system on a plane grid with a scale factor of 1.0000.

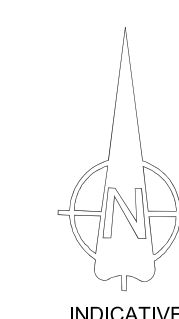[illegible]

Tree Schedule				
PI No	Spread	Root	Height	Species
92	10.0	0.15	14.0	DAK
93	12.0	0.50	12.0	SILVER BIRCH
94	8.0	0.50	17.0	DAK
95	10.0	0.15	14.0	DAK
96	7.0	0.30	16.0	DAK
97	7.0	0.25	14.0	DAK
108	12.0	0.15	11.0	BIRCH
160	8.0	0.50	11.0	TREE UNKNOWN
161	10.0	0.50	11.0	TREE UNKNOWN
162	7.0	0.50	16.0	TREE UNKNOWN
163	10.0	0.50	16.0	TREE UNKNOWN
164	10.0	0.50	16.0	TREE UNKNOWN
234	7.0	0.35	16.0	DAK
240	10.0	0.30	15.0	CANYON
303	10.0	0.30	16.0	TREE UNKNOWN
305	10.0	0.30	16.0	TREE UNKNOWN
351	10.0	0.15	4.0	FRUIT
352	2.5	0.18	5.0	TREE UNKNOWN
353	10.0	0.15	4.0	FRUIT
354	4.0	0.28	15.0	PINE
380	6.0	0.28	15.0	PINE
389	10.0	0.50	8.0	TREE UNKNOWN
390	6.0	0.45	7.0	PINE
391	4.0	0.45	7.0	PINE
403	6.0	0.20	8.0	SILVER BIRCH
404	6.0	0.20	8.0	SILVER BIRCH
444	7.0	0.30	8.0	HOLLY
445	7.0	0.20	8.0	HOLLY
446	7.0	0.35	13.0	PINE
454	8.0	0.80	18.0	PINE
455	8.0	0.80	18.0	PINE
457	6.0	0.40	11.0	HOLLY

Stn	Easting	Northing	Level
LH1	565052.593	167071.996	108.006
STN1	565046.450	167039.390	108.206
STN1A	565085.512	167088.989	106.633
STN2	565004.061	167056.691	106.481
STN5	565034.641	167120.256	105.609
STN6	565025.568	167085.473	105.520
STN7	565056.881	167068.227	106.447
STN8	565044.950	167068.915	106.572

Rev. Suffix	Date	Initial	Revision Details						
Surveyor	UNEG	Verified By	EG	CAD Operator	AP	Approved By	AL	Date	17.02.
Levelling		GNSS		Datum		OSGB36			

Client	Frances Whittingham Studio
Location	Bailiffs House, Camer Road Meopham

Drawing Title	
Topographical Survey	
Job No. 2201029	Old Job No.
Drawing Number FW/2201029	Revision Suffix
Scale 1:200m (A0)	Date February 2022