


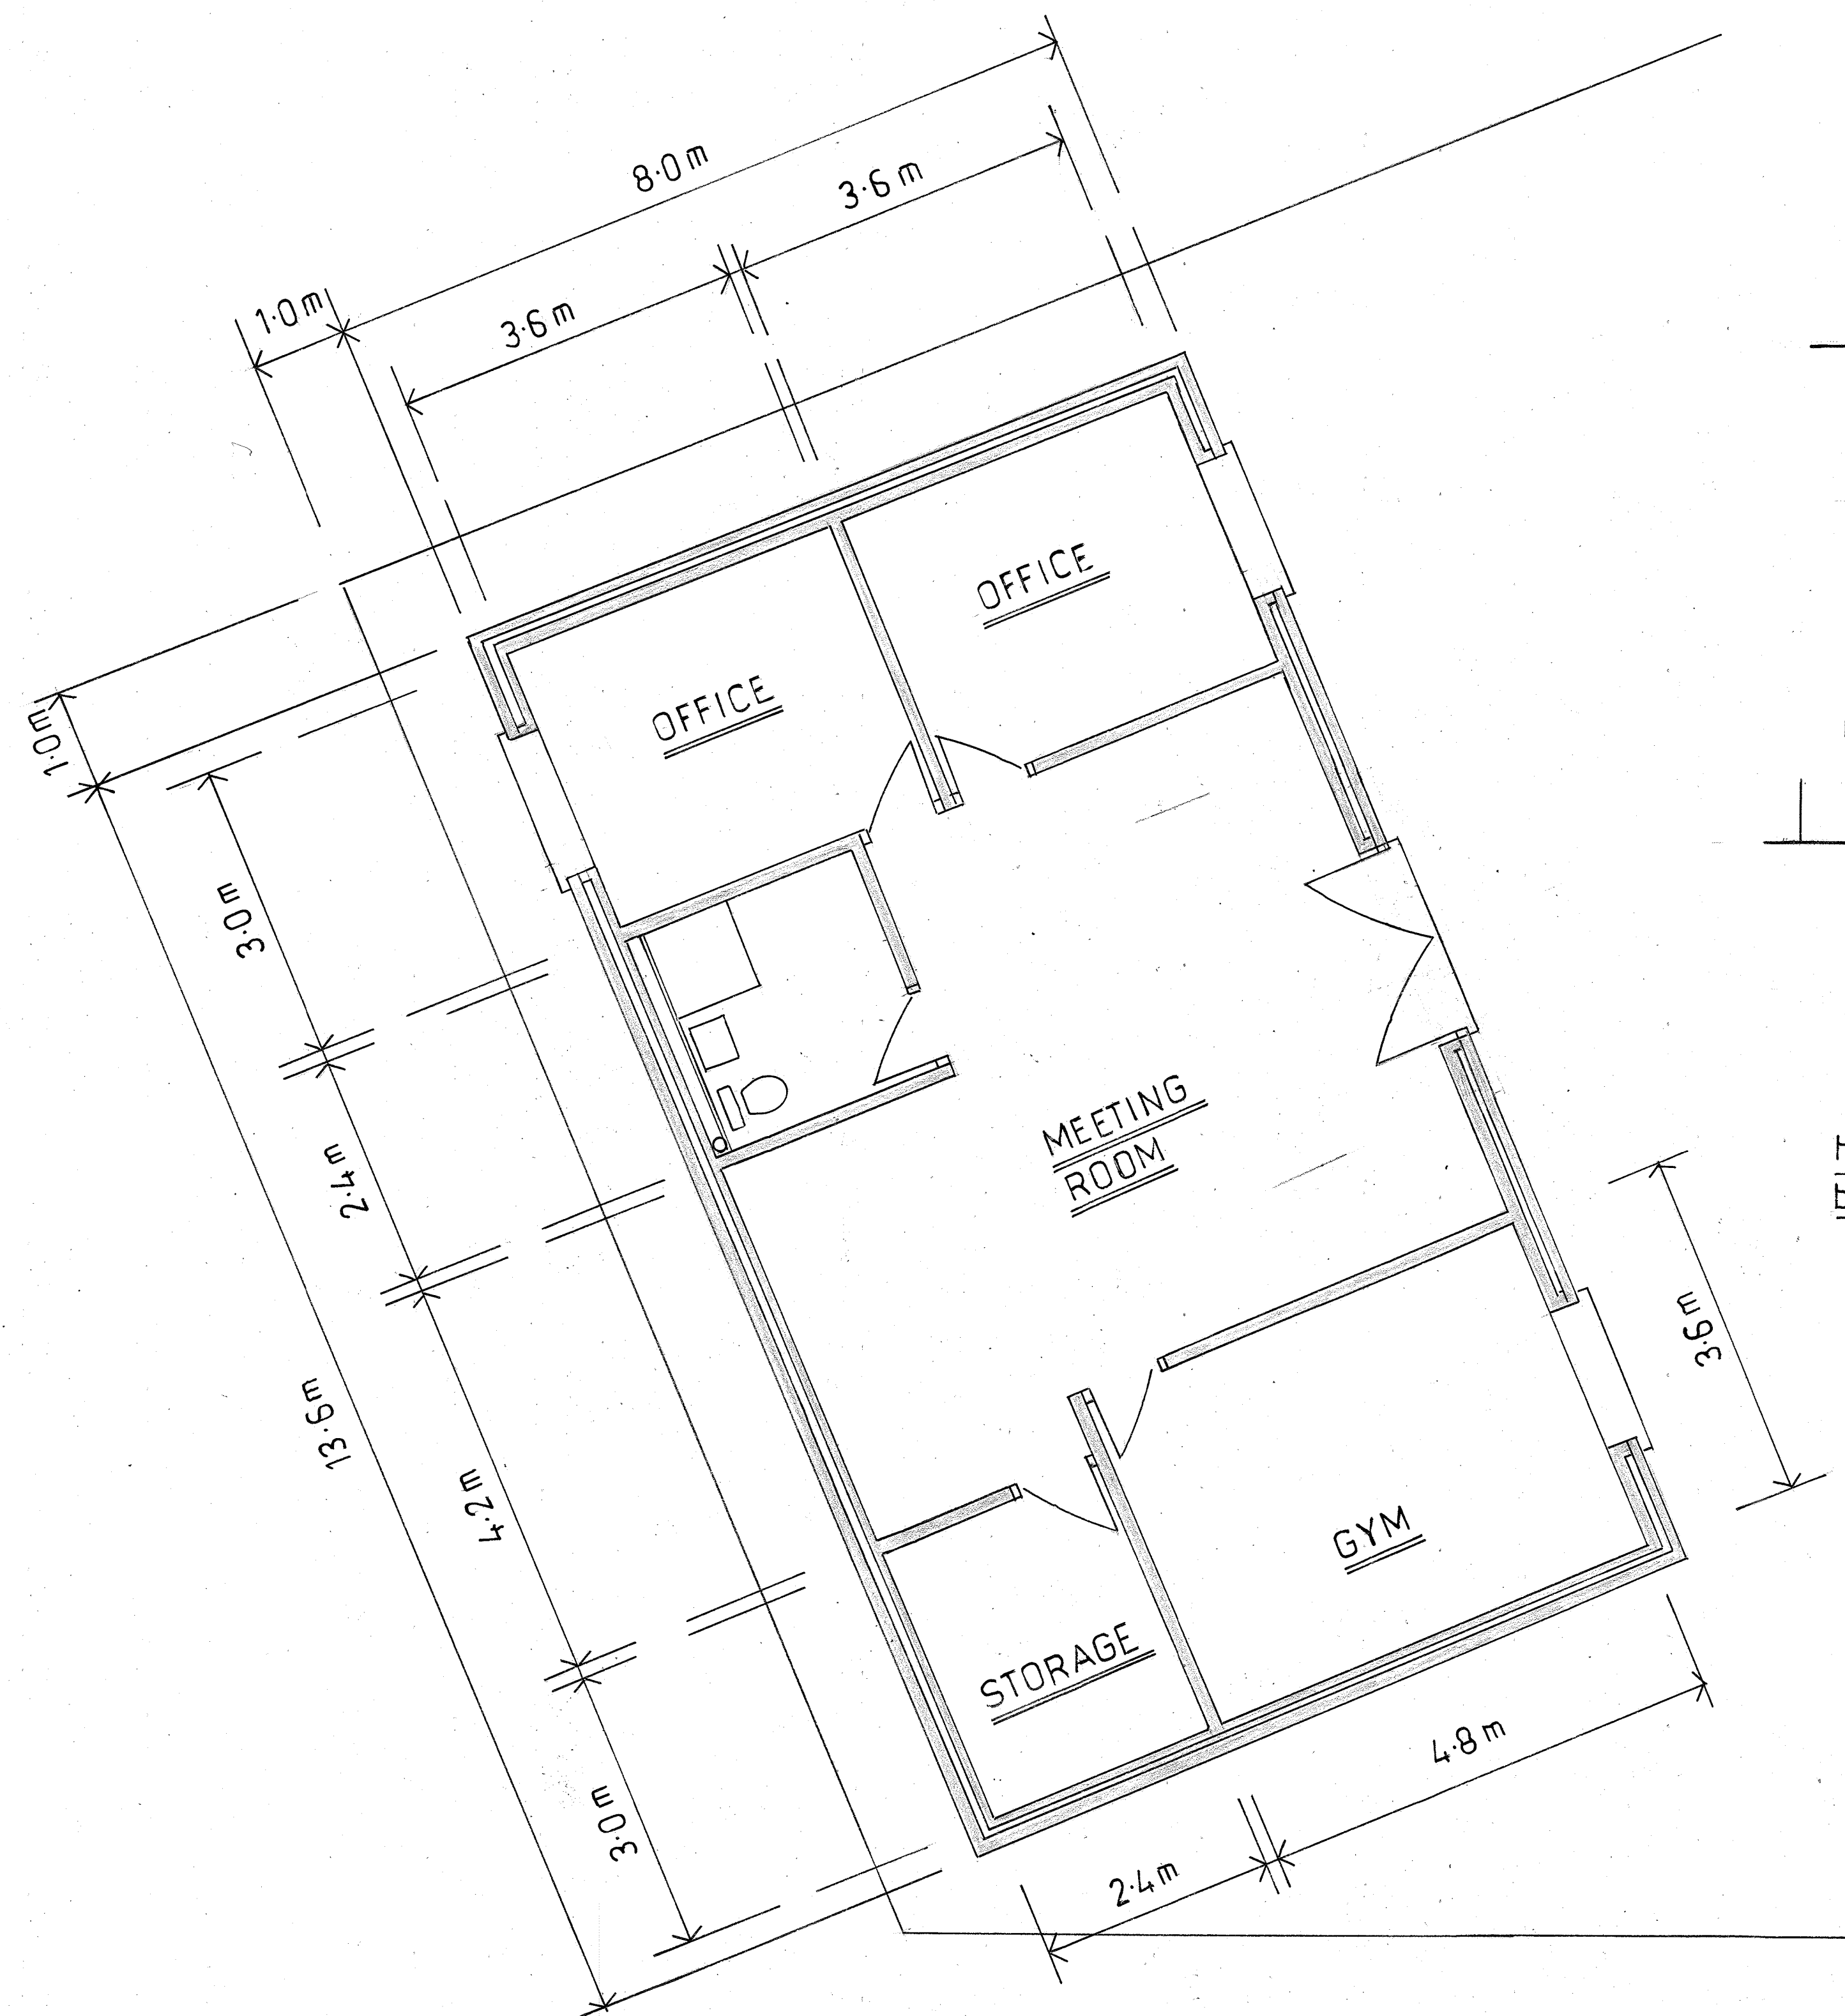


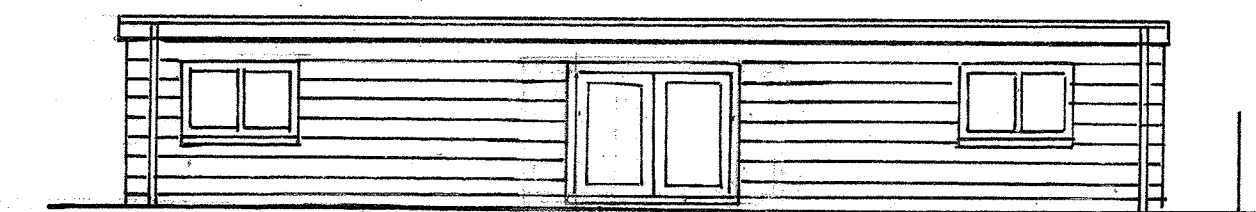

FLOOR PLAN

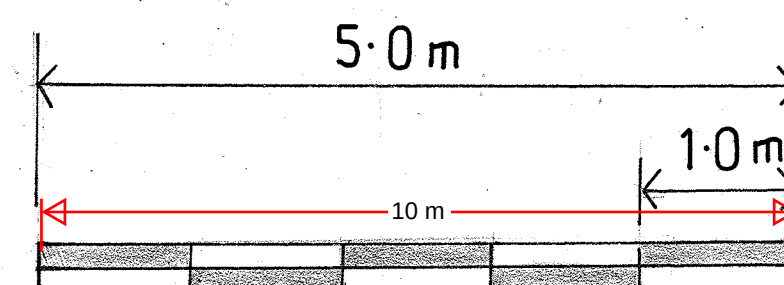


FRONT ELEVATION

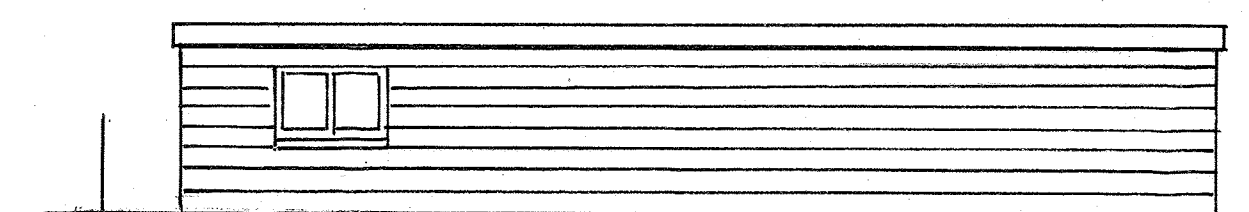


REAR ELEVATION

horizontal composite
boarding

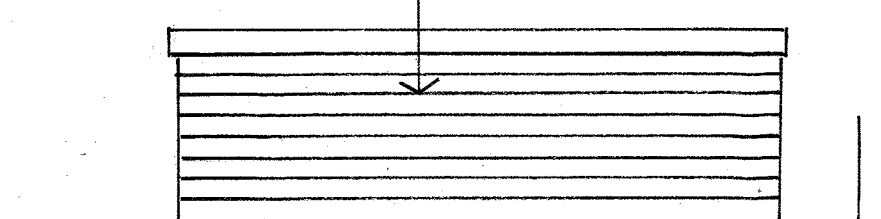


SIDE ELEVATION NORTH

horizontal composite
boarding

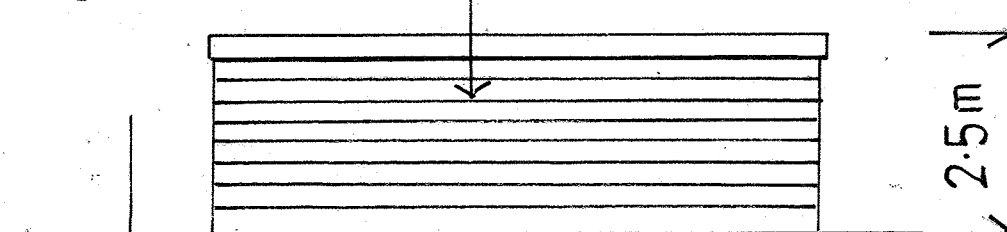

SIDE ELEVATION SOUTH

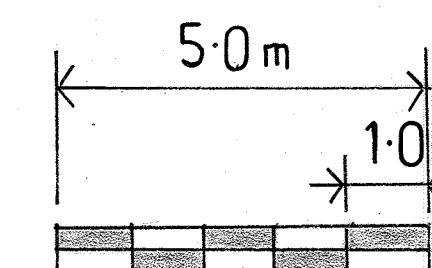

RICHARD GREGORY
Building Surveying / Architectural Services

C.GITTINS
'THE BEECHES' RIDGE
LANE MEOPHAM

REAR OUTBUILDING
PROPOSED PLAN 2
ELEVATIONS

1:50 1:100 AT A1

411 _1

RICHARD GREGORY
Building Surveying / Architectural Services

5 Star Hill, Crayford, Kent, DA1 4DB
Tel: 01322 407219
Mobile: 07984 218333
richardgregory4@ntlworld.com