
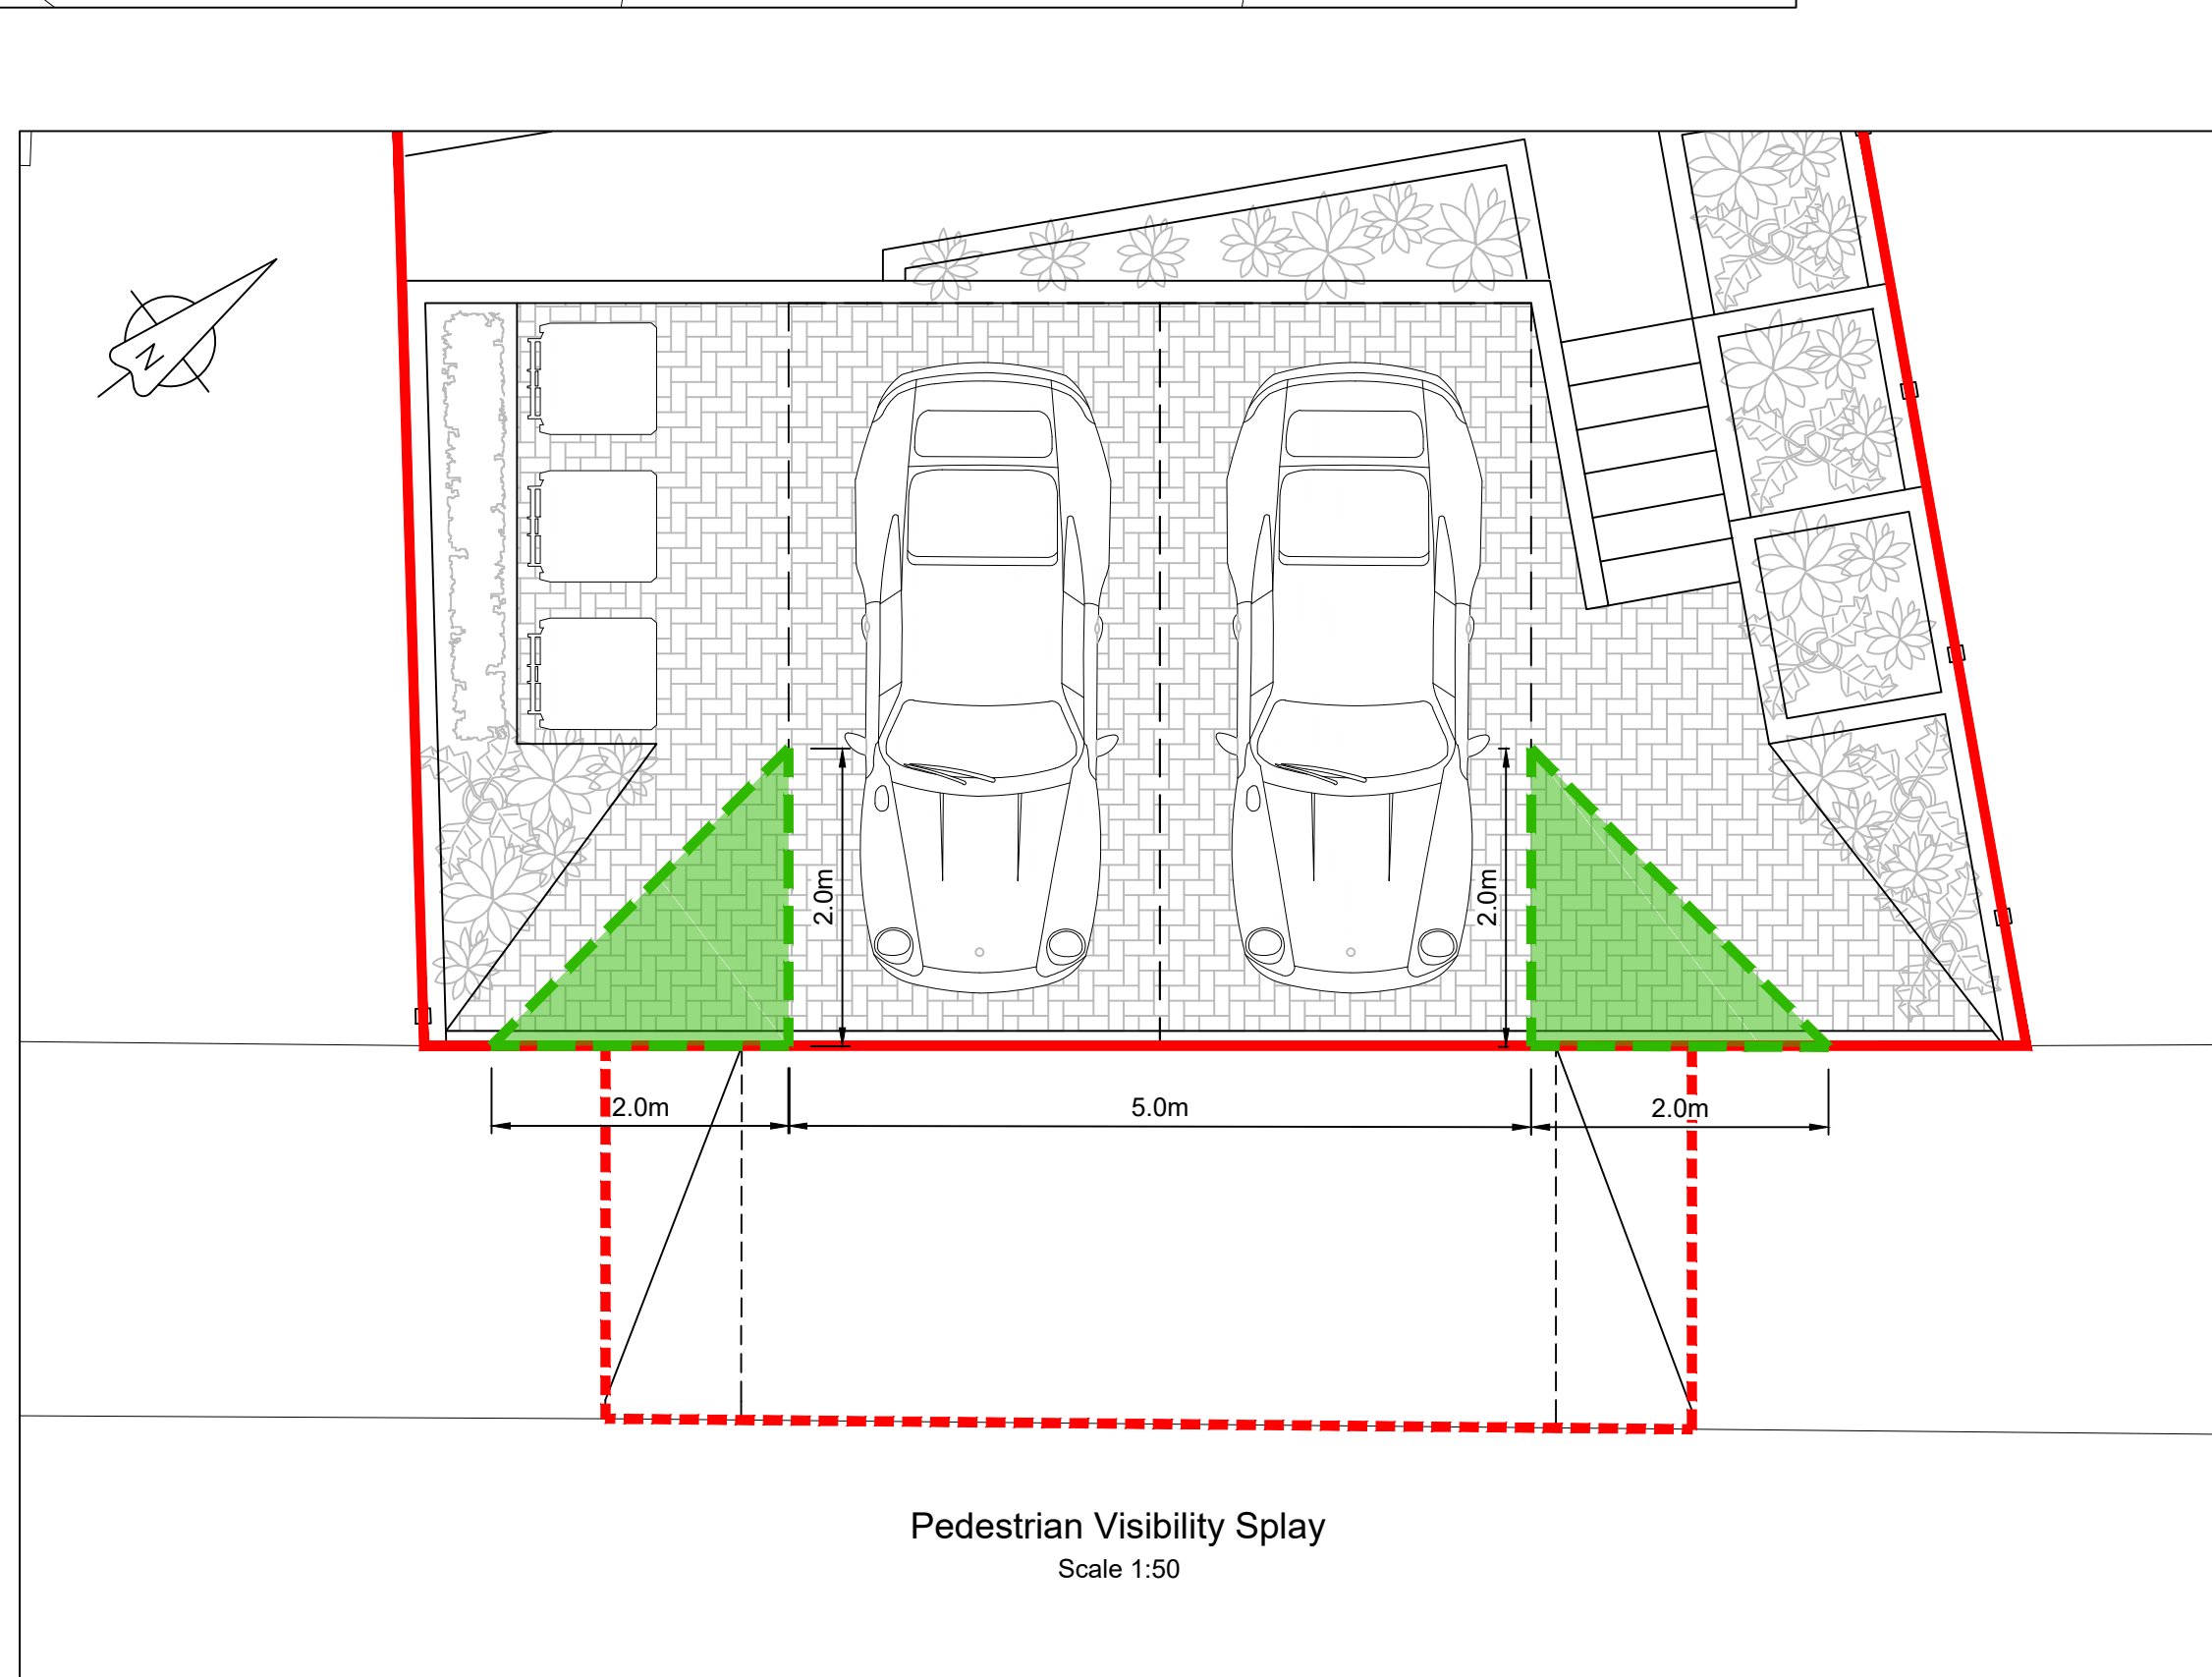
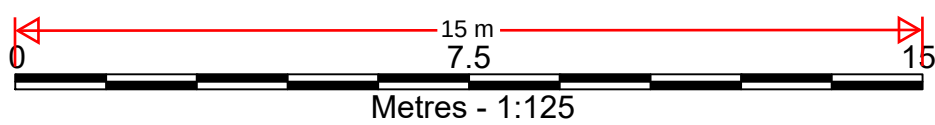
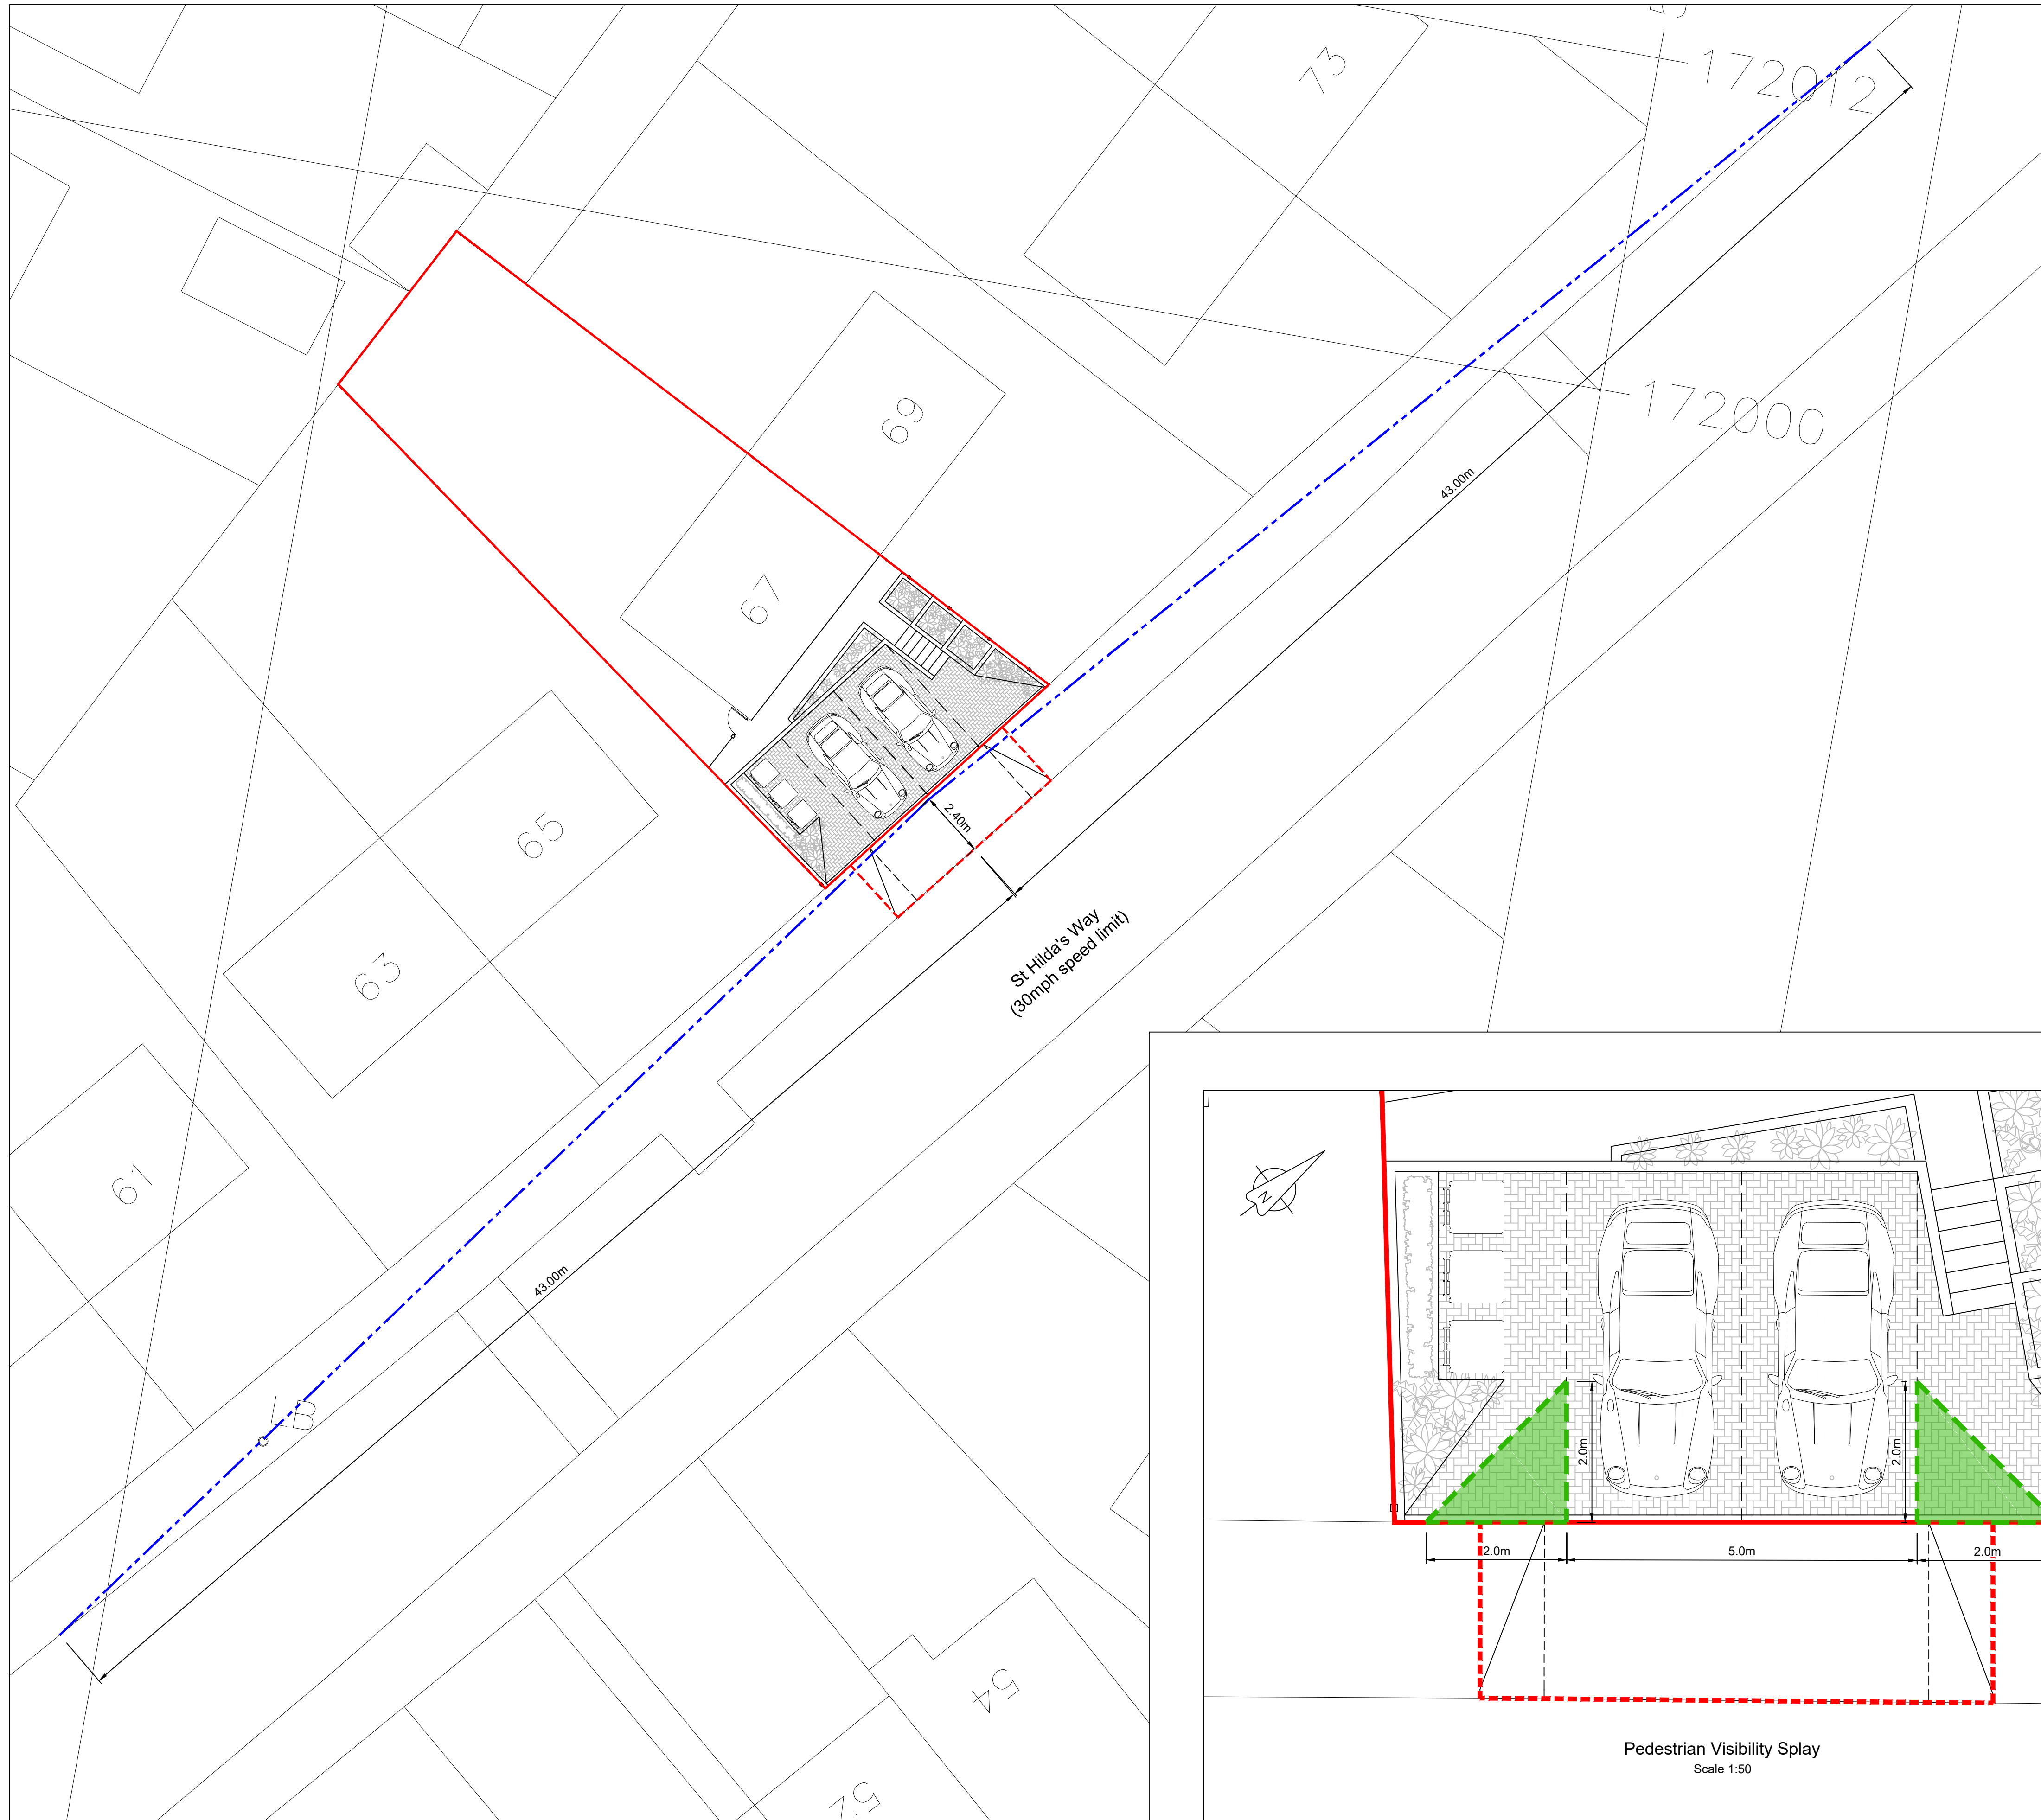
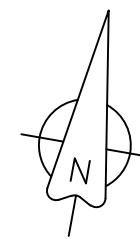


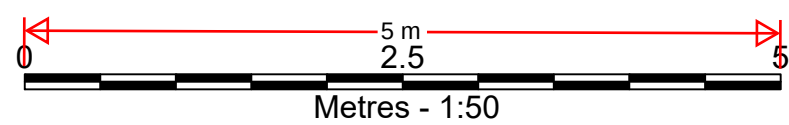

Pedestrian Visibility Splay
Scale 1:50

**NOTES:**

1. All dimensions and levels are in metres unless otherwise stated.

DISCLAIMER:

THE ARCHITECTURAL DRAWINGS PROVIDED HEREIN ARE INTENDED FOR PERSONAL USE ONLY. THIS DRAWING CONTAINS PROPRIETARY AND SENSITIVE INFORMATION AND IS SHARED EXCLUSIVELY WITH THE INTENDED RECIPIENT(S). PLEASE TAKE NOTE OF THE FOLLOWING:

CONFIDENTIALITY: THE CONTENT OF THESE DRAWINGS IS CONFIDENTIAL AND ANY UNAUTHORISED DISCLOSURE, REPRODUCTION, DISTRIBUTION, OR USE BY THIRD PARTIES IS STRICTLY PROHIBITED.

PERSONAL USE: THE ARCHITECTURAL DRAWINGS ARE INTENDED FOR PERSONAL REFERENCE AND USE ONLY. THEY SHOULD NOT BE UTILISED FOR COMMERCIAL PURPOSES, PUBLIC DISSEMINATION, OR CONSTRUCTION WITHOUT PROPER AUTHORISATION FROM THE ORIGINAL ARCHITECTS OR RELEVANT PARTIES.

ACCURACY: WHILE EFFORTS HAVE BEEN MADE TO ENSURE THE ACCURACY OF THE DRAWINGS, THEY ARE NOT INTENDED TO REPRESENT FINAL CONSTRUCTION DOCUMENTS. RELIANCE ON THESE DOCUMENTS FOR ACTUAL CONSTRUCTION OR PROFESSIONAL DECISIONS WITHOUT CONSULTING QUALIFIED EXPERTS IS DISCOURAGED.

LIMITED LIABILITY: THE CREATORS OF THESE DRAWINGS SHALL NOT BE LIABLE FOR ANY DIRECT OR INDIRECT DAMAGES OR CLAIMS ARISING FROM THE USE OR MISUSE OF THE PROVIDED DOCUMENTS.

SECURE HANDLING: PLEASE ENSURE THE SECURE HANDLING AND STORAGE OF THESE DOCUMENTS TO PREVENT UNAUTHORISED ACCESS OR DISCLOSURE.

Legend

- EXTENT OF APPLICATION PROPERTY
67 ST HILDA'S WAY
- EXTENT OF WORKS TO FOOTPATH TO
CREATE THE DROPPED KERB
- EXTENT OF VISIBILITY SPLAY
(2.4m x 43m IN ACCORDANCE WITH
MANUAL FOR STREETS)
- EXTENT OF PEDESTRIAN
INTER-VISIBILITY SPLAY
(2m x 2m)

P01	21.10.2024	FIRST ISSUE
-----	------------	-------------

REVISION	DATE	DESCRIPTION
----------	------	-------------

EagleConcepts
c/o Sable International,
18 St. Swithin's Lane,
London, EC4N 8AD
Tel: 07752 730451
Email: info@eagle-concepts.co.uk

PROJECT
Proposed Driveway, New Retaining Wall,
Steps to Property & Proposed Dropped Kerb
67 St Hildas Way, Gravesend, DA12 4AZ

DRAWING
Proposed Visibility Splays

STATUS
Planning

DRN	SCALE AT A1	SCALE AT A3
JE	1:50	1:100
DRN DATE	DRAWING NUMBER	REVISION
Oct. 24	0190-EAG-00-00-DR-V-104	P01