


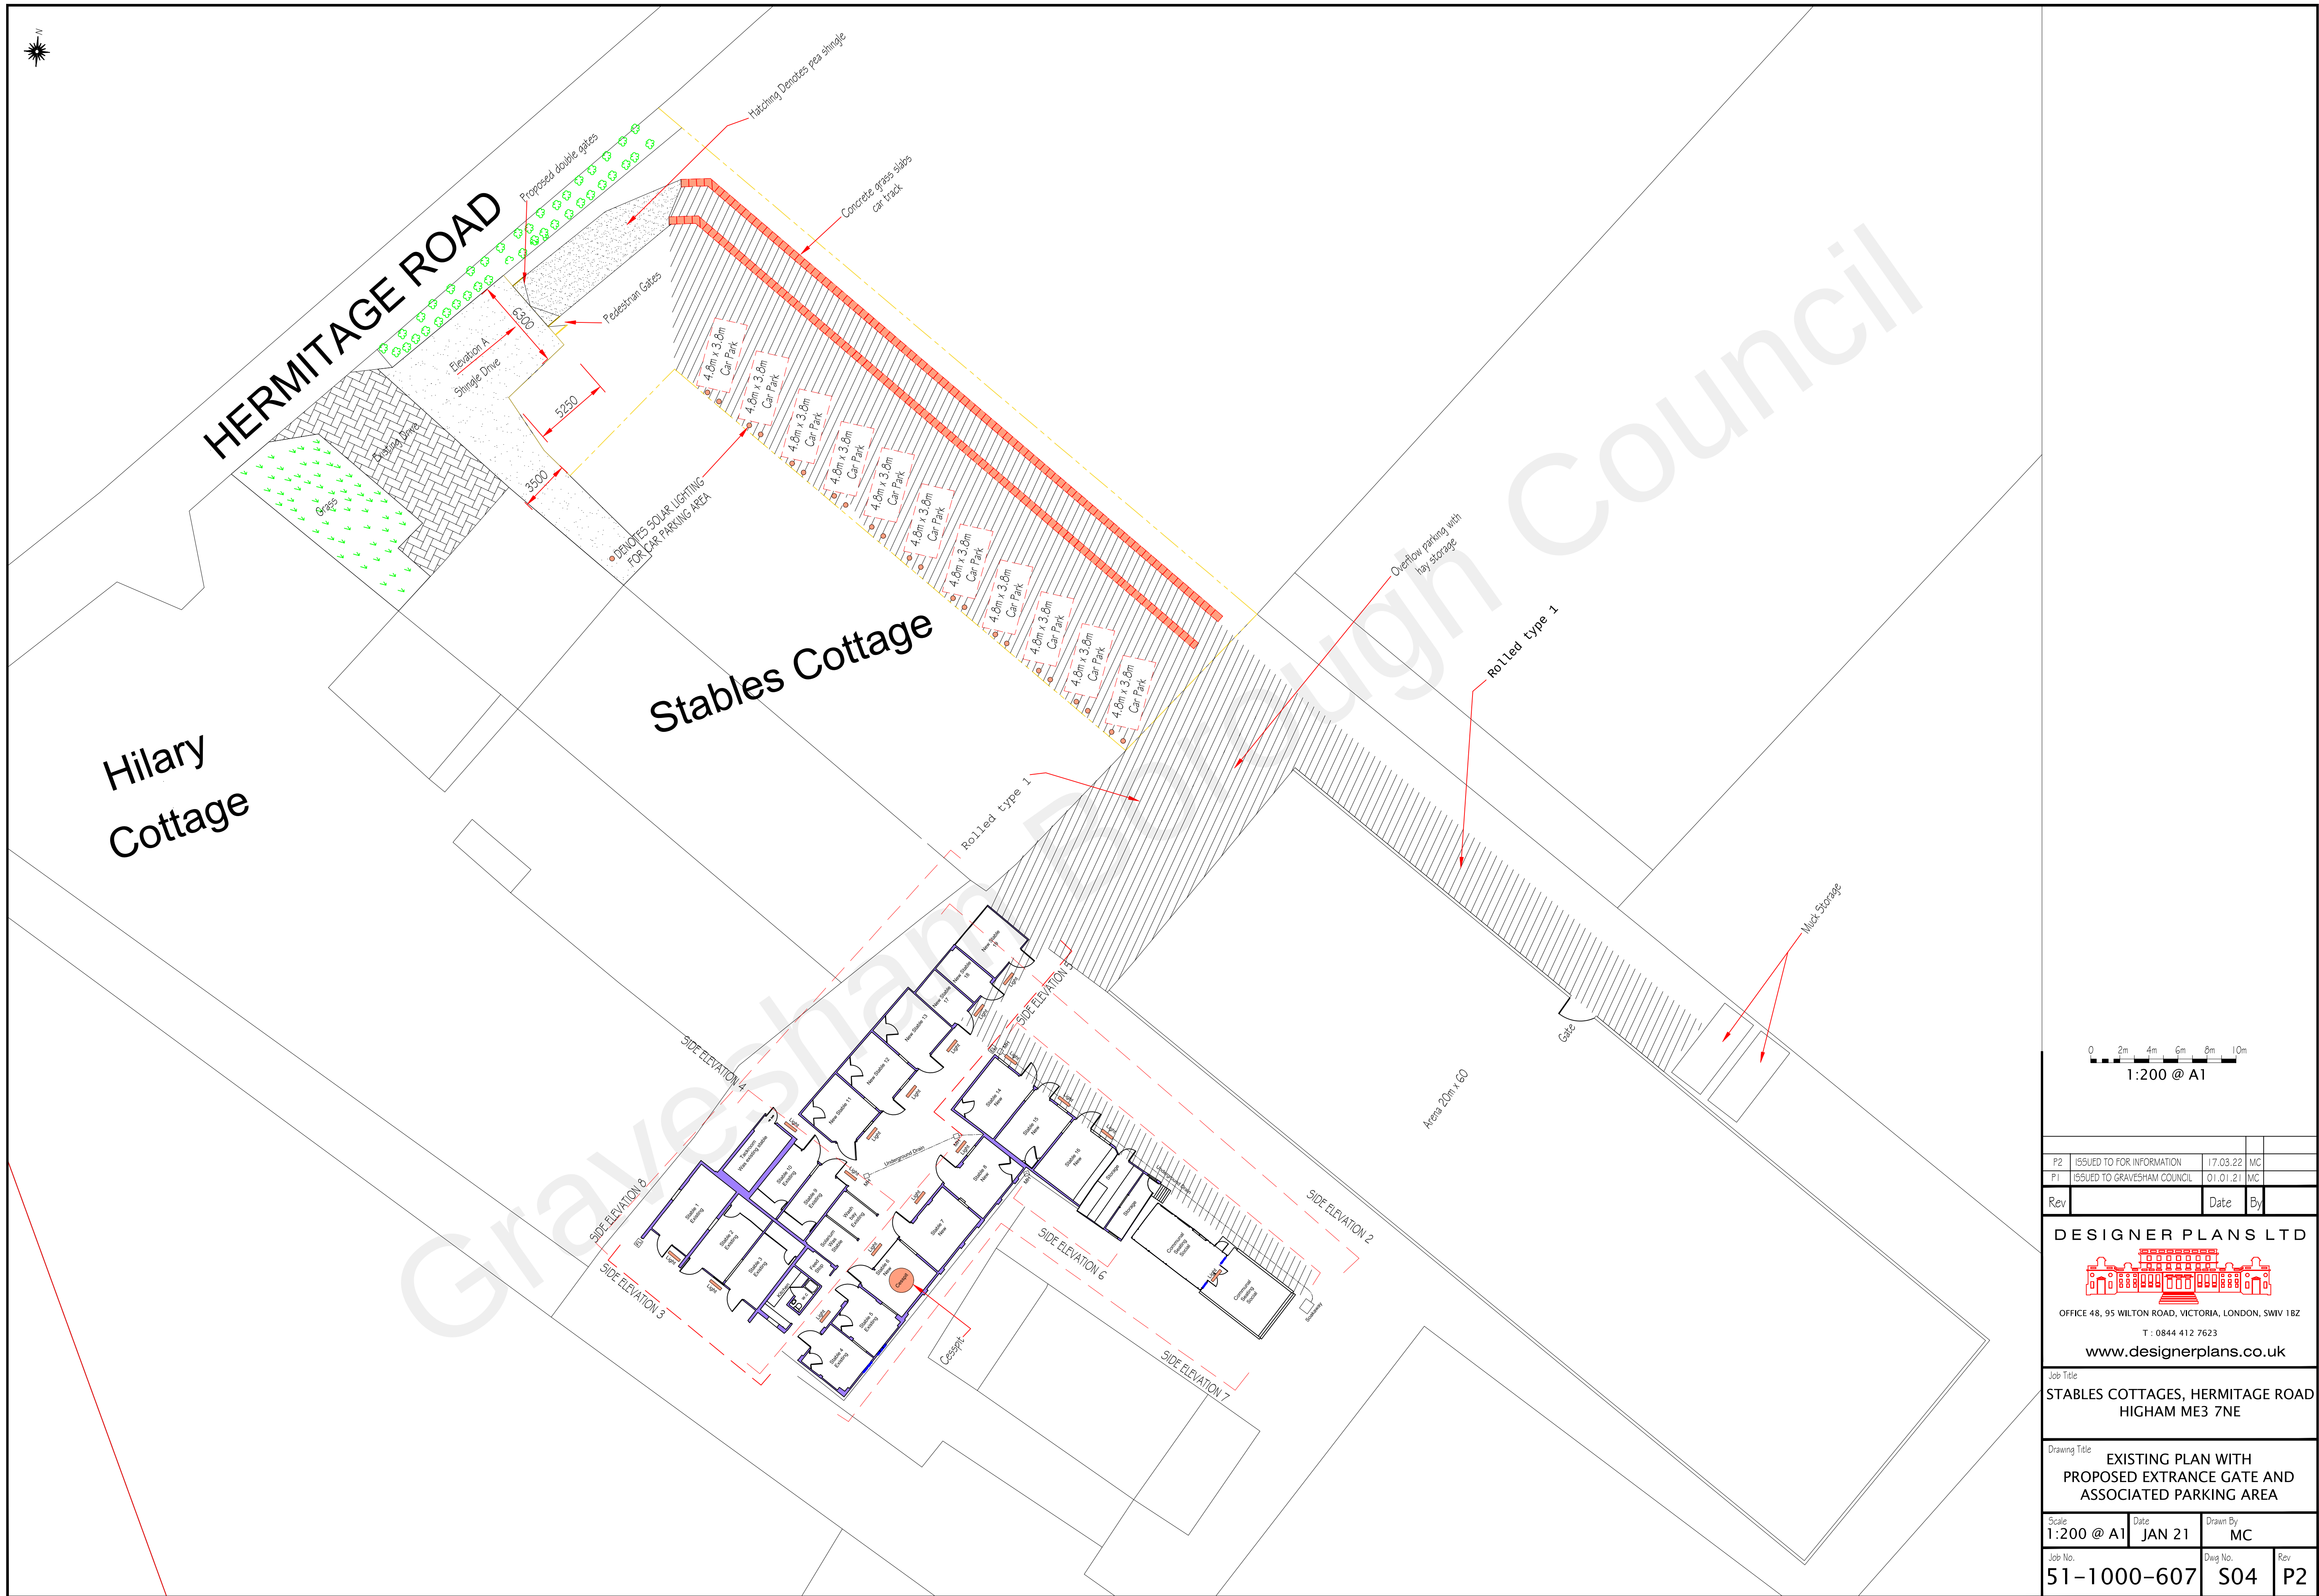

0 2m 4m 6m 8m 10m
1:200 @ A1

P2	ISSUED TO FOR INFORMATION	17.03.22	MC	
P1	ISSUED TO GRAVESHAM COUNCIL	01.01.21	MC	
Rev		Date	By	
DESIGNER PLANS LTD				
				
OFFICE 48, 95 WILTON ROAD, VICTORIA, LONDON, SW1V 1BZ				
T : 0844 412 7623				
www.designerplans.co.uk				
Job Title				
STABLES COTTAGES, HERMITAGE ROAD HIGHAM ME3 7NE				
Drawing Title				
EXISTING PLAN WITH PROPOSED ENTRANCE GATE AND ASSOCIATED PARKING AREA				
Scale	Date	Drawn By		
1:200 @ A1	JAN 21	MC		
Job No.	Dwg No.	Rev		
51-1000-607	S04	P2		