
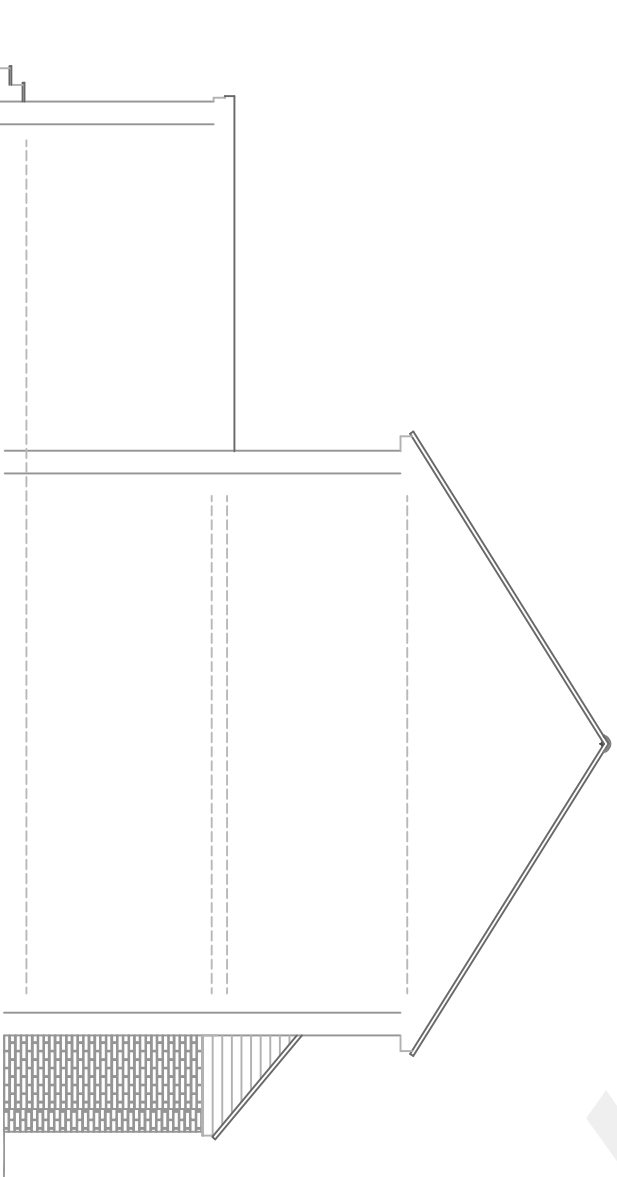
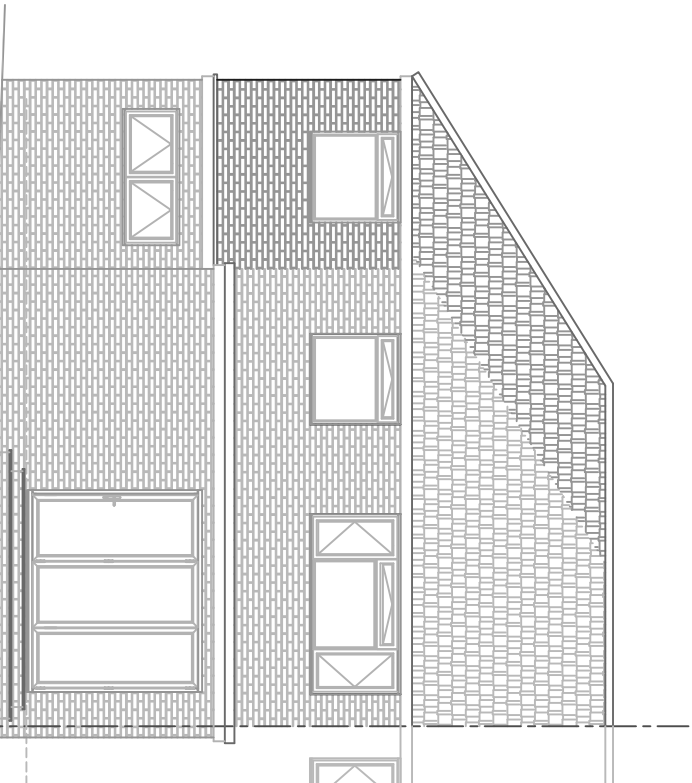
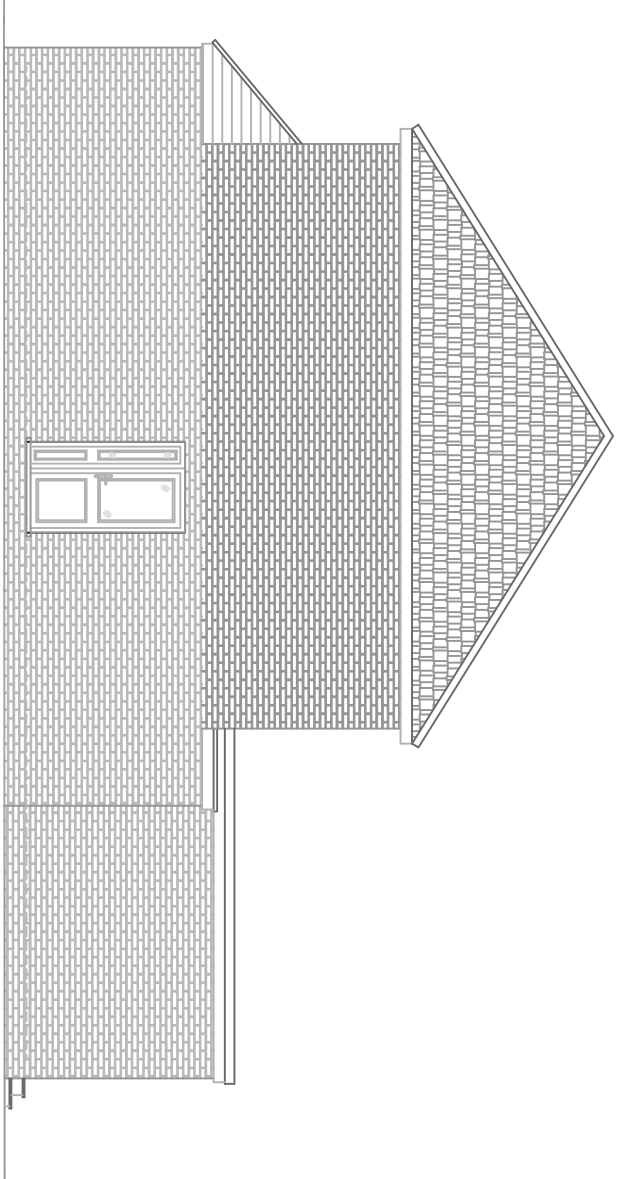
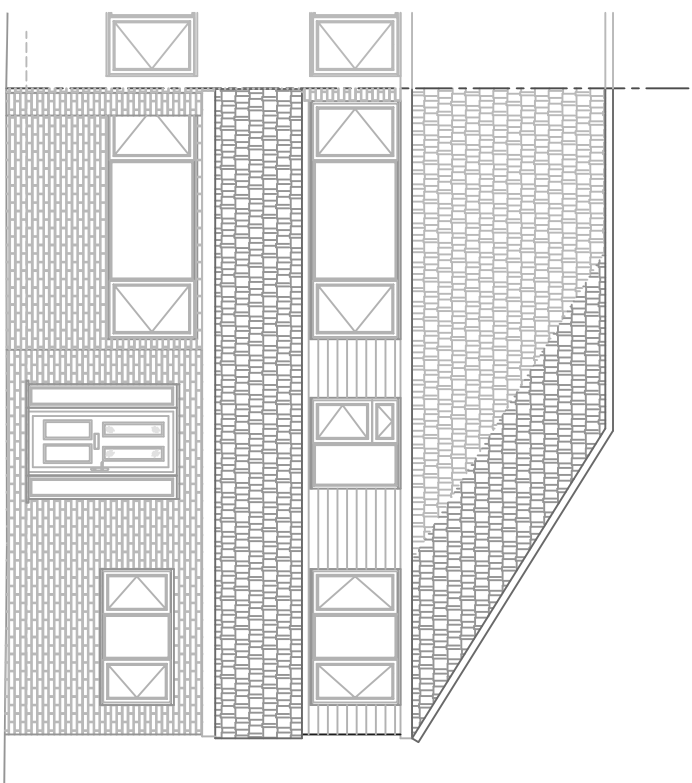
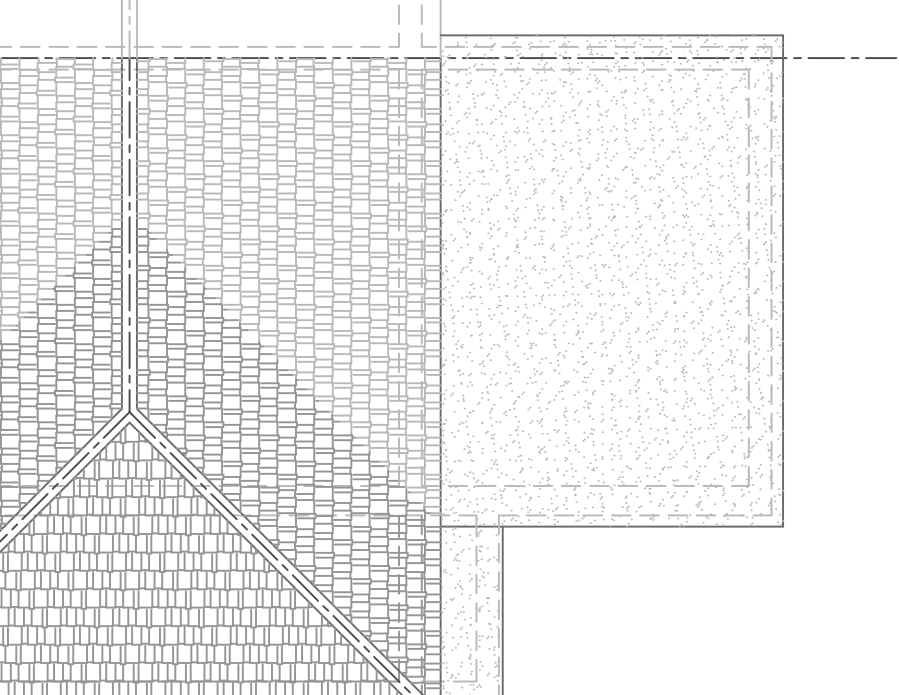
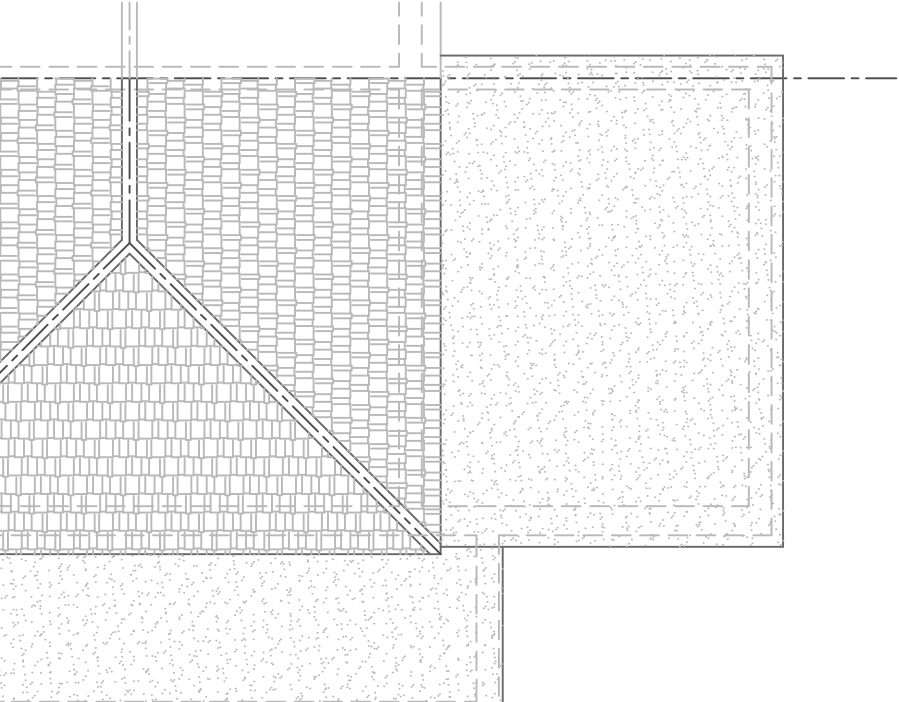
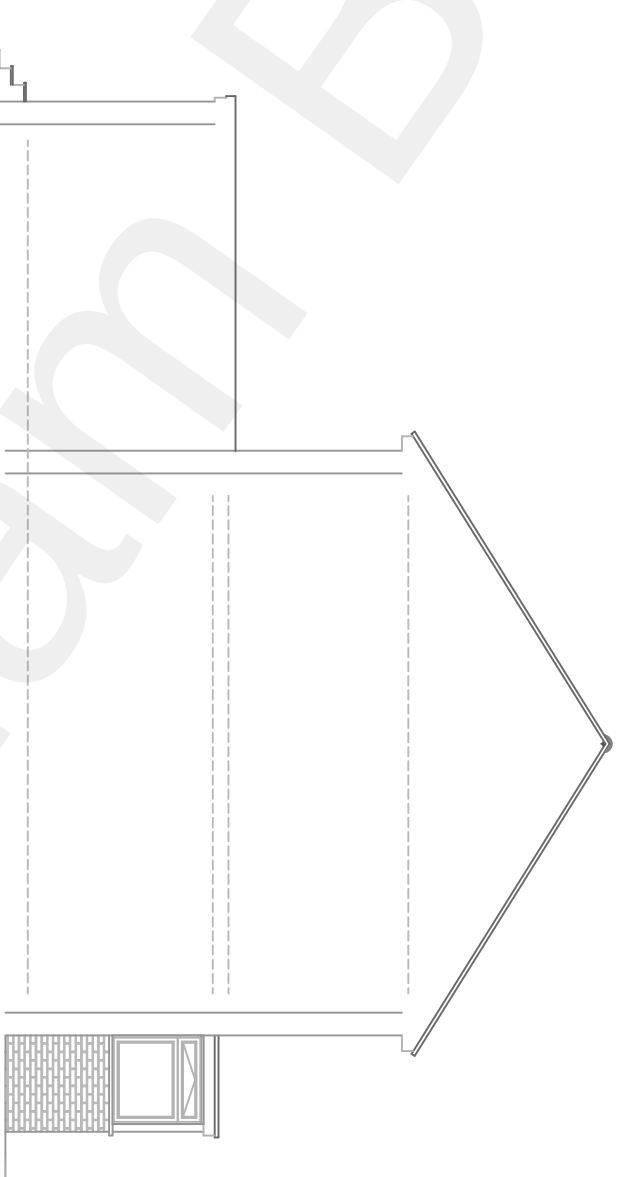
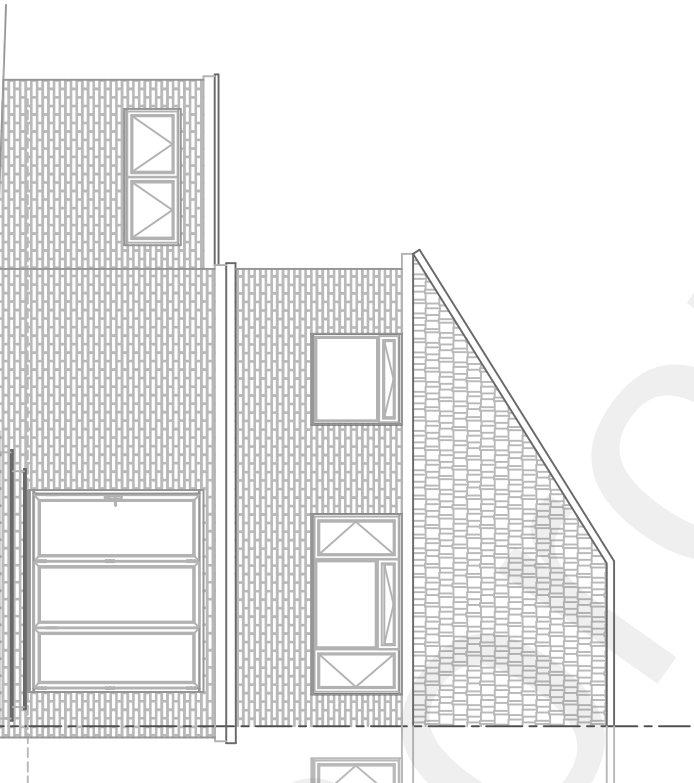
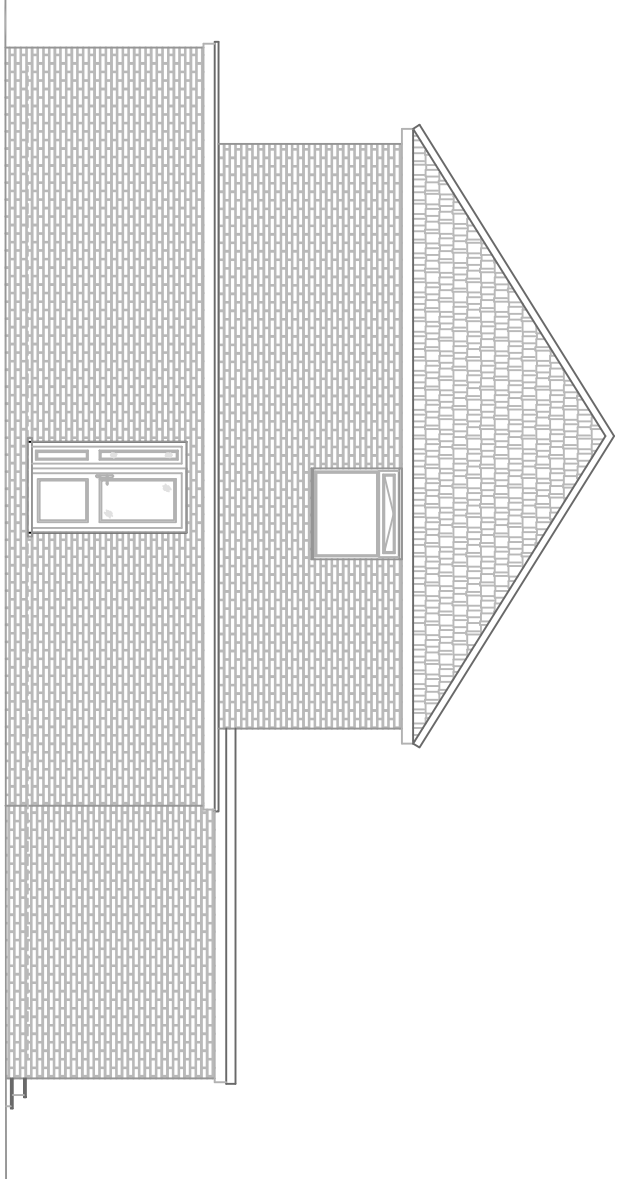
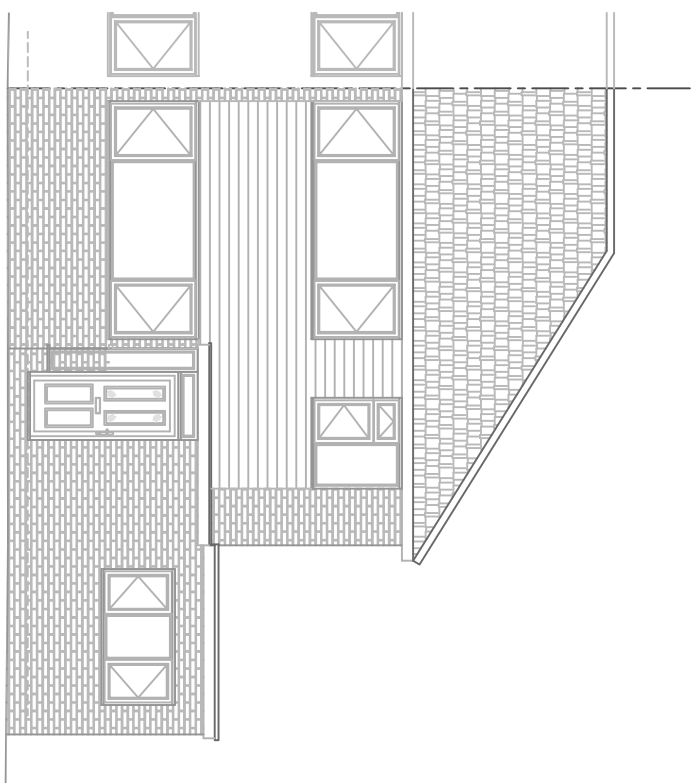
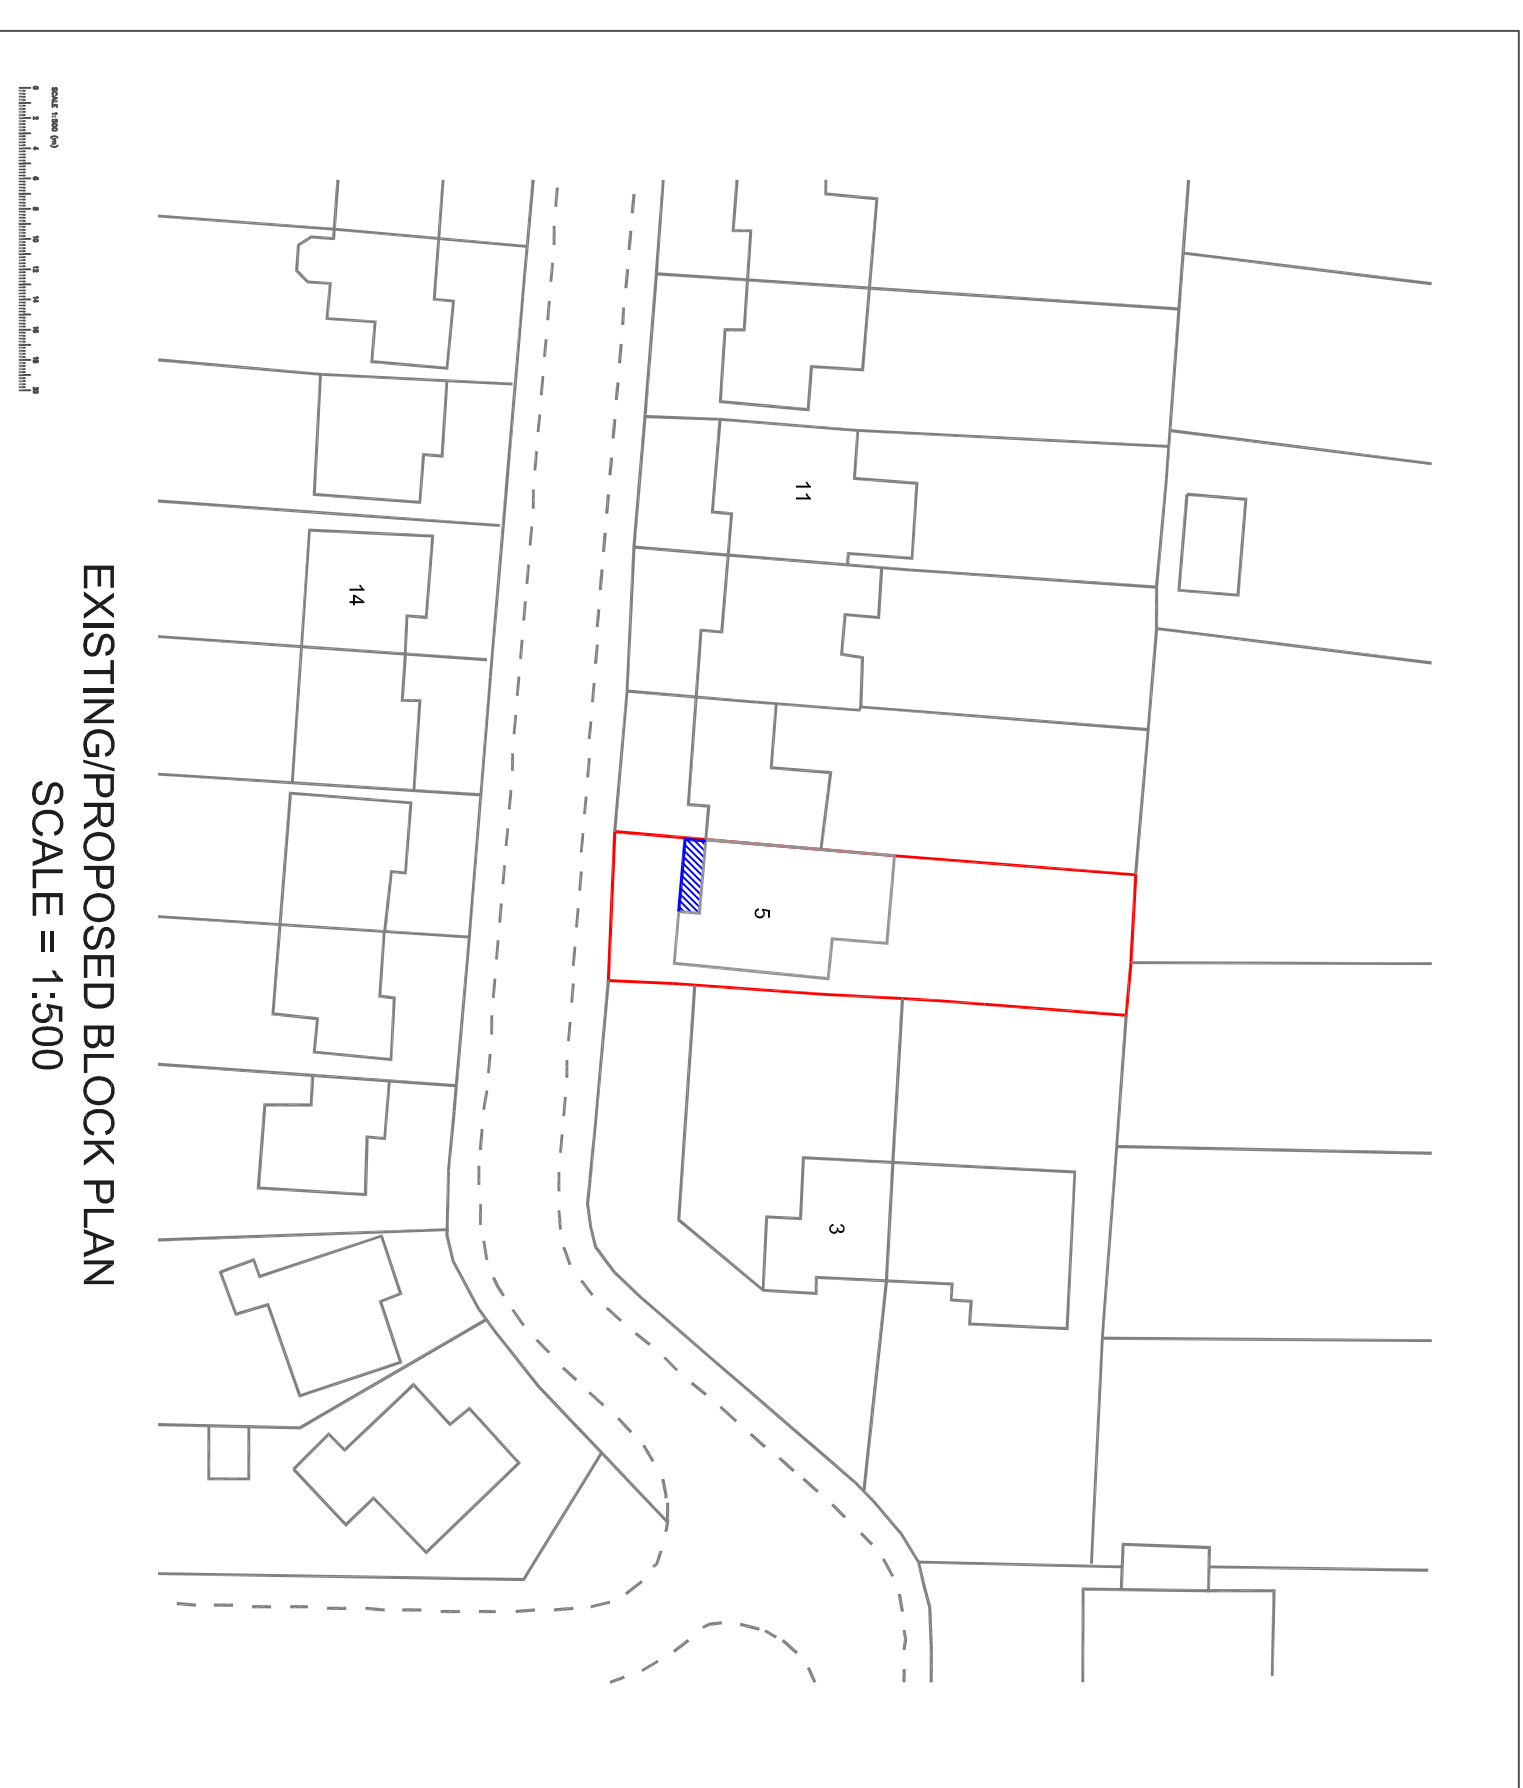
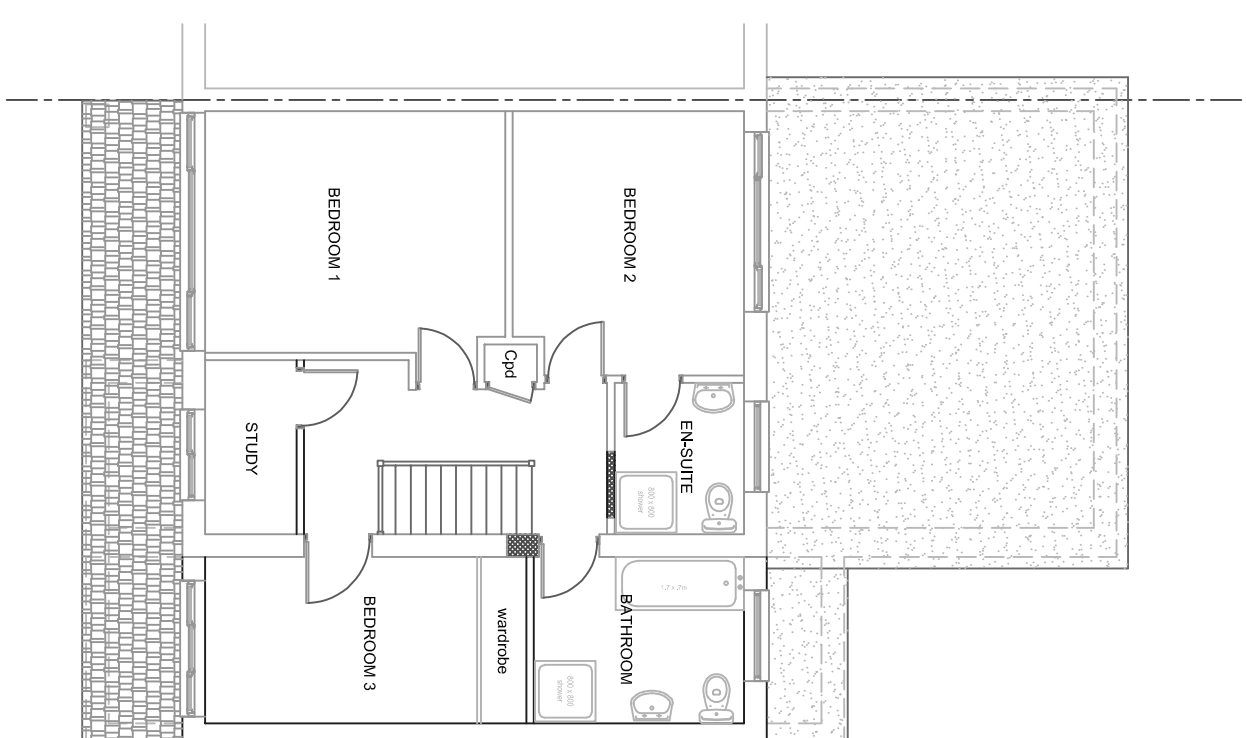
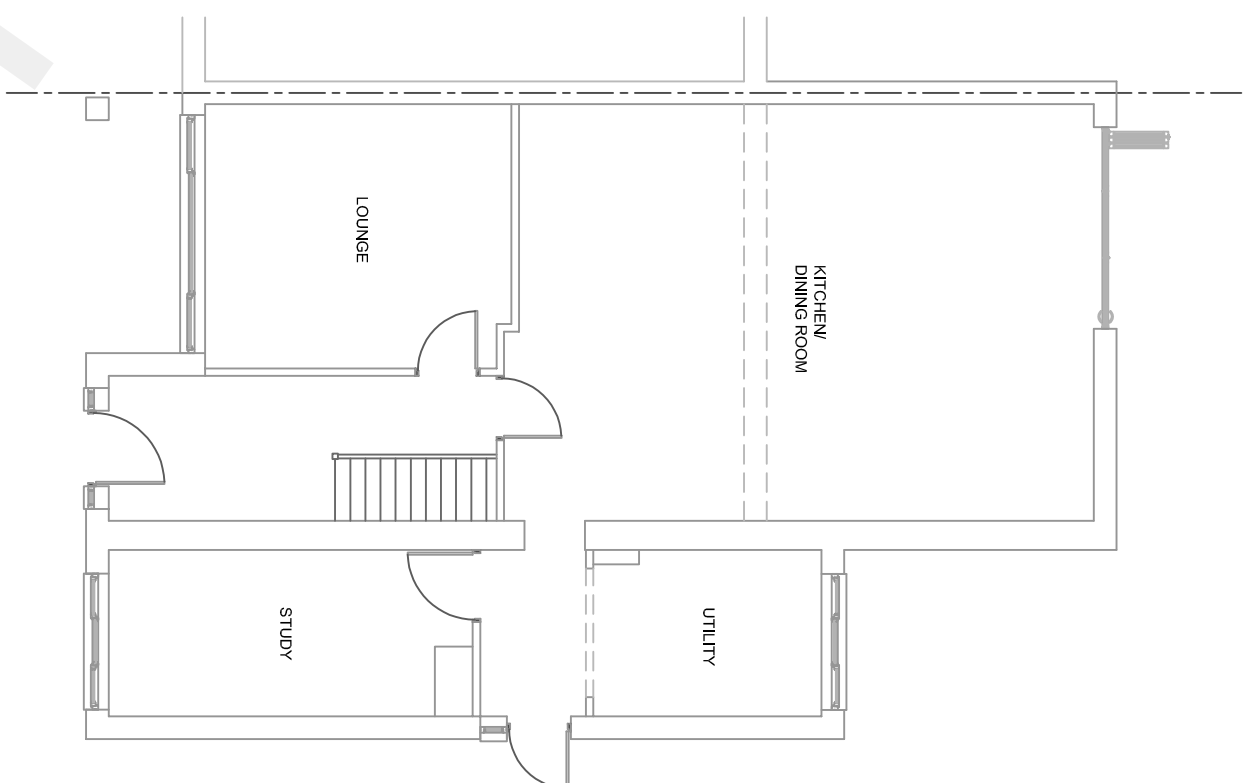
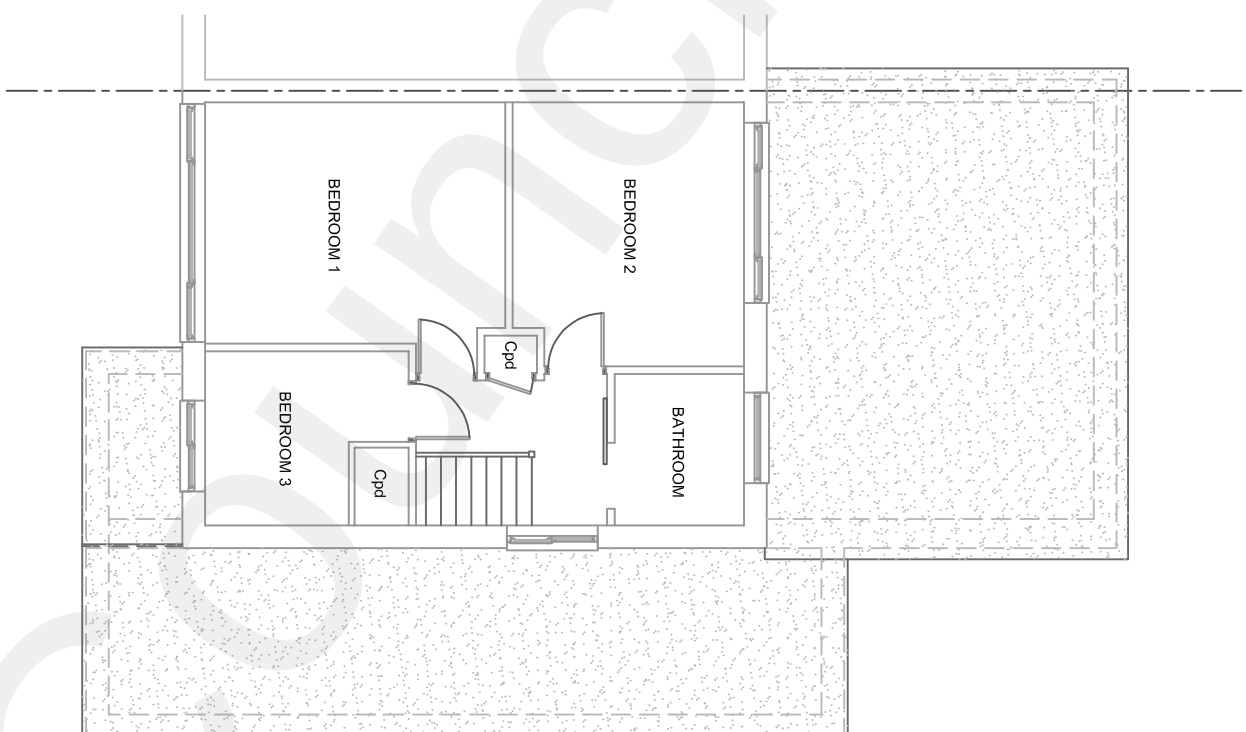


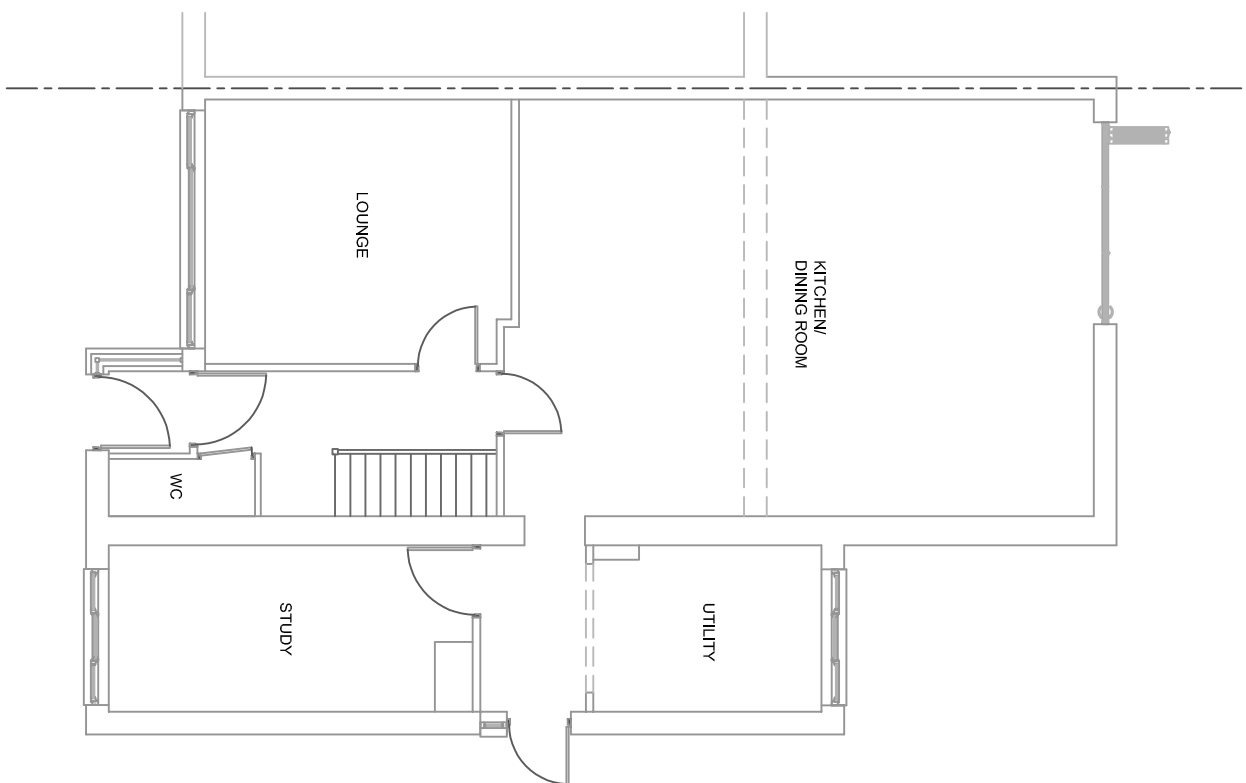

		D
		C
		B
Nov 2021	ISSUED FOR DISCUSSION & APPROVAL BY CLIENT	A
DATE	REVISION	RE

Kentec
Draughting
Services

KENTEC DRAUGHTING SERVICES

ARCHITECTURAL DIVISION

101-2, HIDE STREET,
KUALA LUMPUR 50000
MALAYSIA

TEL: 603-4380800
TELEPHONE (IN USA): 4380800
FAX: 603-4380800
E-MAIL: info@kentecarchitect.com

DATE: 11/03/2021

SHEET SIZE: A1

CHECKED: JKMS

DRAWING NO: 7356-P-03

Sheet of 1 Issues

LABCORP **partner**