
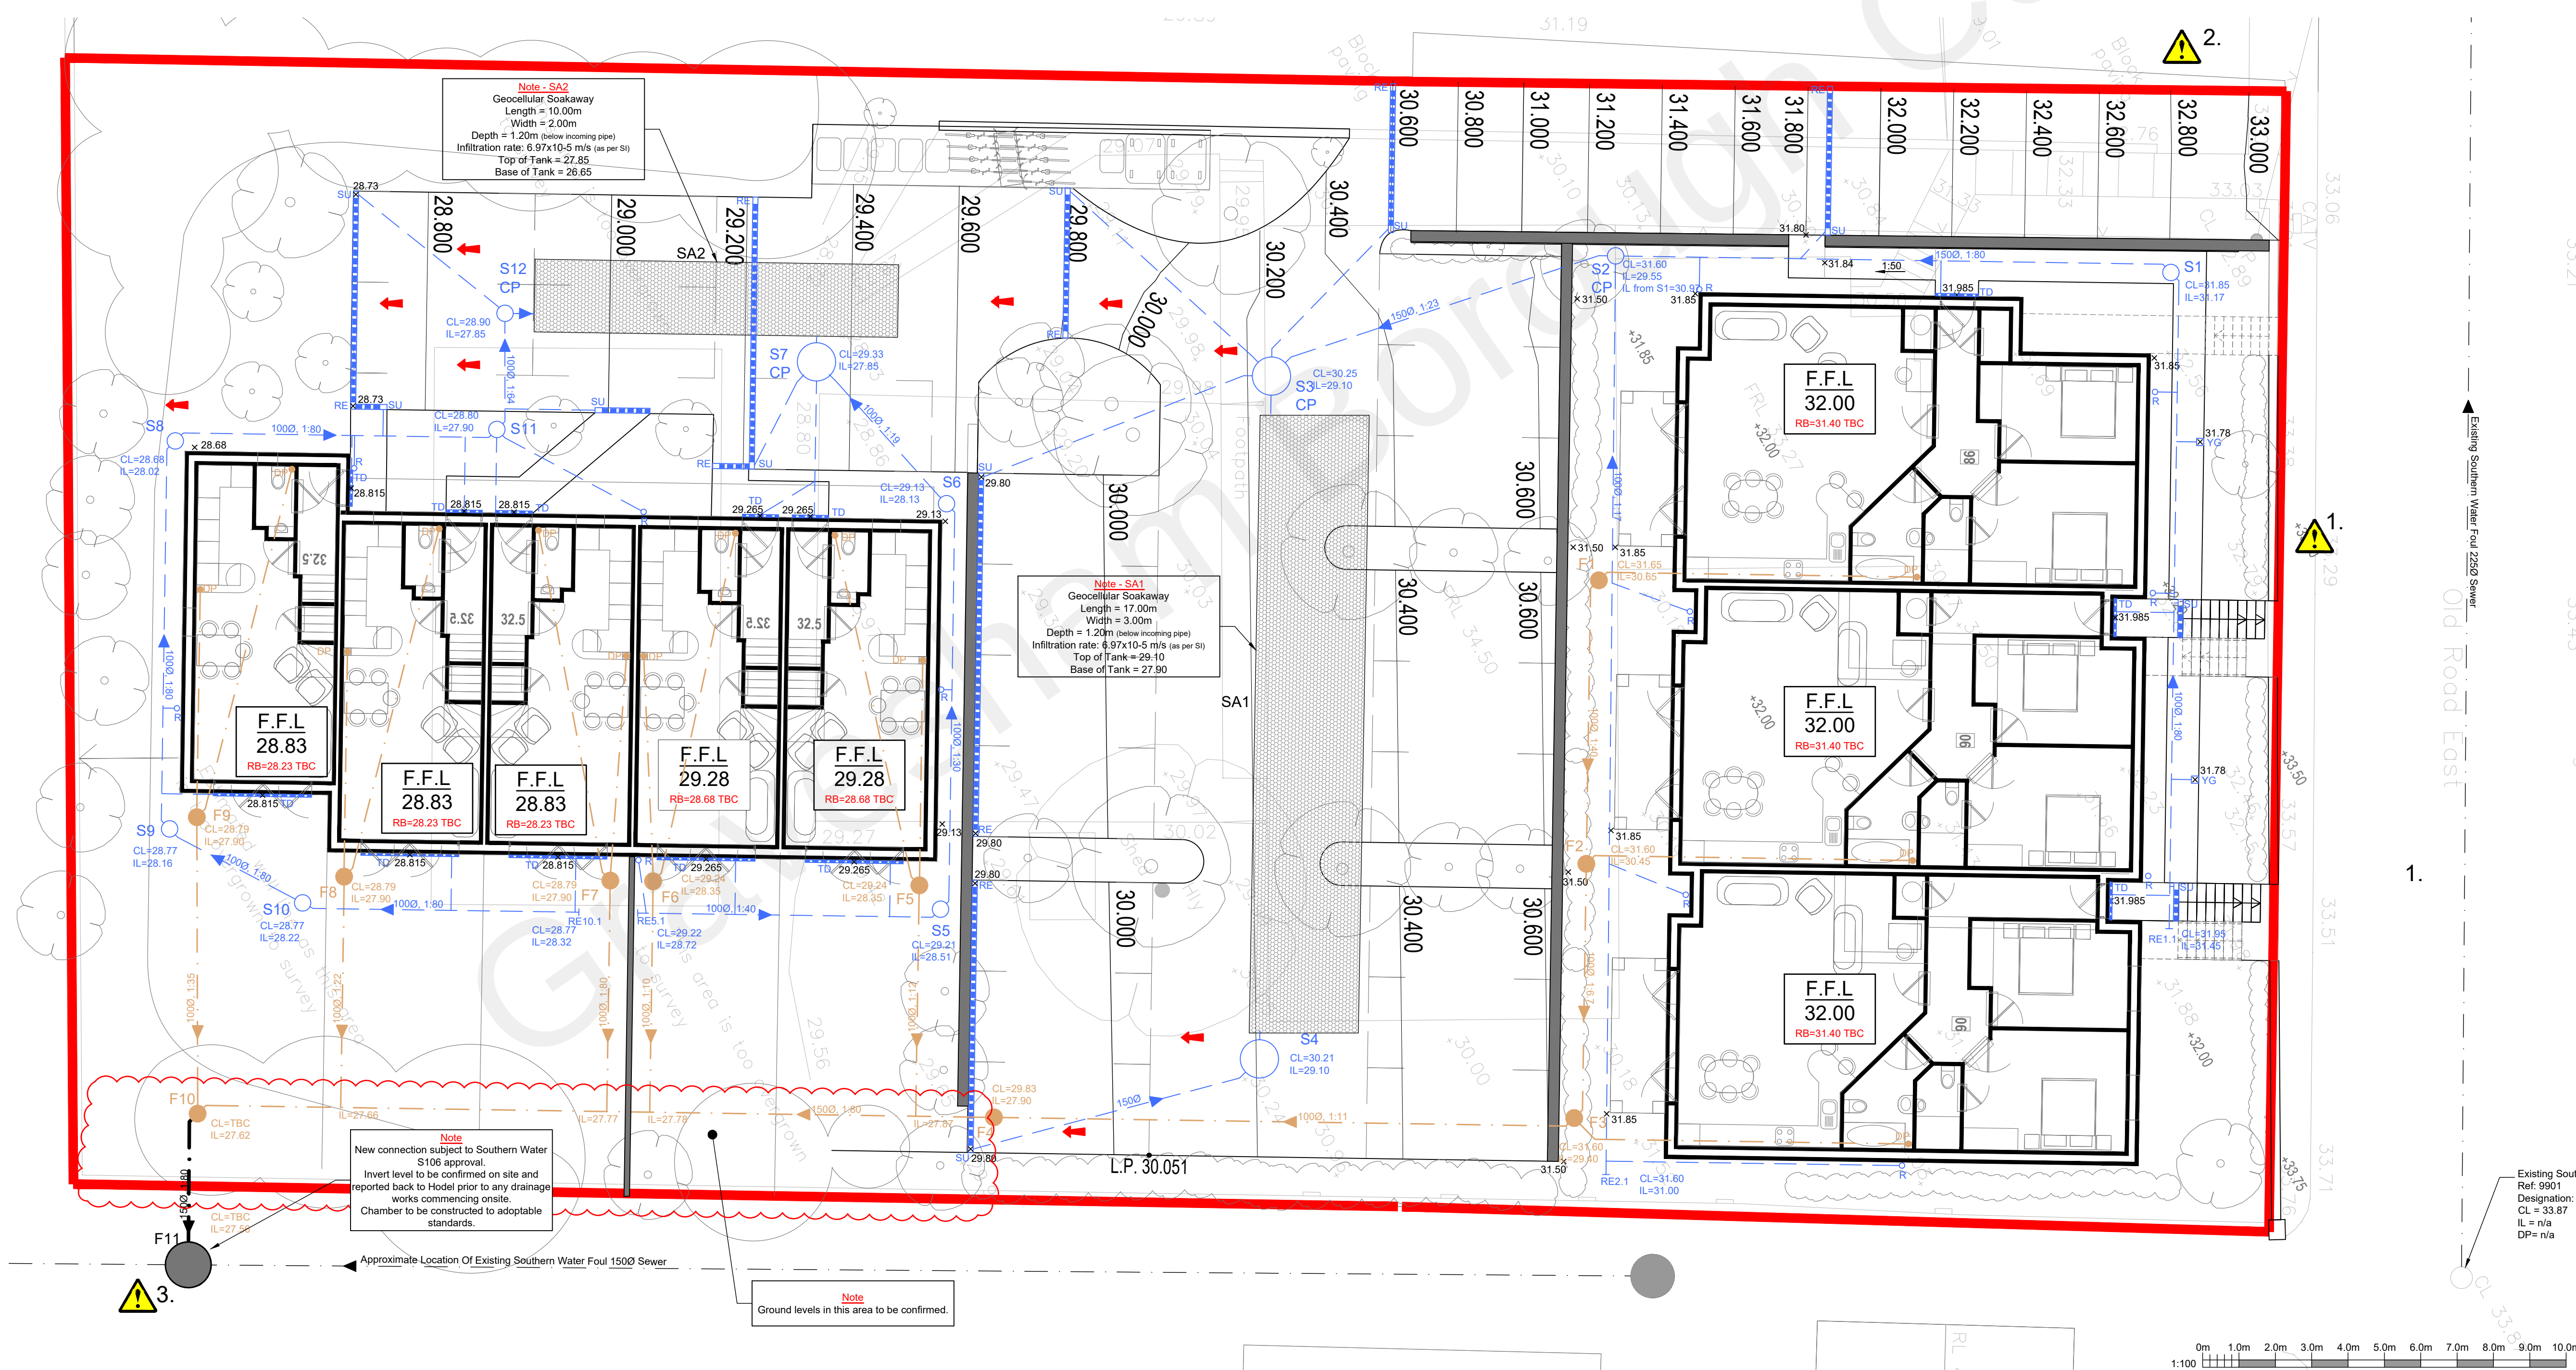
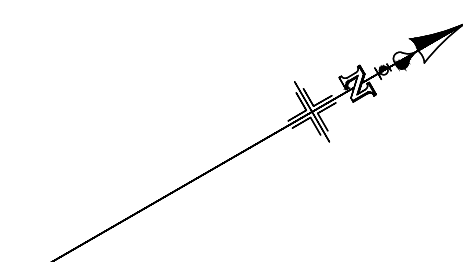


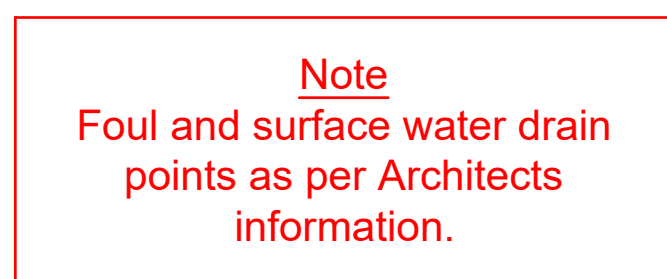

1. Do not scale this drawing.
2. This drawing is to be read in conjunction with all other relevant Engineer's and Architect's drawings and specifications.

RISK ASSESSMENT				
<u>Residual Risks Identified</u>				
1. Existing Highway Wall. 2. Existing live access way. 3. Invert level of existing Foul sewer to be confirmed to Hodel prior to any drainage works commencing onsite.				
<u>Contractor's General Risk Items</u>				
(List is not exhaustive but includes commonly raised issues)				
1. Location of all buried services. 2. Existing drainage: i) Gases, confined spaces, diseases. ii) Maintain flow in drains during works. 3. Manual lifting of heavy objects; manhole covers, drainage pipes, concrete rings, kerbs, etc. 4. Excavation for drainage trenches and manholes. 5. Security: Keep site secure from members of the public. maintain public safety when accessing site.				

-	25/11/21			Issued for approval.
Rev	Date	By	Chkd.	Revision notes

Job Title
Milton Mount Hall
Old Road East
Gravesend
DA12 1NQ

Drawing Title

Engineering Layout

Client
Wakes LTD

01732 617555
mail@hodel.uk

Scale at A1: 1:100	Status: FOR APPROVAL
Drawn: Date: Nov '21	Checked: Date: Nov '21 Approved: - Date: XXX
Drawing No.: 21-080_C01	Revision: -