


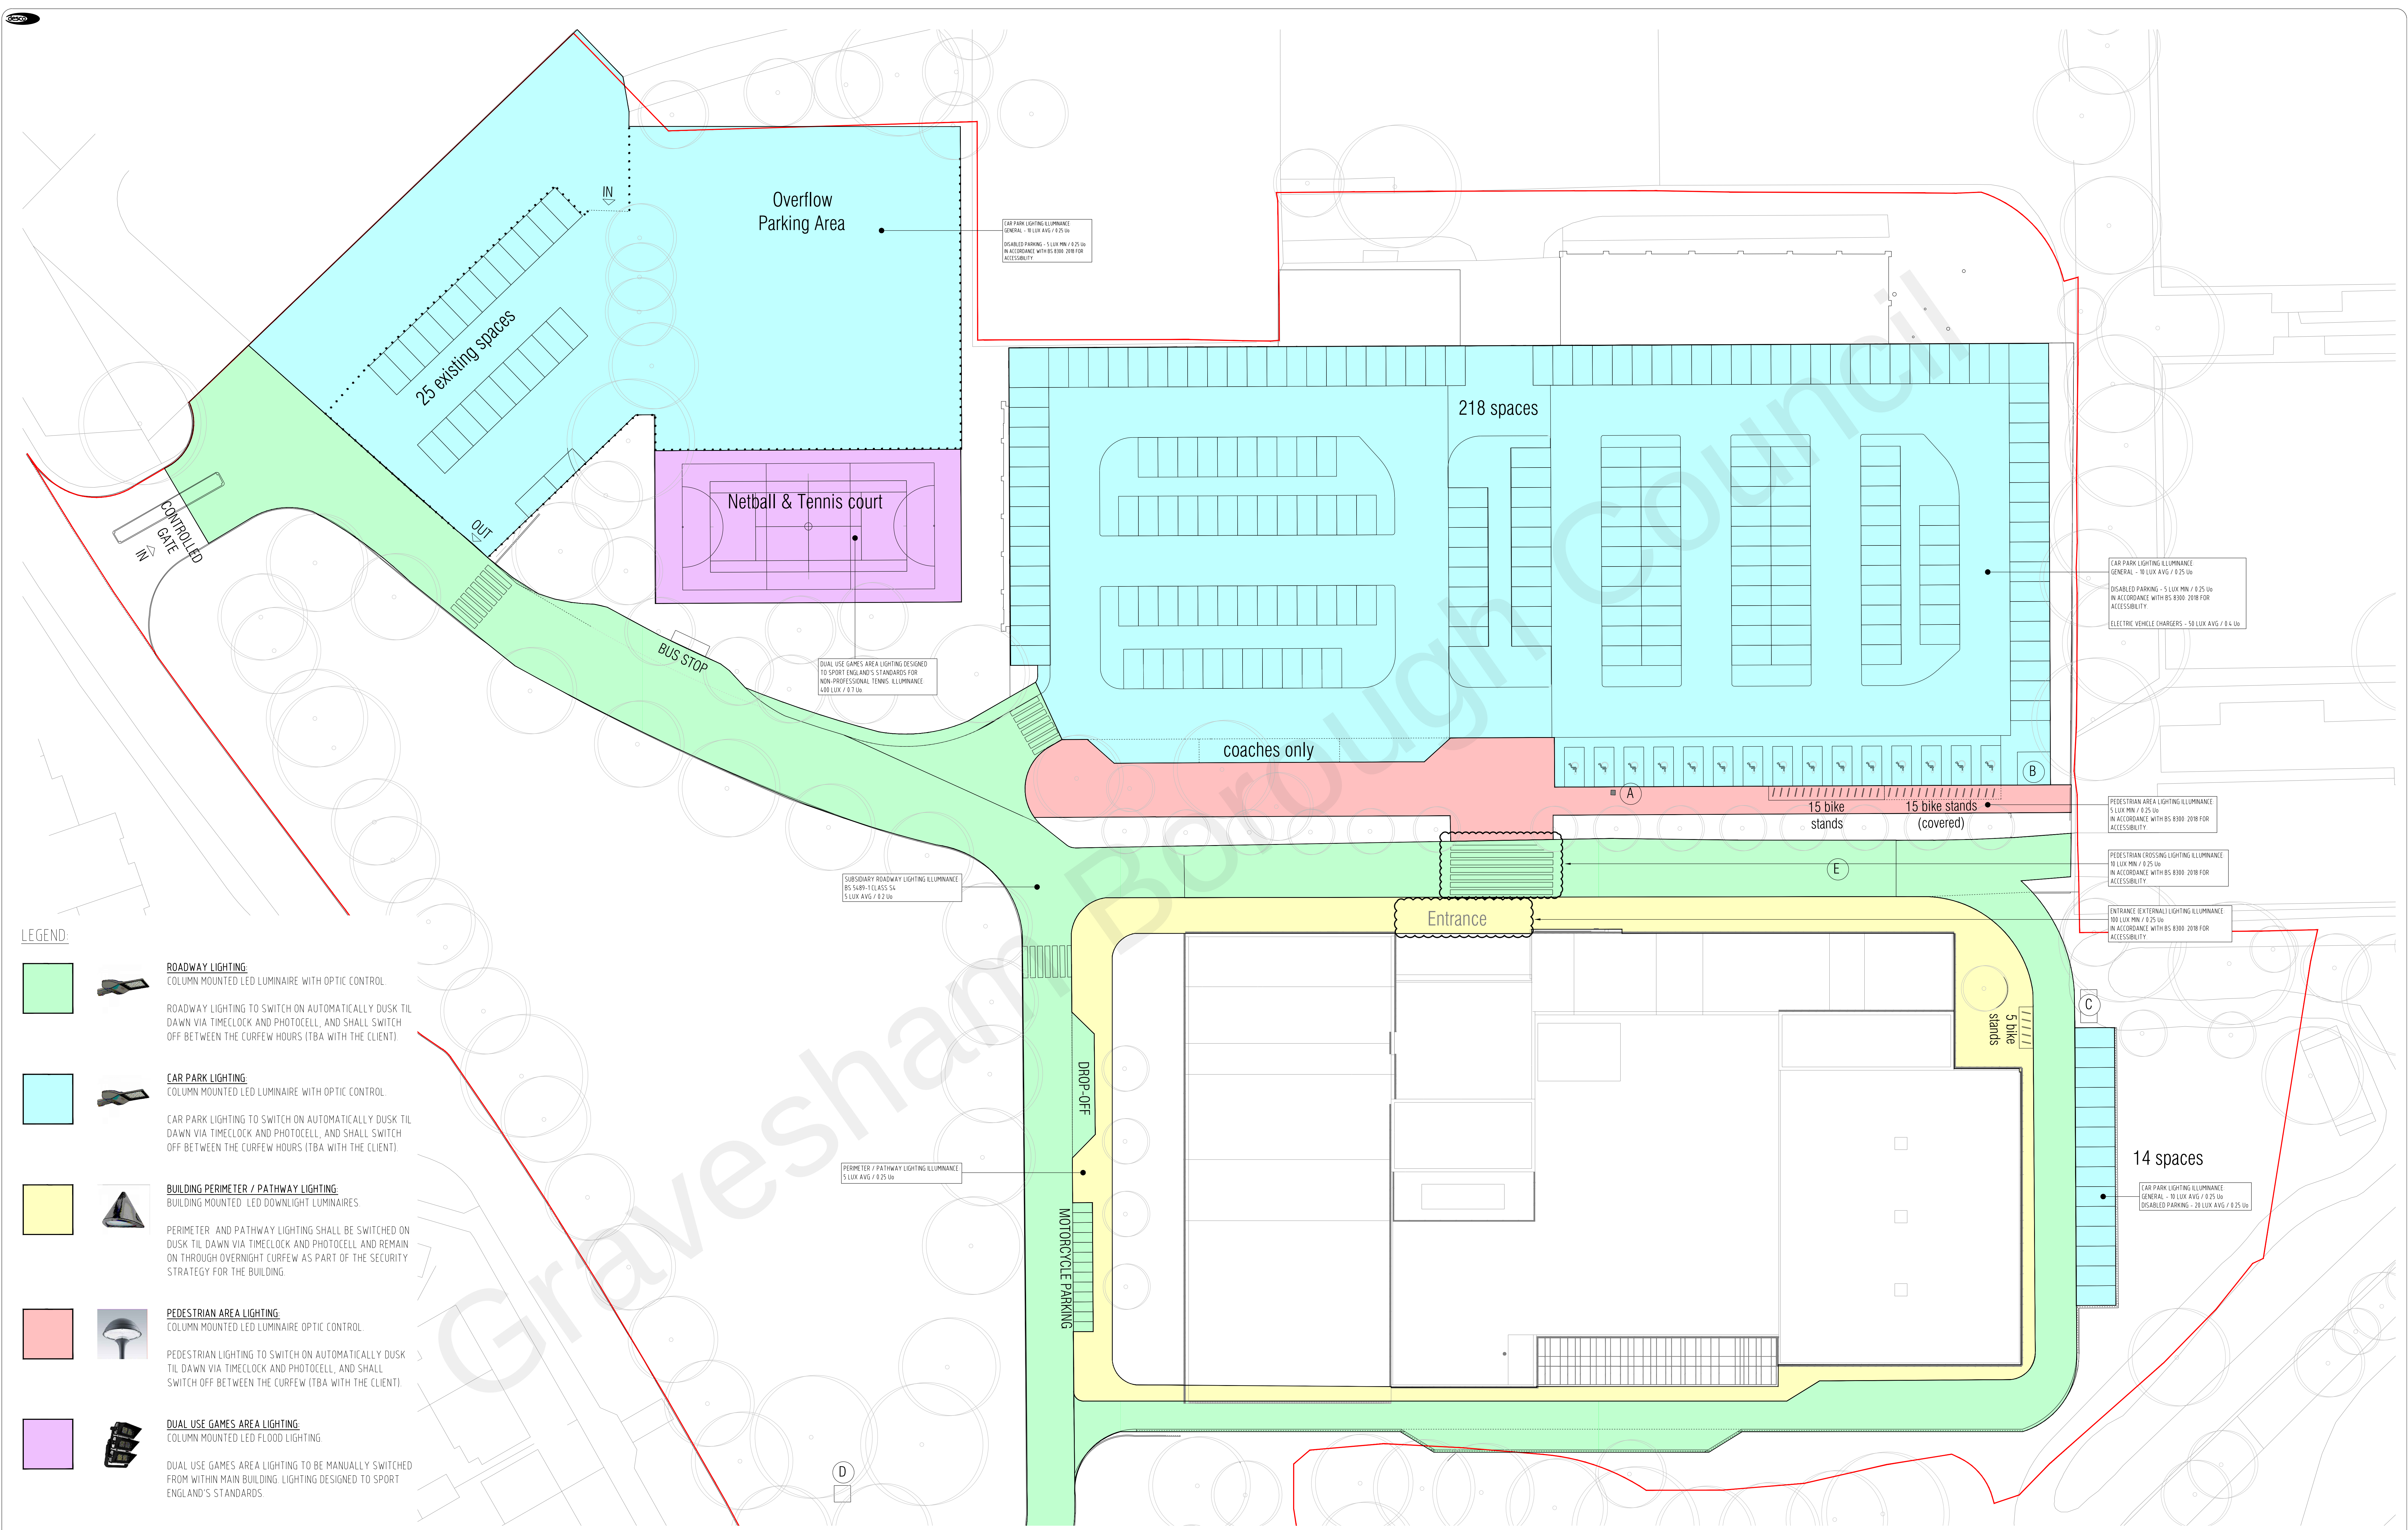

Original drawing size A3
Original line length 50mm

THIS DRAWING HAS BEEN DEVELOPED FROM THE FOLLOWING DESIGN DRAWINGS

NOTES

- THIS DRAWING TO BE READ IN CONJUNCTION WITH THE PROJECT SPECIFIC NAL SPECIFICATIONS, THE PROJECT SPECIFIC DESIGNERS RISK ASSESSMENTS
- ALL LUMINAIRES, EXCEPT SPORT FLOODLIGHTING, SHALL BE DARK SKY COMPLIANT.

THIS DRAWING MUST BE PRINTED IN COLOUR.

REV	DATE	BY	DESCRIPTION	CHK/APP
01	24.11.22	A.D.C.	PLANNING SUBMISSION	N.A.W.

desco (design & consultancy) ltd
The Leeming Building,
Ludgate Hill,
Leeds, LS2 7HZ
Tel: 0113 4333 0013
E-Mail: drawings@desco.uk.com

FOR INFORMATION

CLIENT: _____

ARCHITECT: **SPACE & PLACE**

PROJECT: **CASCADES LEISURE CENTRE**

DRAWING NUMBER: **2312-DES-ZZ-XX-DR-E-9301**

REV: **01**

copyright: © desco (design & consultancy) ltd

TITLE
**ELECTRICAL SERVICES
PROPOSED EXTERNAL LIGHTING
STRATEGY LAYOUT**