


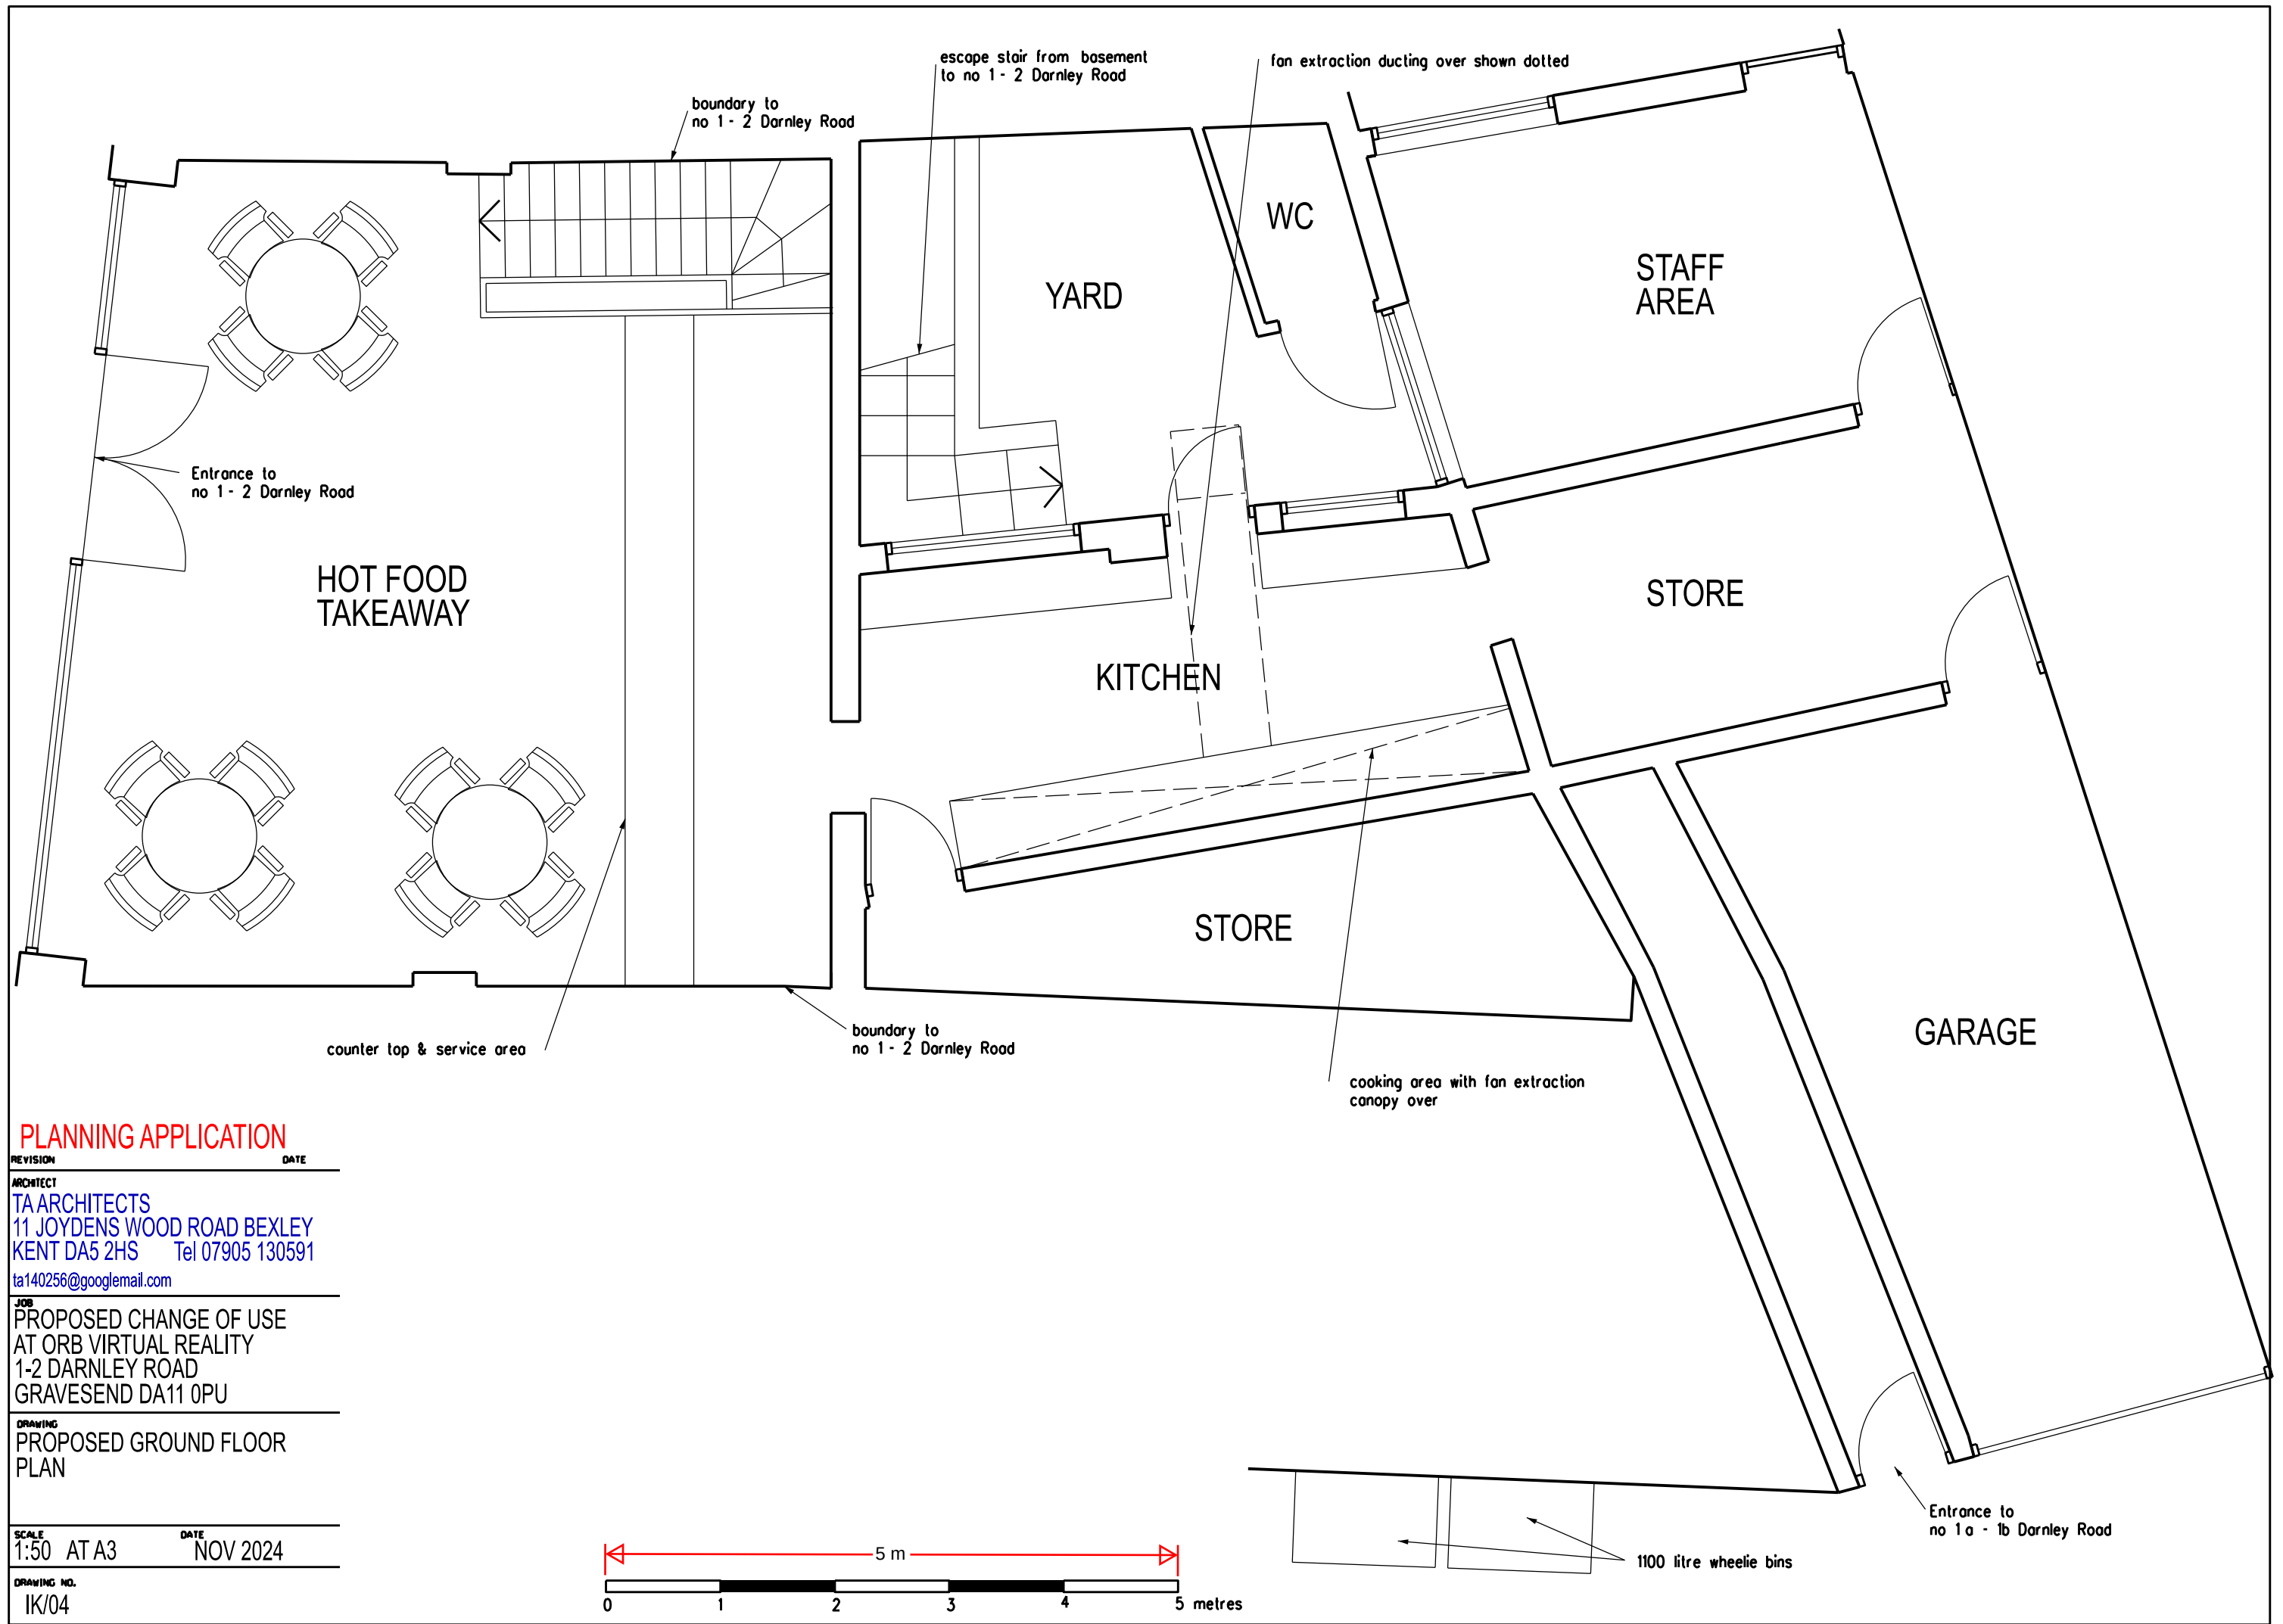

PLANNING APPLICATION

REVISION	DATE
ARCHITECT	
TA ARCHITECTS	
11 JOYDENS WOOD ROAD BEXLEY	
KENT DA5 2HS Tel 07905 130591	
ta140256@googlemail.com	
JOB	
PROPOSED CHANGE OF USE	
AT ORB VIRTUAL REALITY	
1-2 DARNLEY ROAD	
GRAVESEND DA11 0PU	
DRAWING	
PROPOSED GROUND FLOOR	
PLAN	
SCALE	DATE
1:50 AT A3	NOV 2024
DRAWING NO.	
IK/04	