

TOP of STRUCTURE
+13.610

LEVEL 3
+11.000

LEVEL 2
+8.000

LEVEL 1
+4.000



GROUND
+0.000

LEVEL 3


LEVEL 2

LEVEL 1

GROUND

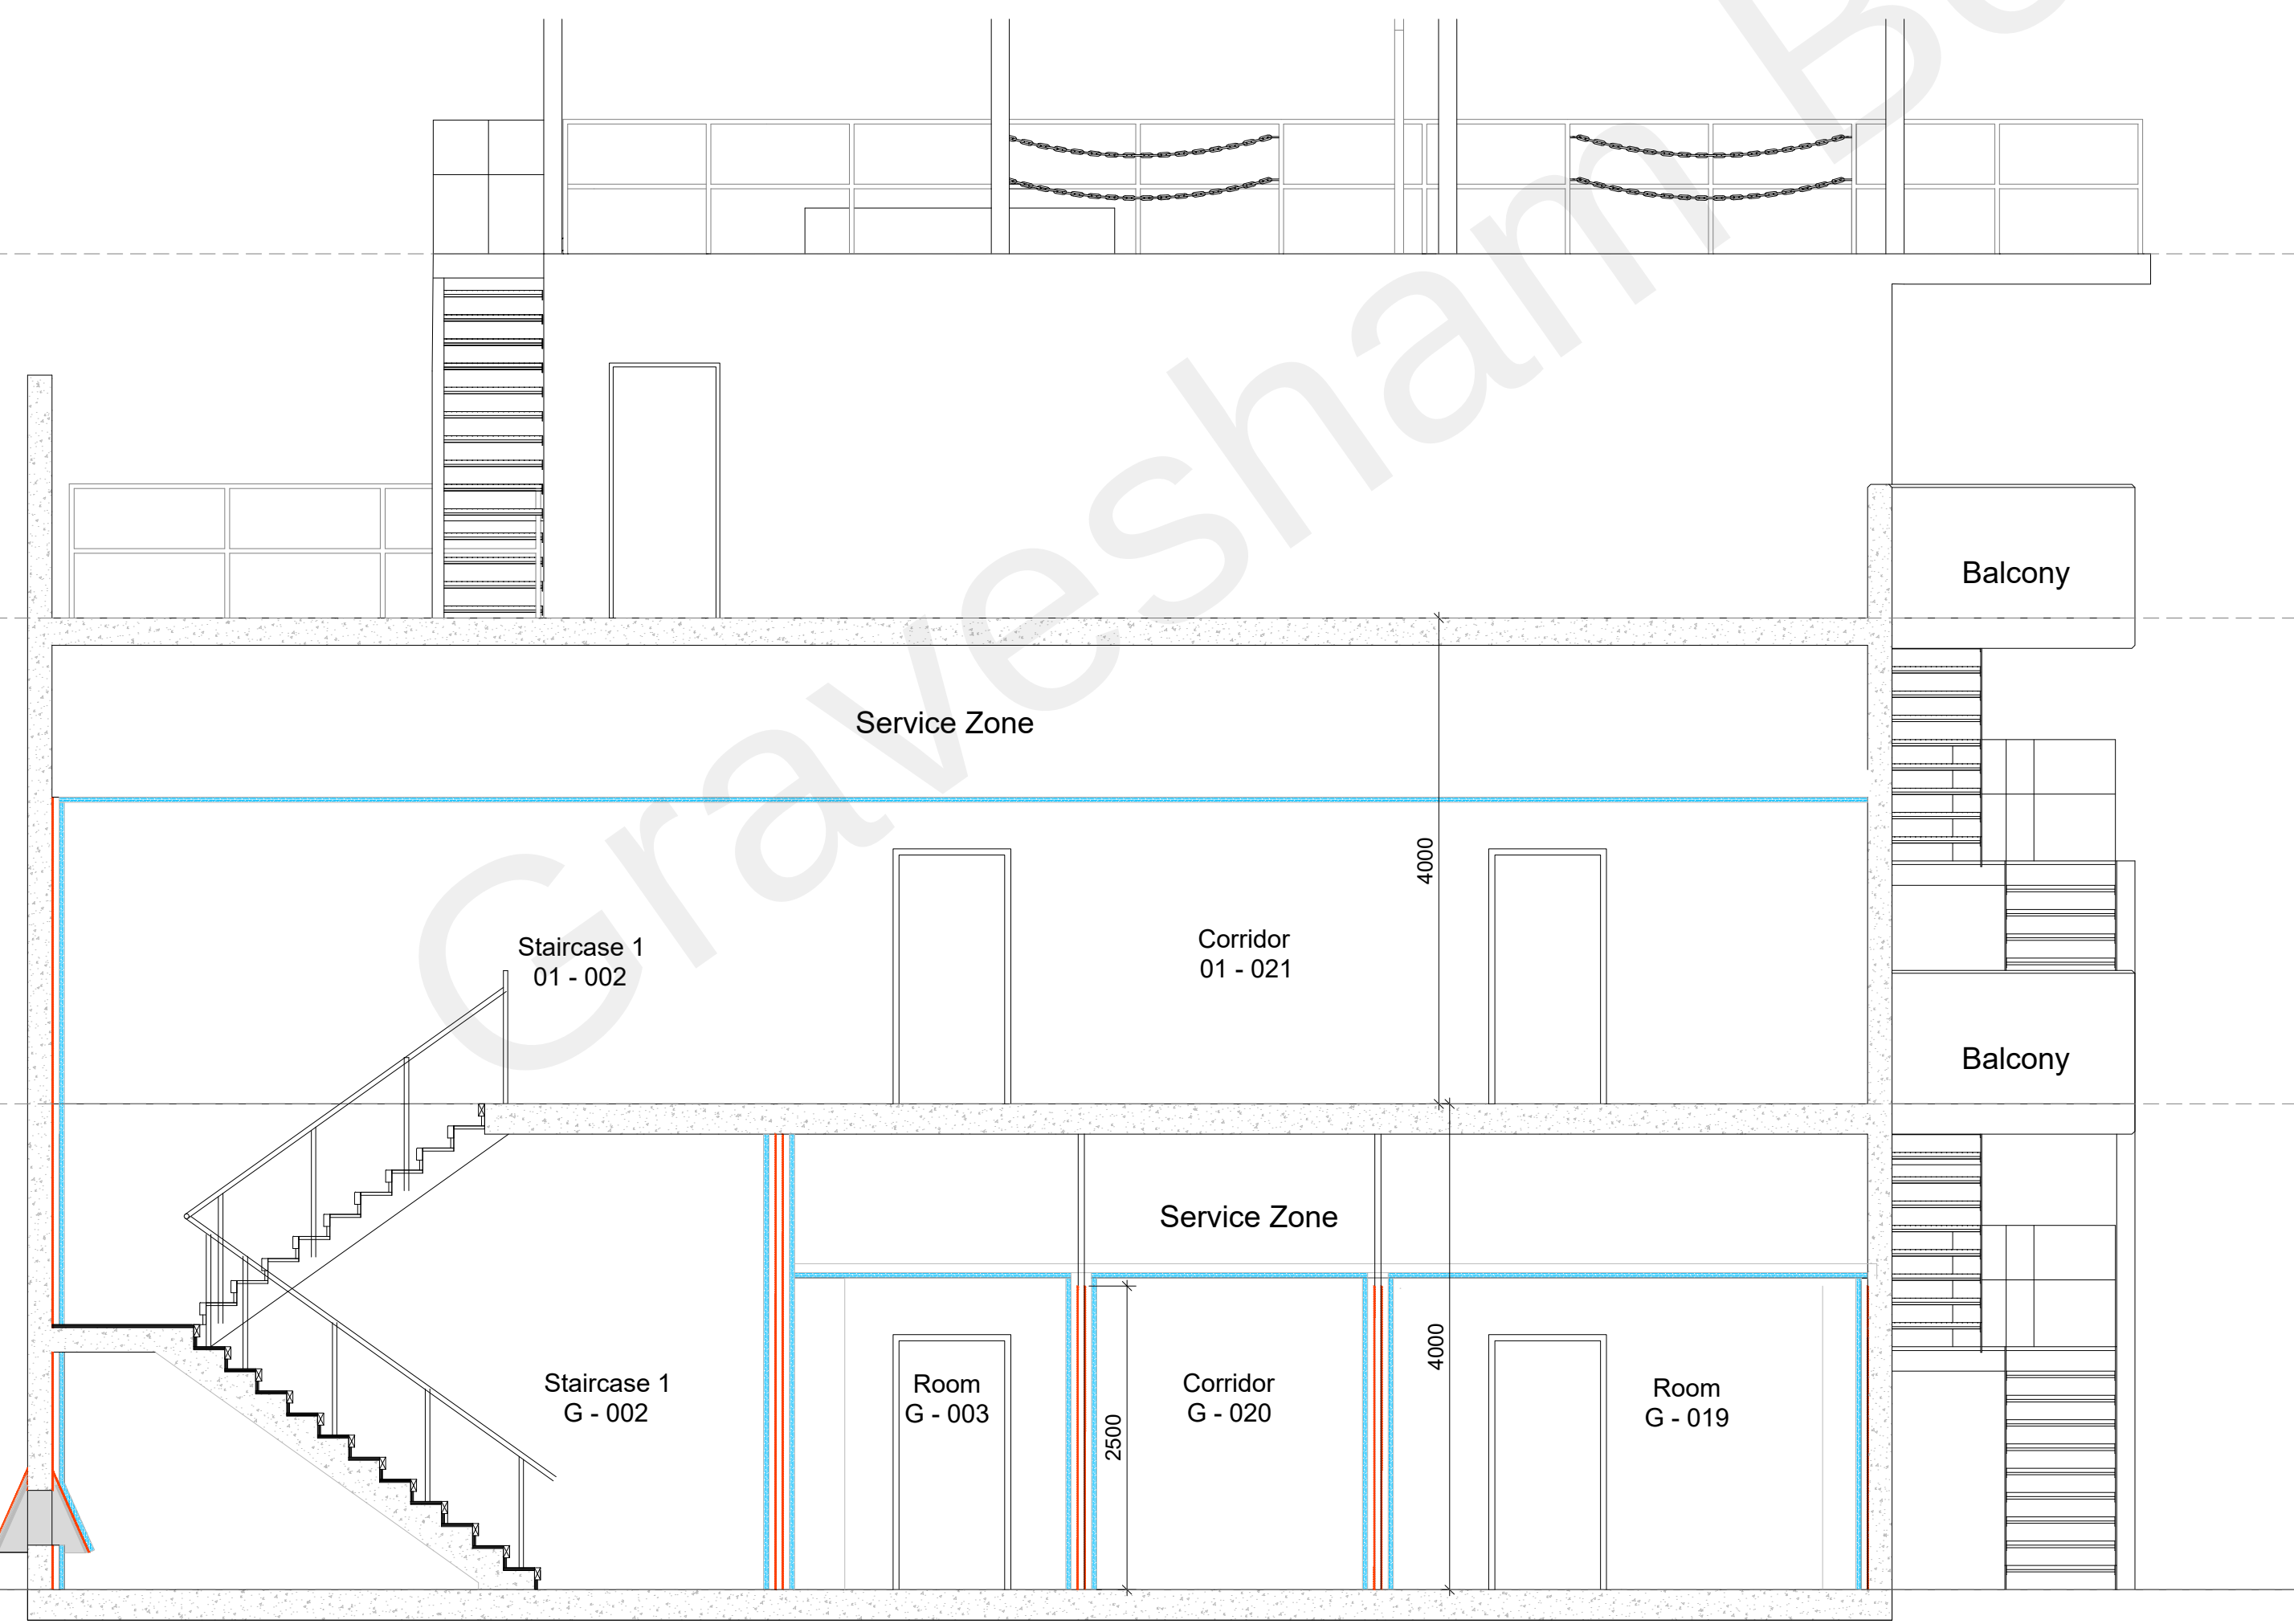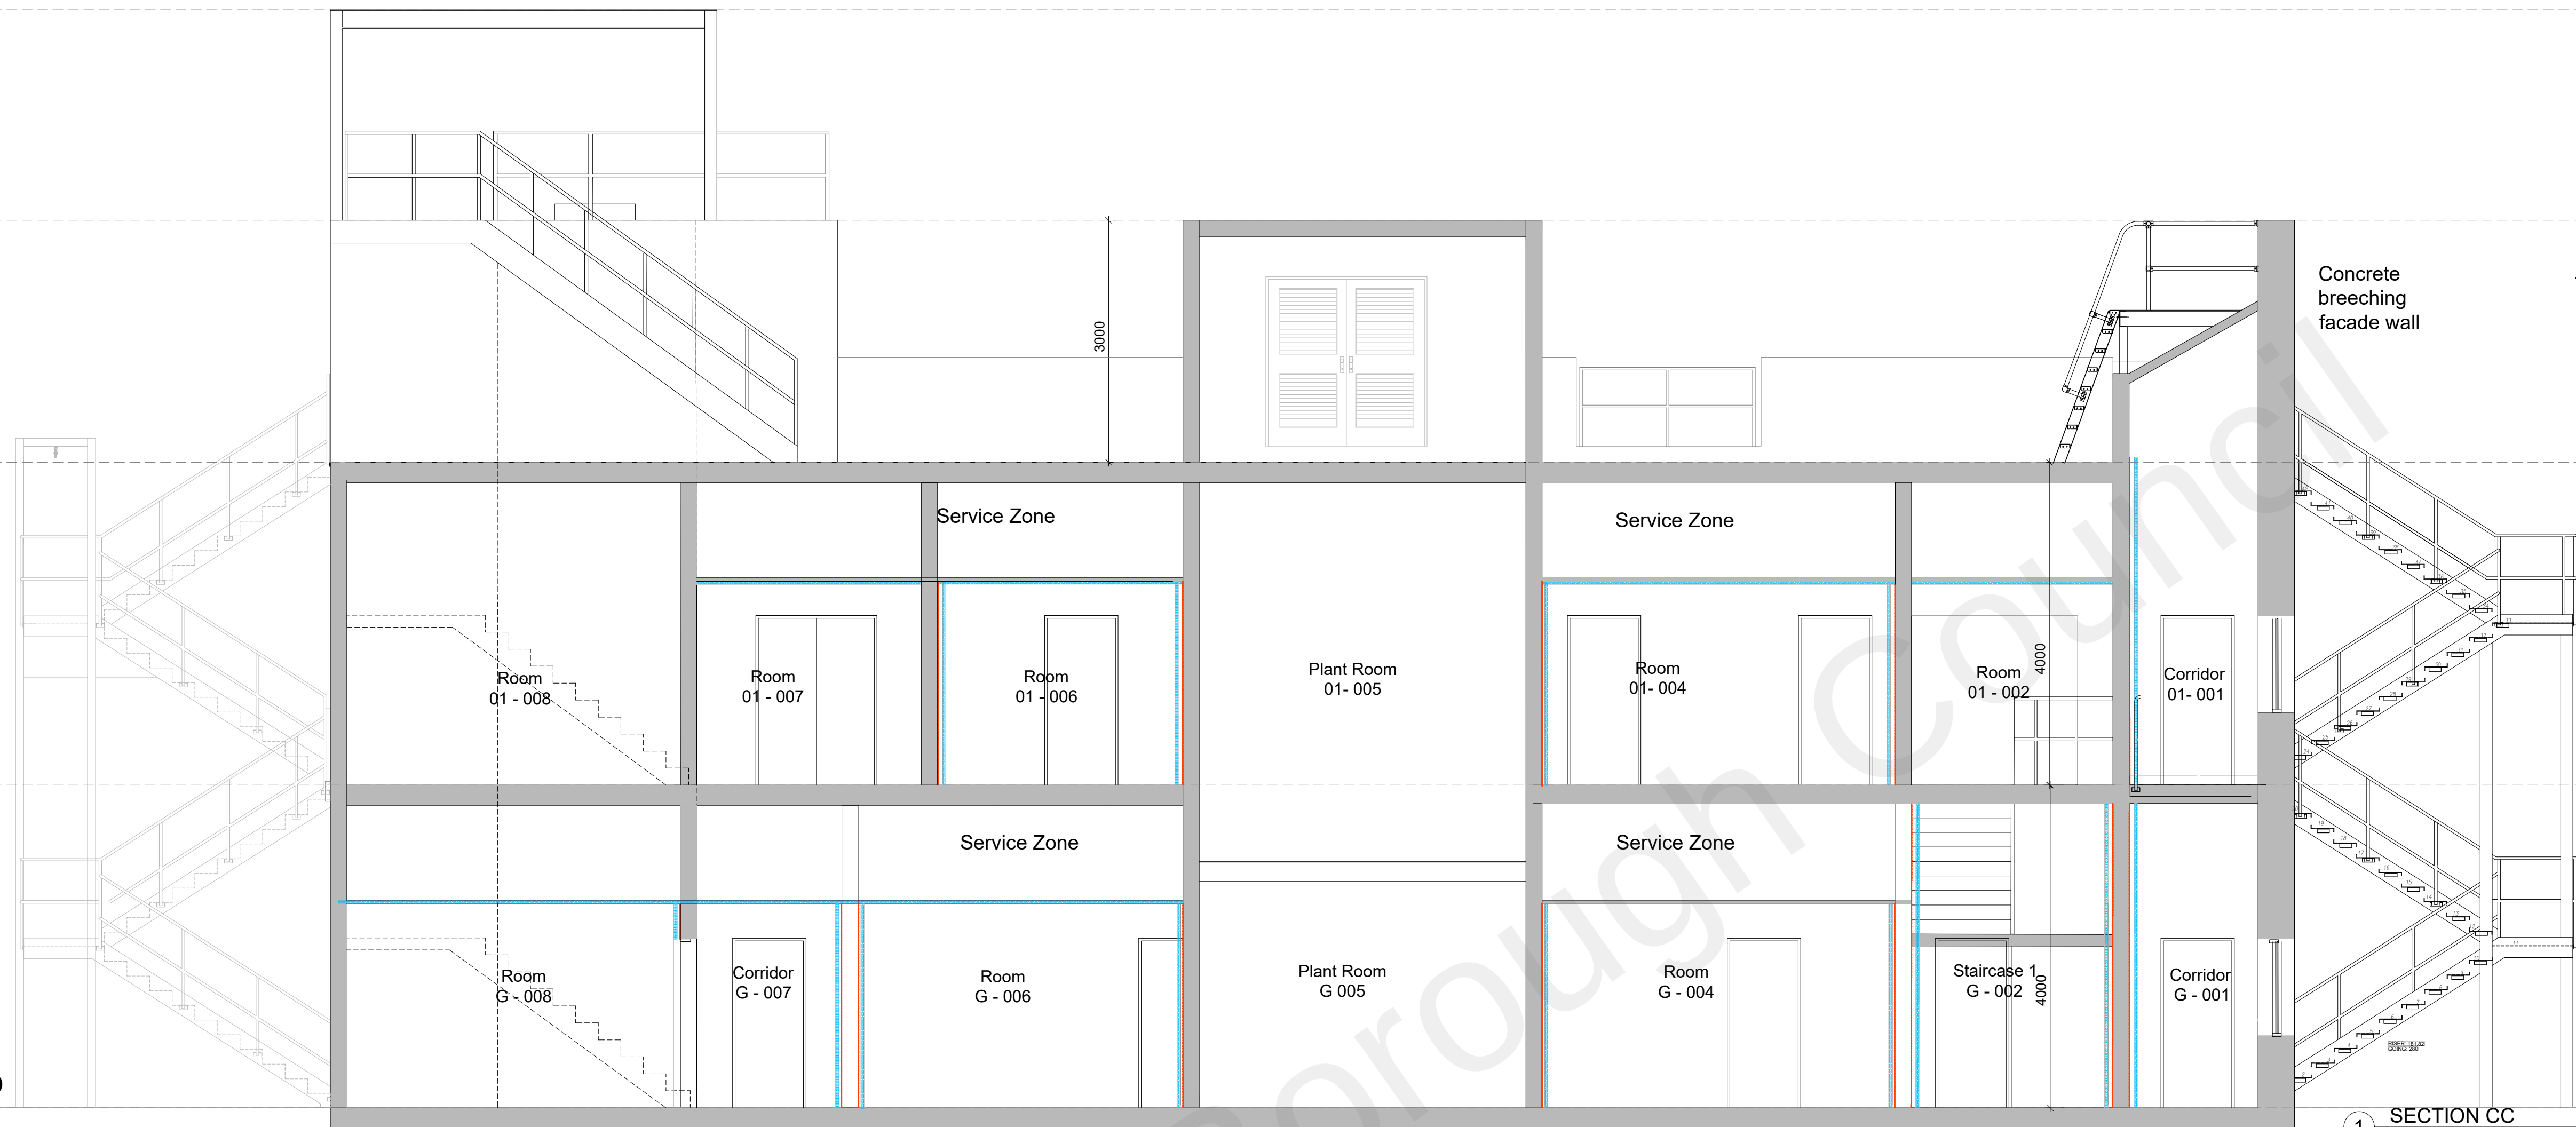

DRAWING COPYRIGHT © CLIFFORD TEE + GALE
DO NOT SCALE - A1 ORIGINAL
(PDF COPIES MAY BE RECEIVED AT
REDUCED SIZE AND NOT TO SCALE)
CONTRACTOR TO CHECK ALL DIMENSIONS AND REPORT
ALL OMISSIONS AND ERRORS TO CONTRACT ADMINISTRATOR
ALL DIMENSIONS ARE IN MILLIMETERS

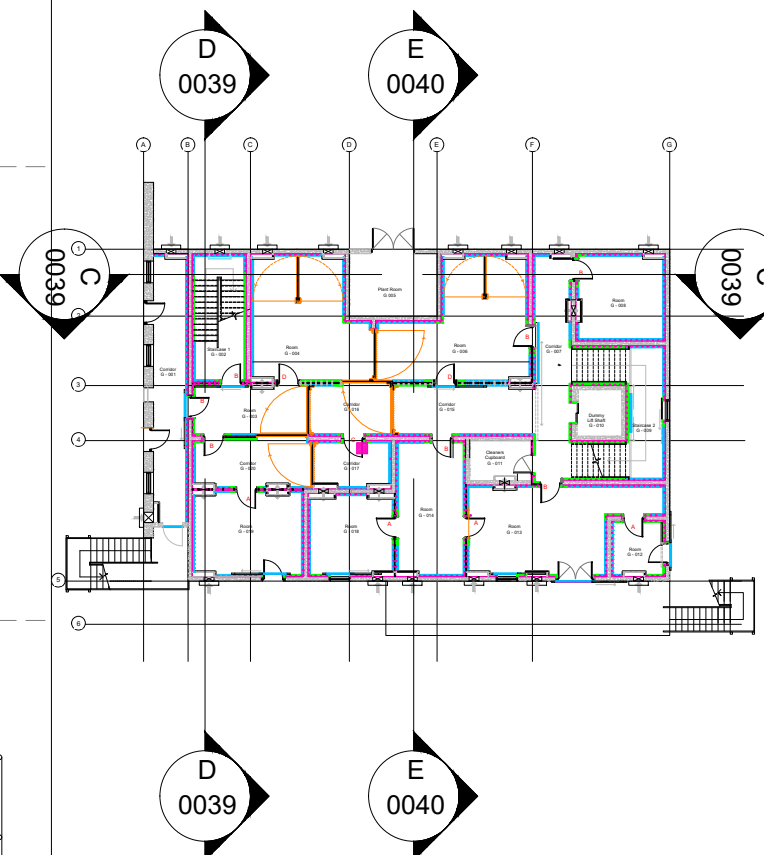

PLANNING ISSUE

P3	Scale bar amended as per comments	16/12/21
P2	Issued For Planning	17/08/20
P1	Issued For Planning	24/07/20
drawn by JRC		checked by DJR

CTG CONSULTANCY
Clifford Tee + Gale
Architects & Surveyors
Spectrum House, Beehive Ring Rd,
Gatwick RH6 0LG
Tel: +44 (0)12 9356 9857

project
**Metropolitan Police
Service STC SCO19
Wharf Road Gravesend**

title
**Proposed Sections
C-C & D-D**

date	scale	
July 2020	1:50 @ A1	
job no.	drwg no.	rev
P18046	CTG-SE-0039	P3

