


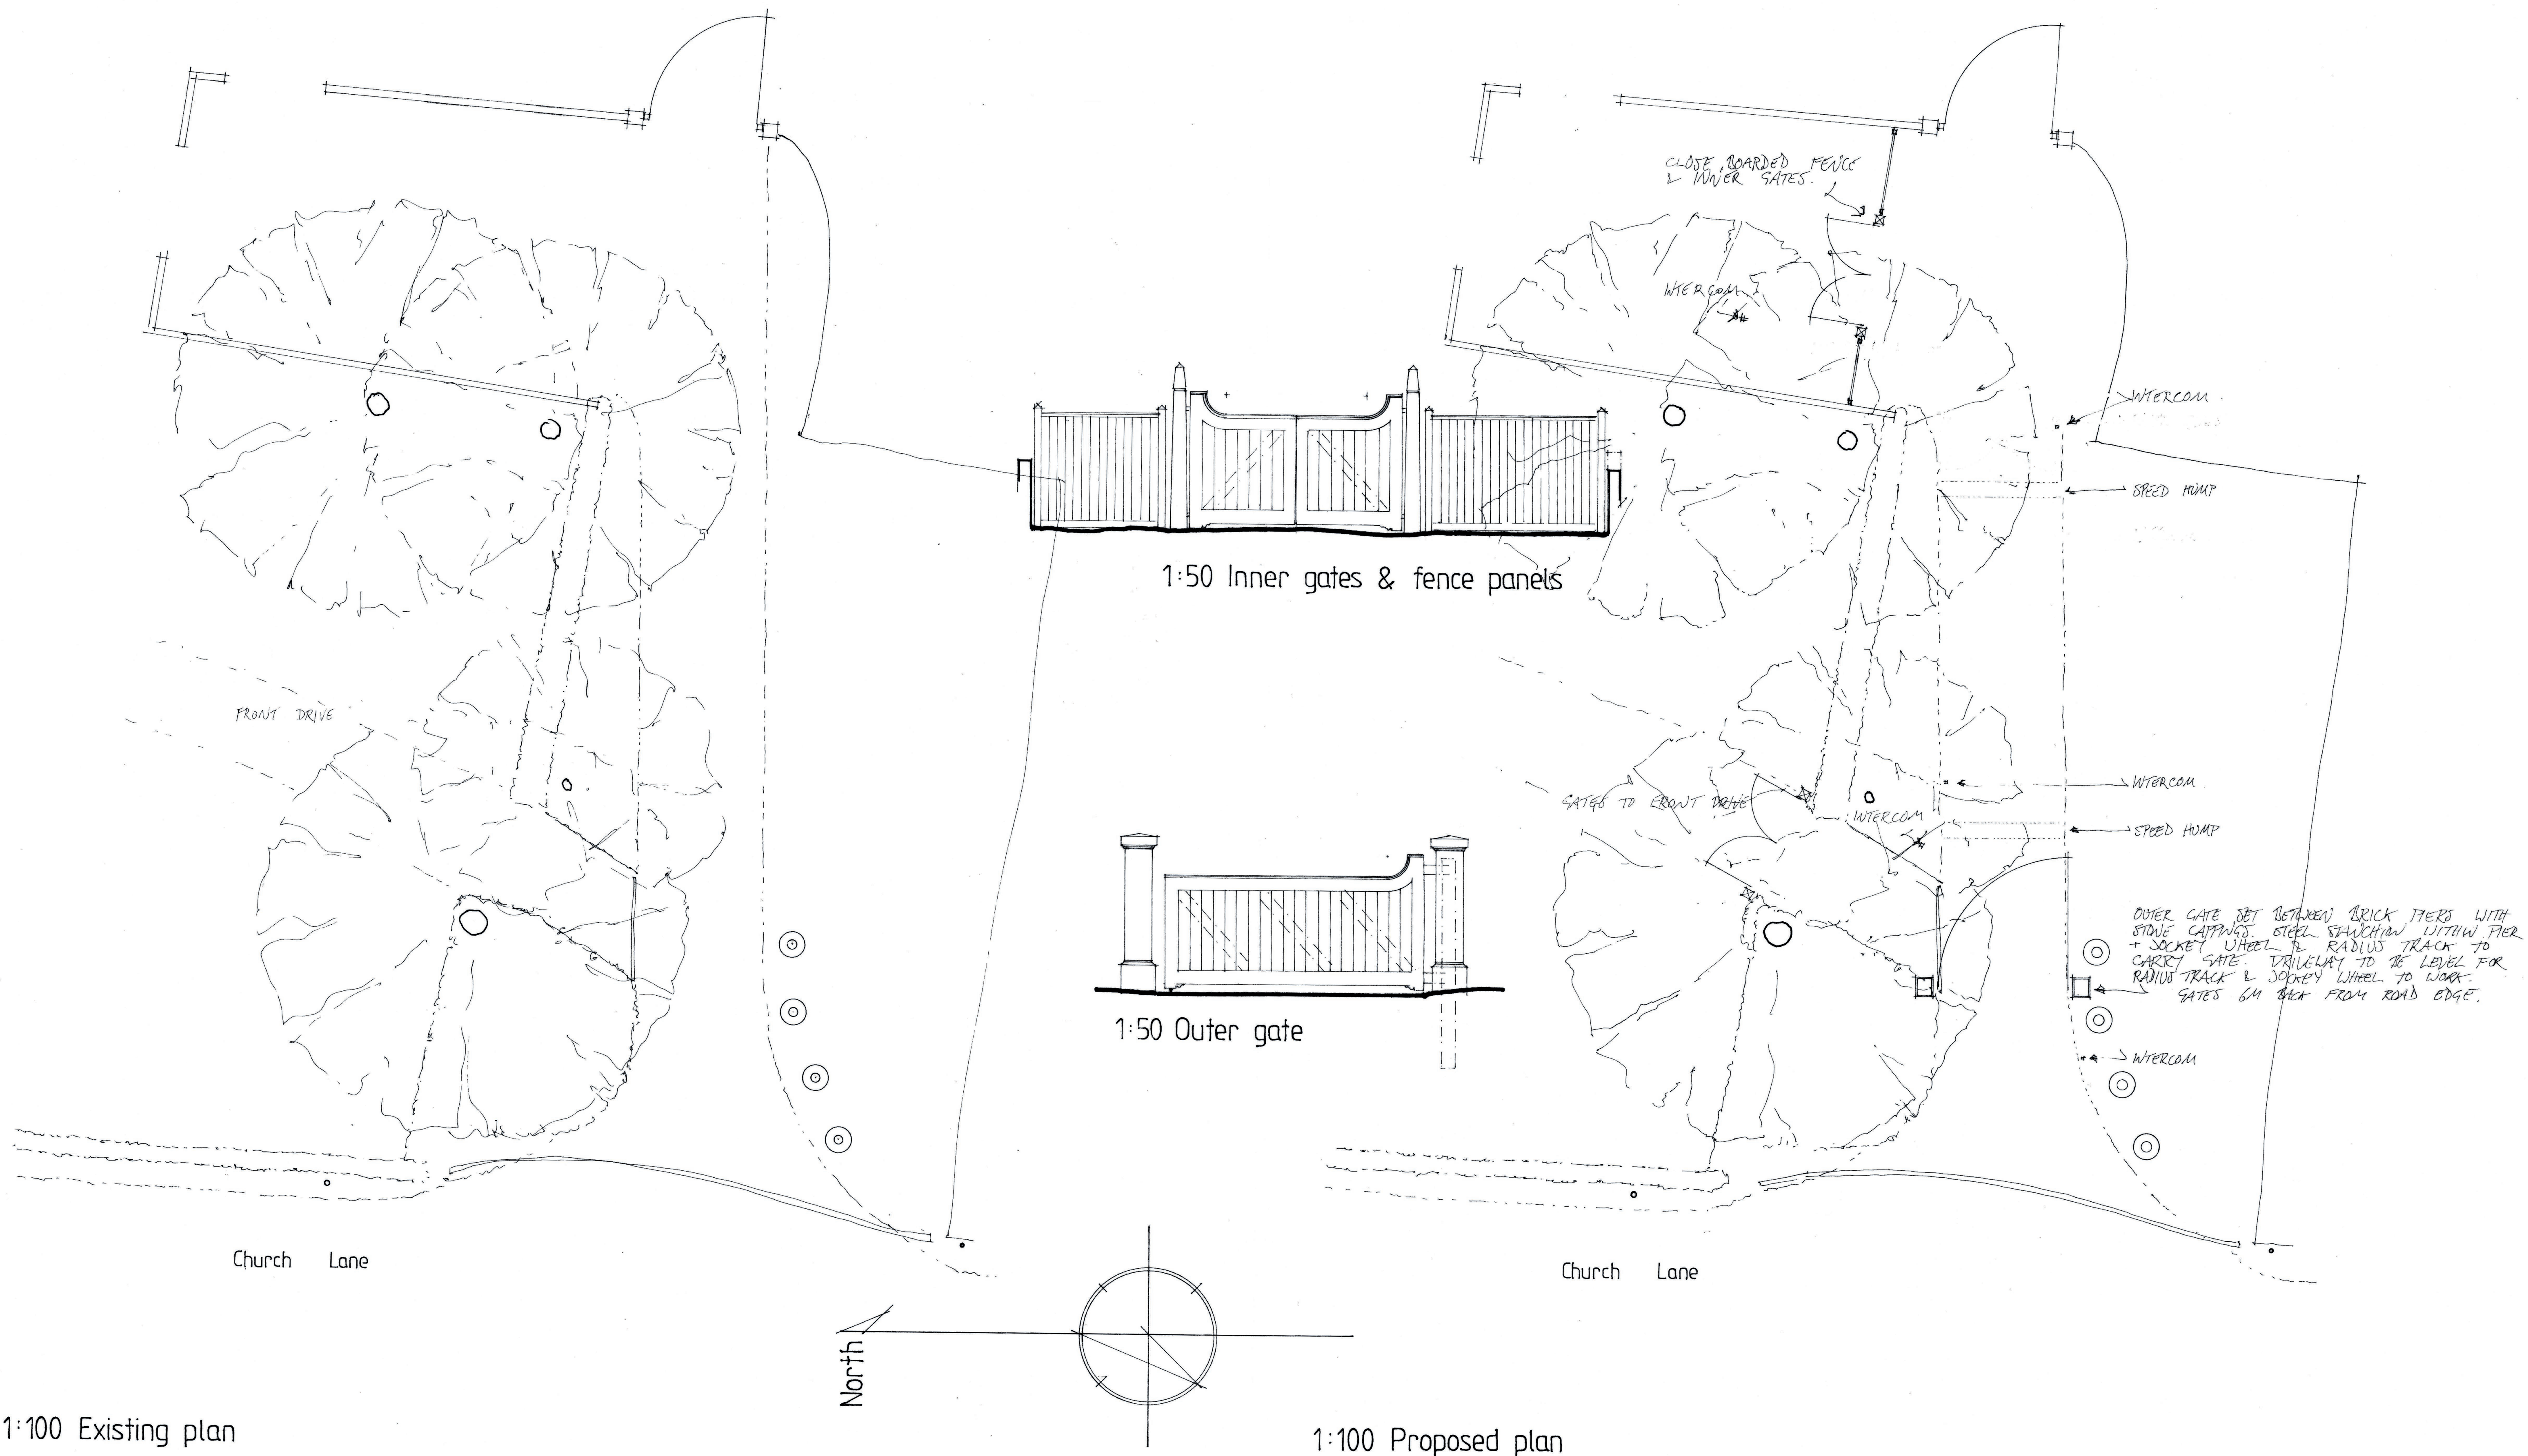

East Court Manor

South entrance drive as existing & as proposed
 Scale: 1:100 & 1:50 at A1
 Drwg.: ECM/0424/01 Rev. B
 Drwg. by: T. Ellis April 2024 Tel: 01233 770498
 Rev. A: amendments following Client feedback May 2024
 Rev. B: gates to front drive added May 2024

Scar

