




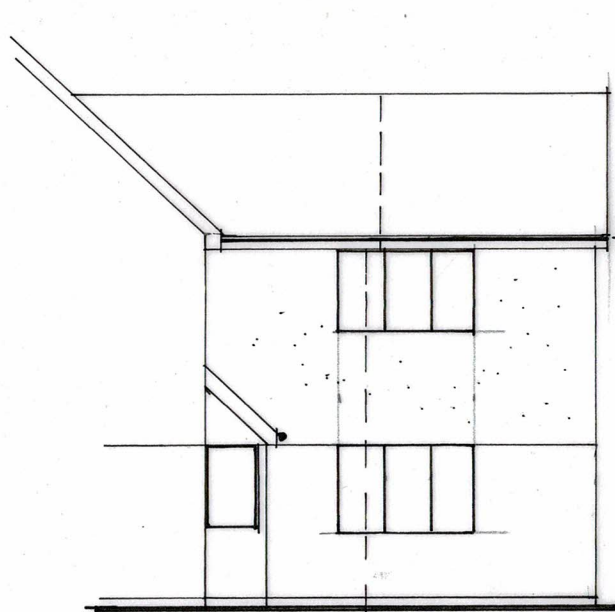


PROPOSED FRONT ELEVATION 1:100

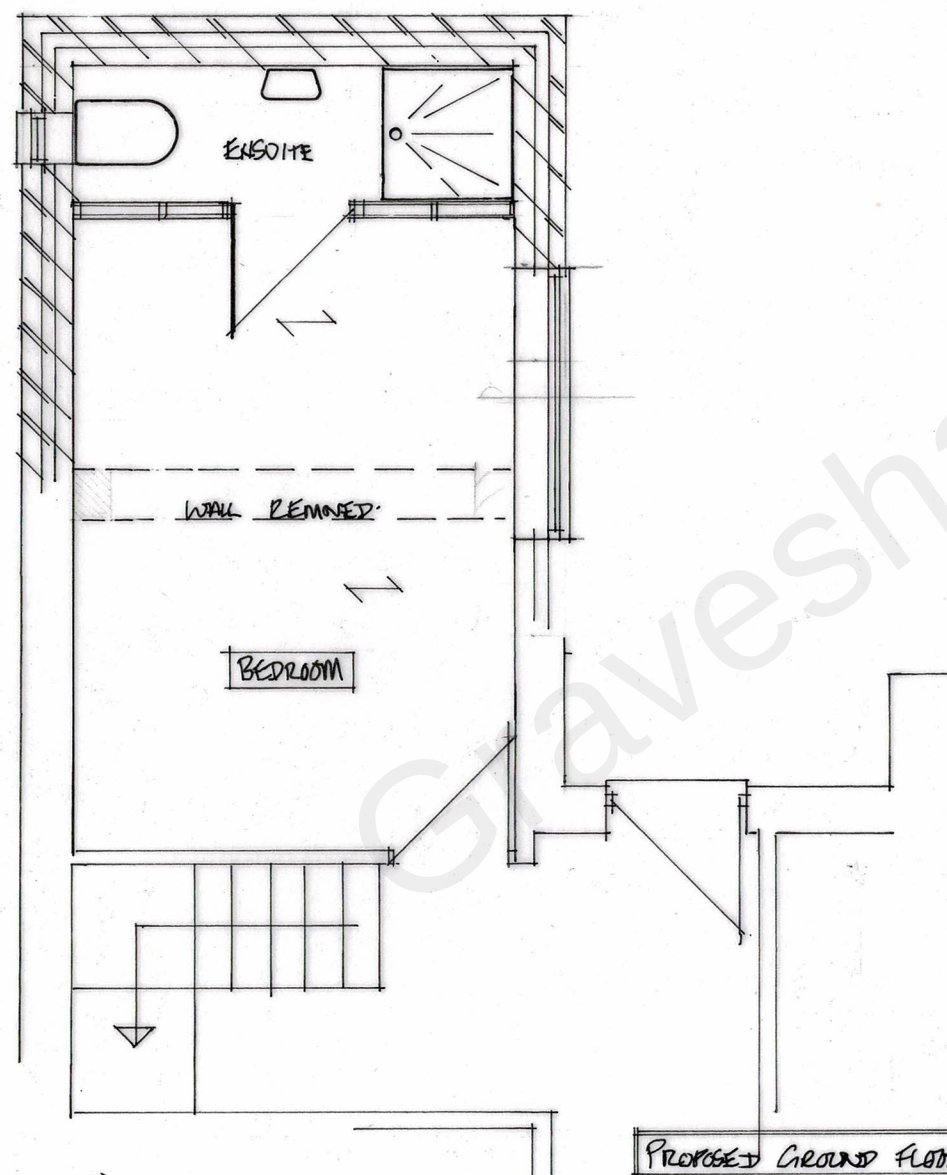


PROPOSED SIDE ELEVATIONS 1:100

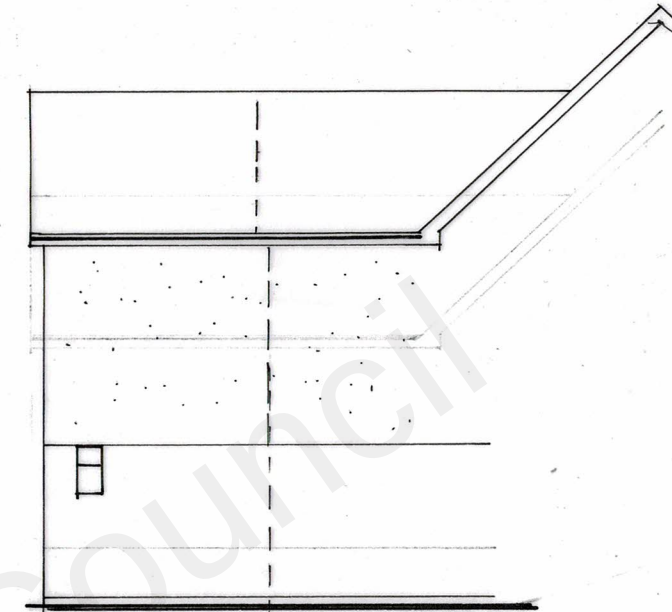

PROPOSED GROUND FLOOR PLAN 1:50

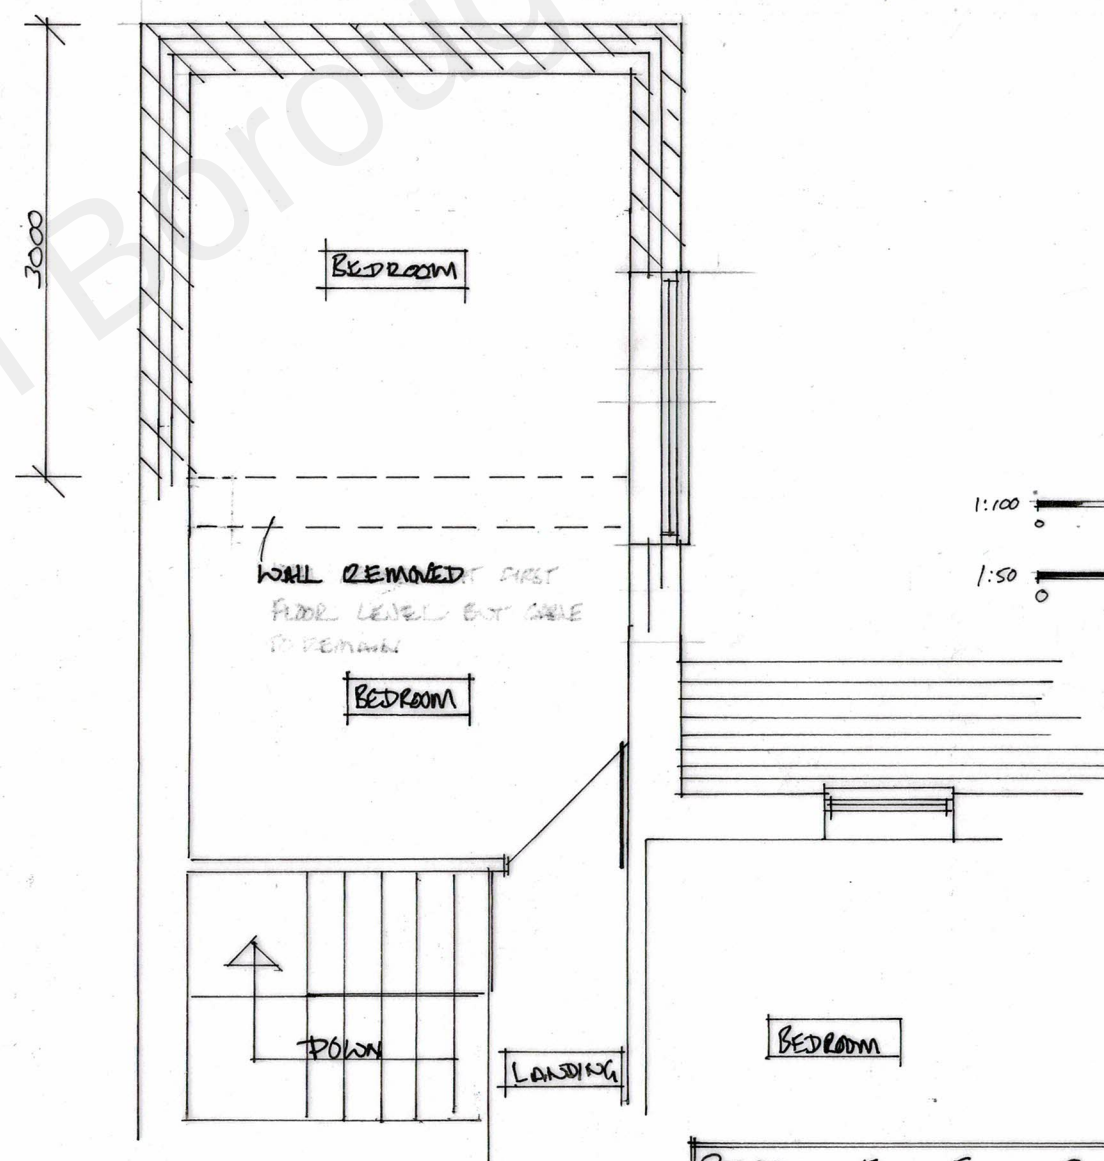






PROPOSED FIRST FLOOR PLAN 1:50

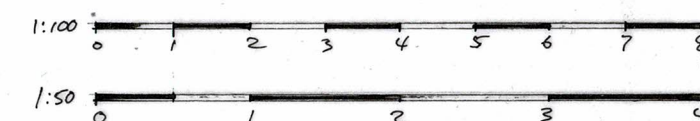

TWO STOREY FRONT
EXTENSION

MR S. POONIA
10 WESTWOOD
GRAVESEND
KENT DA11 7EX

SCALE 1/50 1/100	DATE 26/2/22
DRAWN NO 22/06/03	02

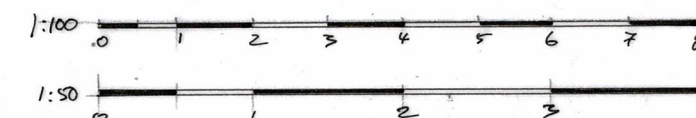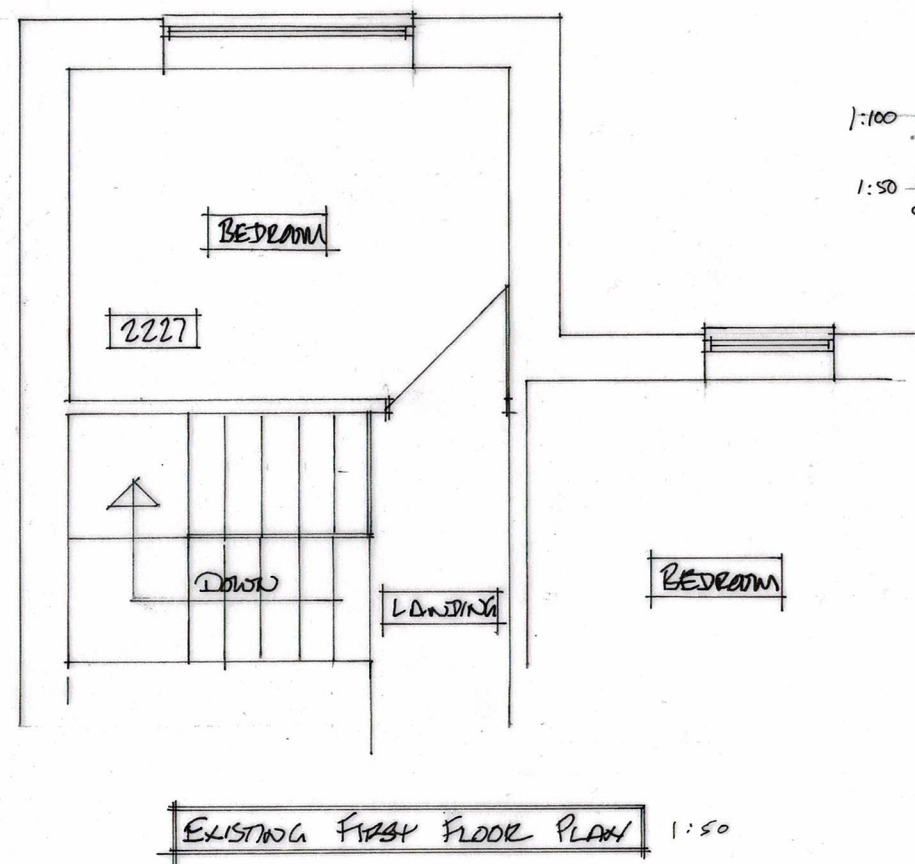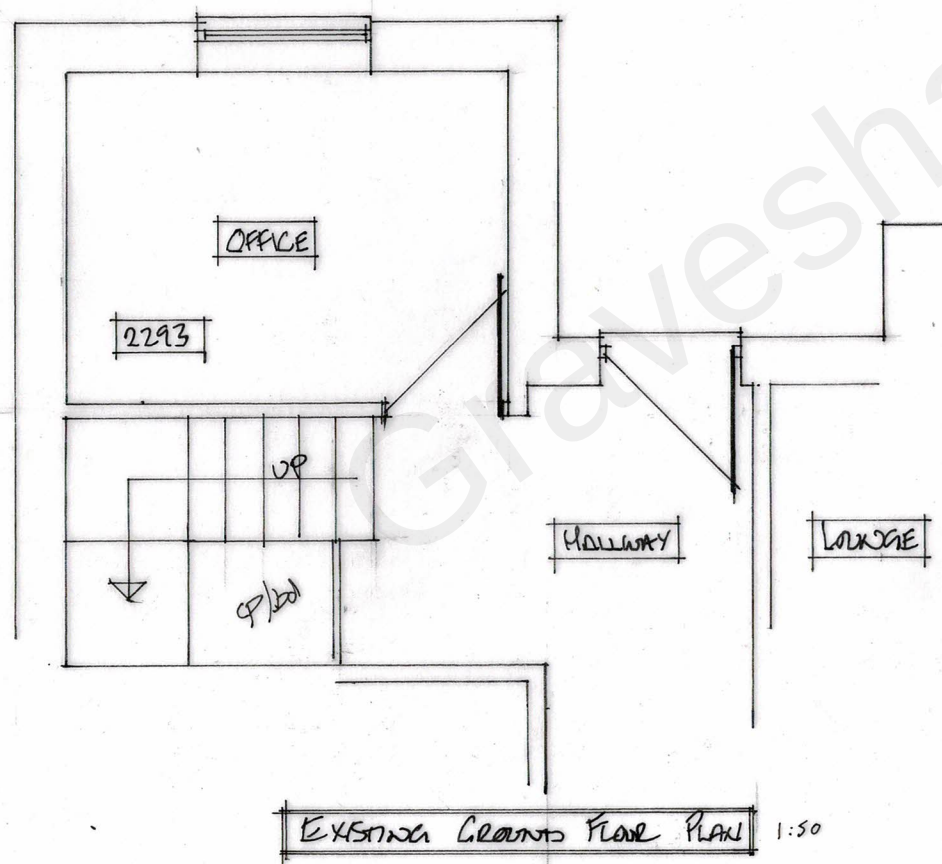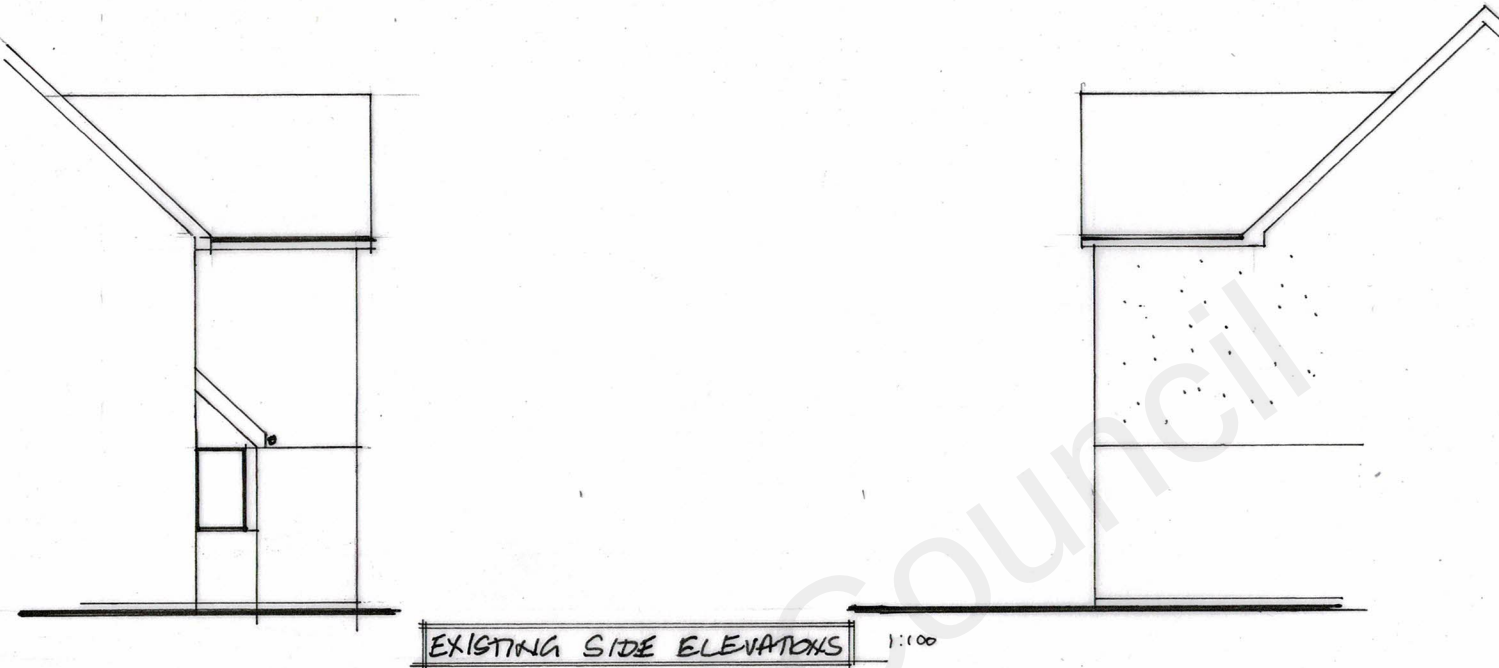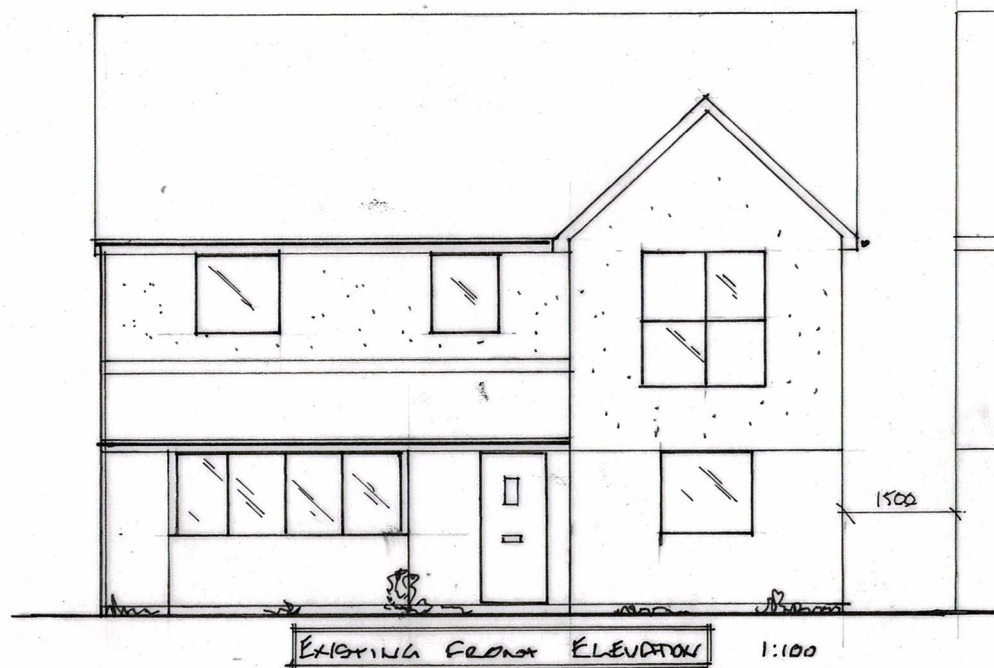

TWO STOREY FRONT EXTENSION		
MR S. POONIA 10 WESTWOOD GRAVESEND KENT DA11 7EX		
SCALE 1/50, 1/100	DATE 22/6/22	
DRAWN NO 22/66/03		01