


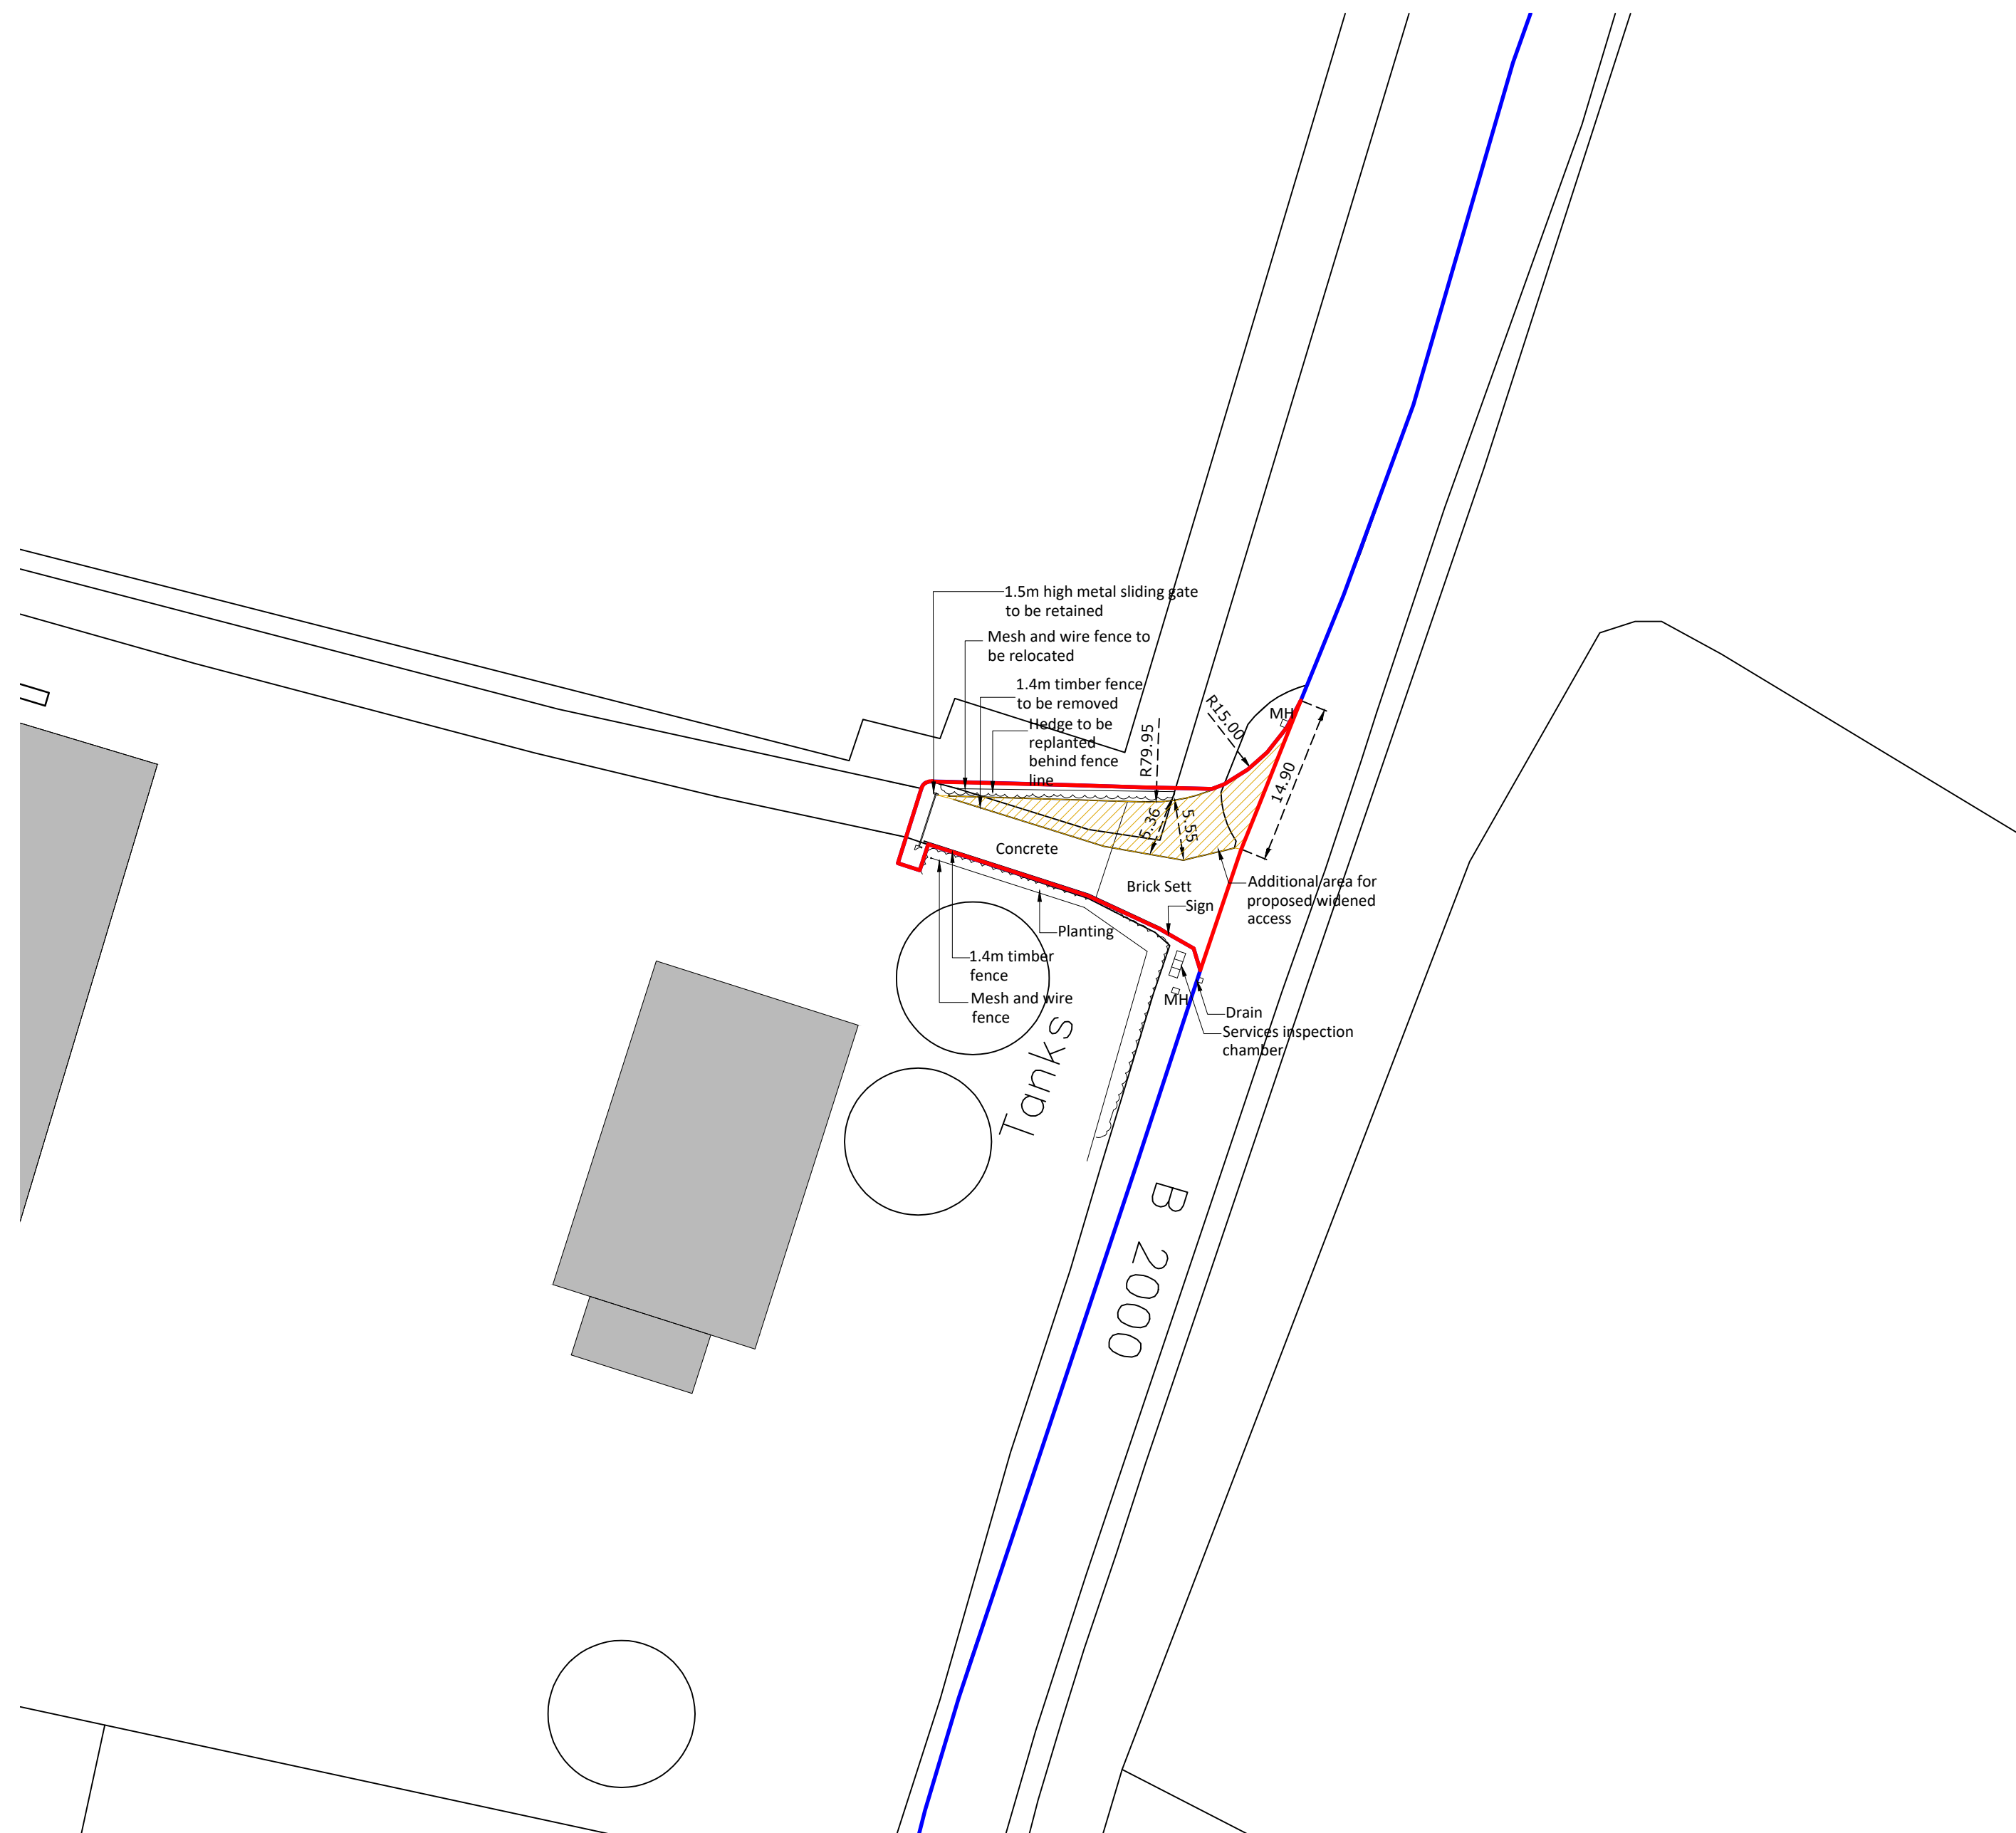

Proposed Block Plan
1:500



2 The Parade, Ash Road, Hartley
Longfield, Kent DA3 8BG
Tel: 01474 703705
www.gsplanning.uk
Email: office@gsplanning.uk

Project Title Little Mockbeggar Farm, Town Road, Higham ME3 8EU		Job No 4314
Drawing Title Proposed Block Plan	Drawing No 03	Revision -
Date 05.03.2025	Drawn by MW	Checked by SC

Scale
1:500 @ A2

Note

0 5 10 15 20 25 30

metres

1:500

N