
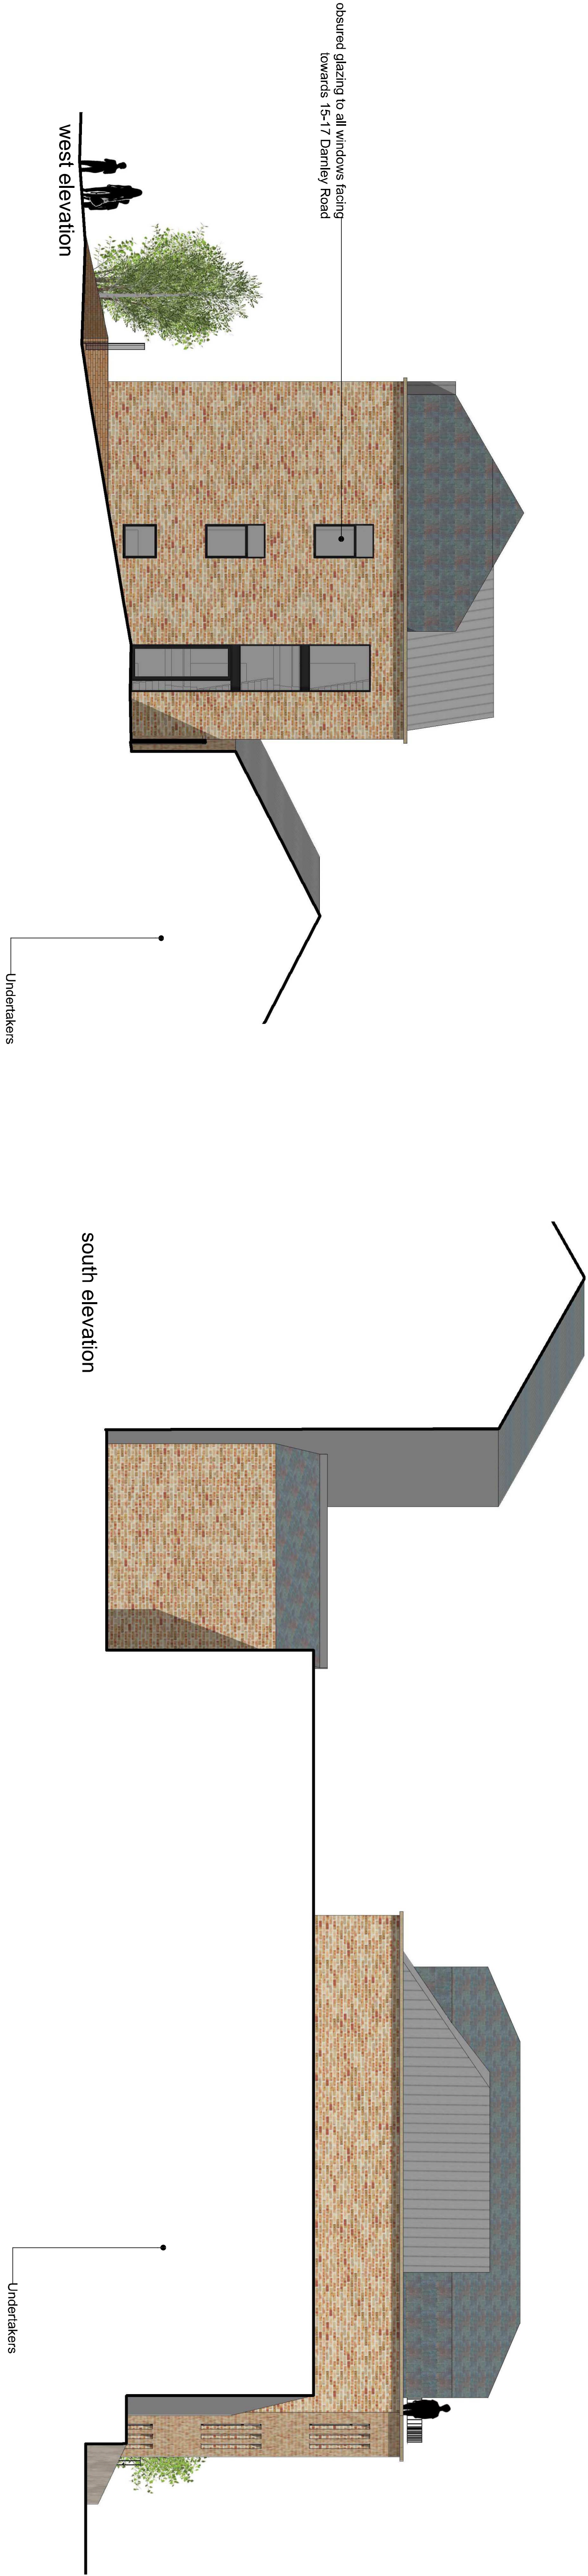


Copyright of this drawing, the design and anything constructed from it is vested in the Architects and may not be produced without their written permission. This design is site specific and may not be reproduced on any other site without the Architects written permission.

Only figured dimensions are to be used for construction purposes. This drawing is to be read in conjunction with all relevant details for the project. All dimensions are to be checked on site prior to commencement, any discrepancy is to be reported to the Architects or Contract Administrator without the Architects written permission. All dimensions in millimeters unless noted otherwise.

This drawing is provided in e-mailfile format as a guide only. The user should produce their own drawings and verify all dimensions and details. The Architects do not accept any responsibility for any discrepancies that may arise from the use of this drawing. The drawing must be returned unused, together with a written communication detailing the acceptance of this condition.

This drawing is to be used solely for Planning purposes only, any other use is strictly forbidden.

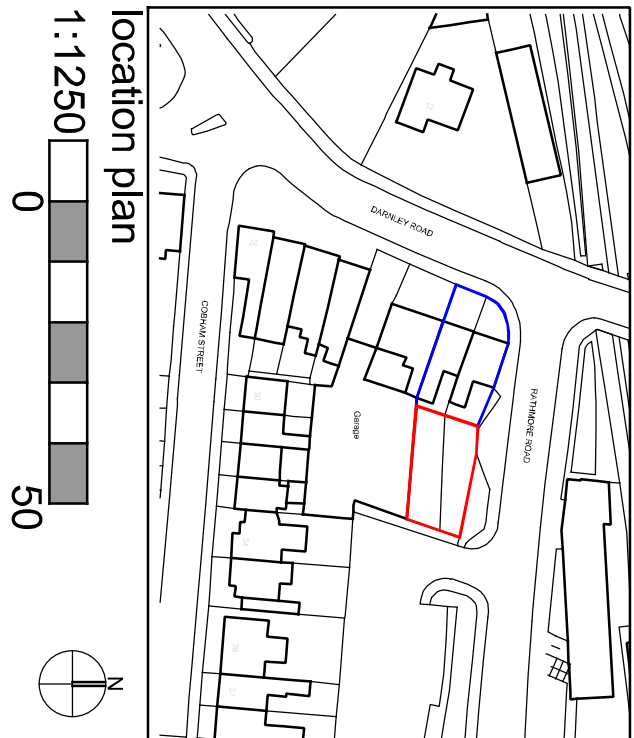

New flats

Rear of 15-17 Darley Road

Elevations as proposed

DRAWING STATUS		Revisions	
Primary For Approval	☒	Revised	☐
Information	☐	Actual	☐
Tender Construction		Revisions	
Actual		Revised	☐
		Actual	☐
Project		New Flats	
Client		Haver Investments South Ltd	
Site		Rear of 15-17 Darley Road	
Title		Elevations as proposed	
Scale at A1		1:100	
Date		Sept 23	

sub rosa
architecture

SUB ROSA ARCHITECTURE LTD
The Studios 62 Pine Avenue Gravesend DA12 1QZ
t: 01474 747707
e: carloue@subrosa.co.uk

DRAWING NUMBER

23 - 1431 - 03F