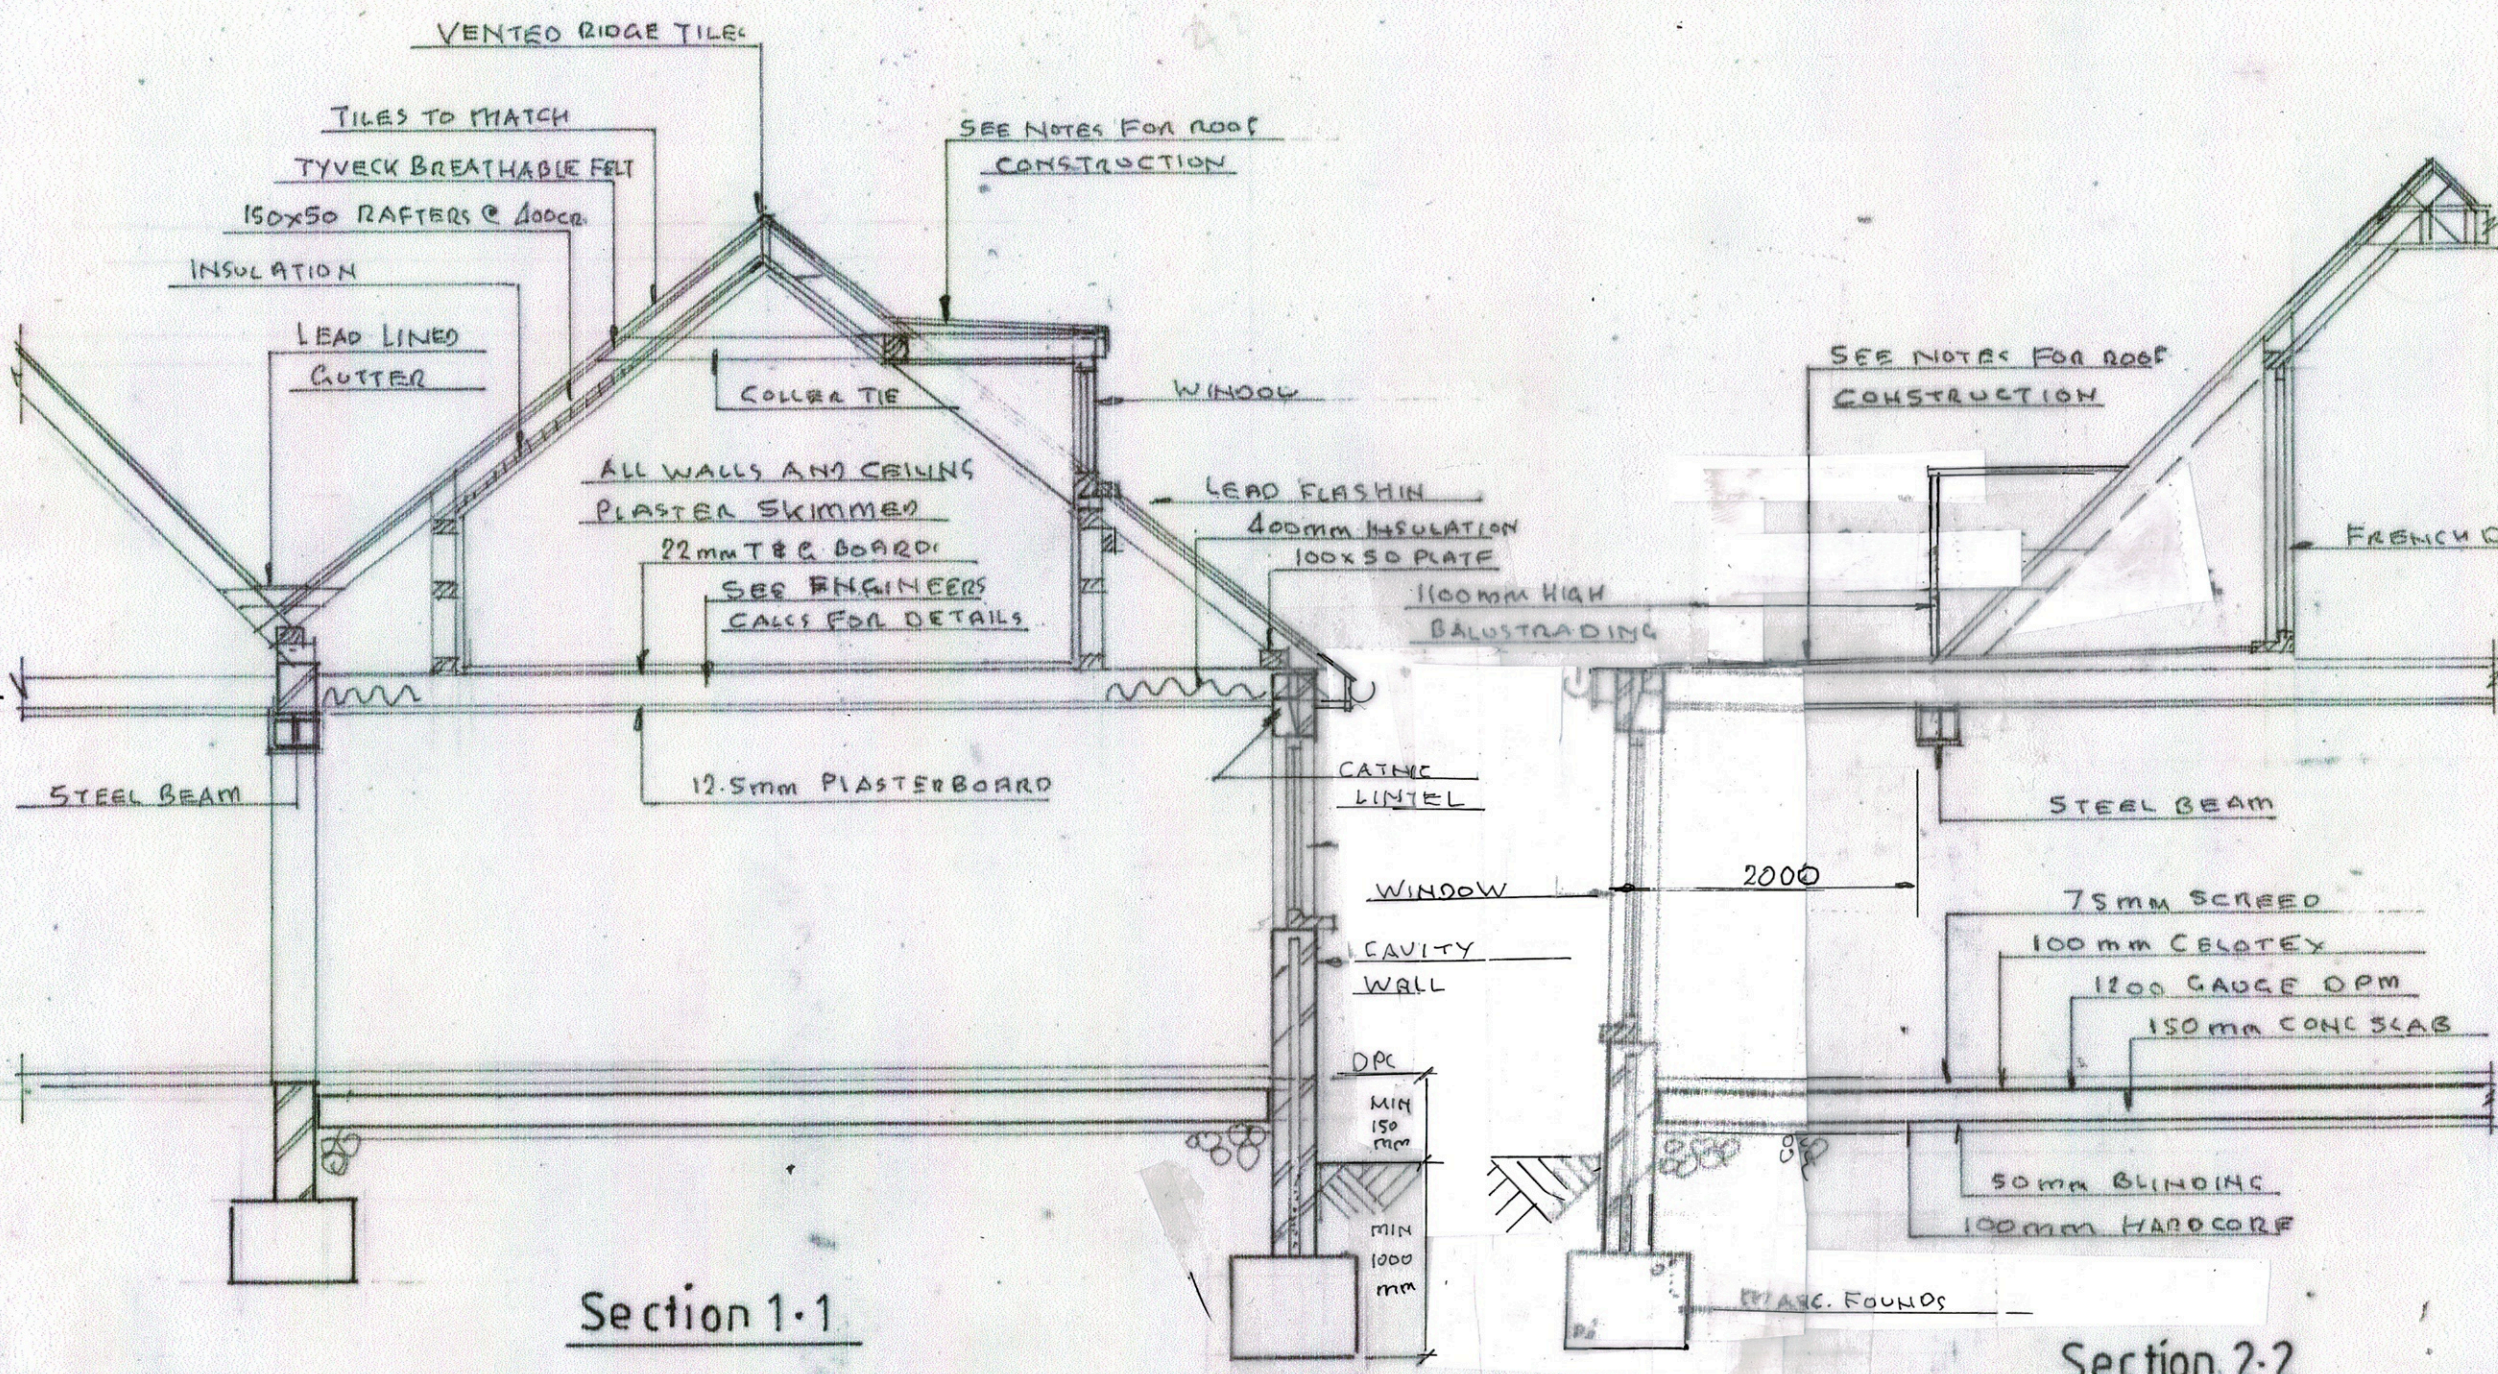


LABC Building Excellence AWARDS 2018 Regional Winner

WESTLEIGH DESIGN

SCALE 1:50

1M 2M 3M 4M 5M

PROPOSED TWO STOREY SIDE EXTENSION AND A TWO STOREY REAR EXTENSION WITH CATSLIDE ROOF INCORPORATING 2NO. REAR DORMERS
MR L BUTTON BROADLEAVES BOWESDEN LANE SHORNE DA12 3LA
1:50 @ A3 231123/9 OF 9 136M² PROPOSED SECTIONS