

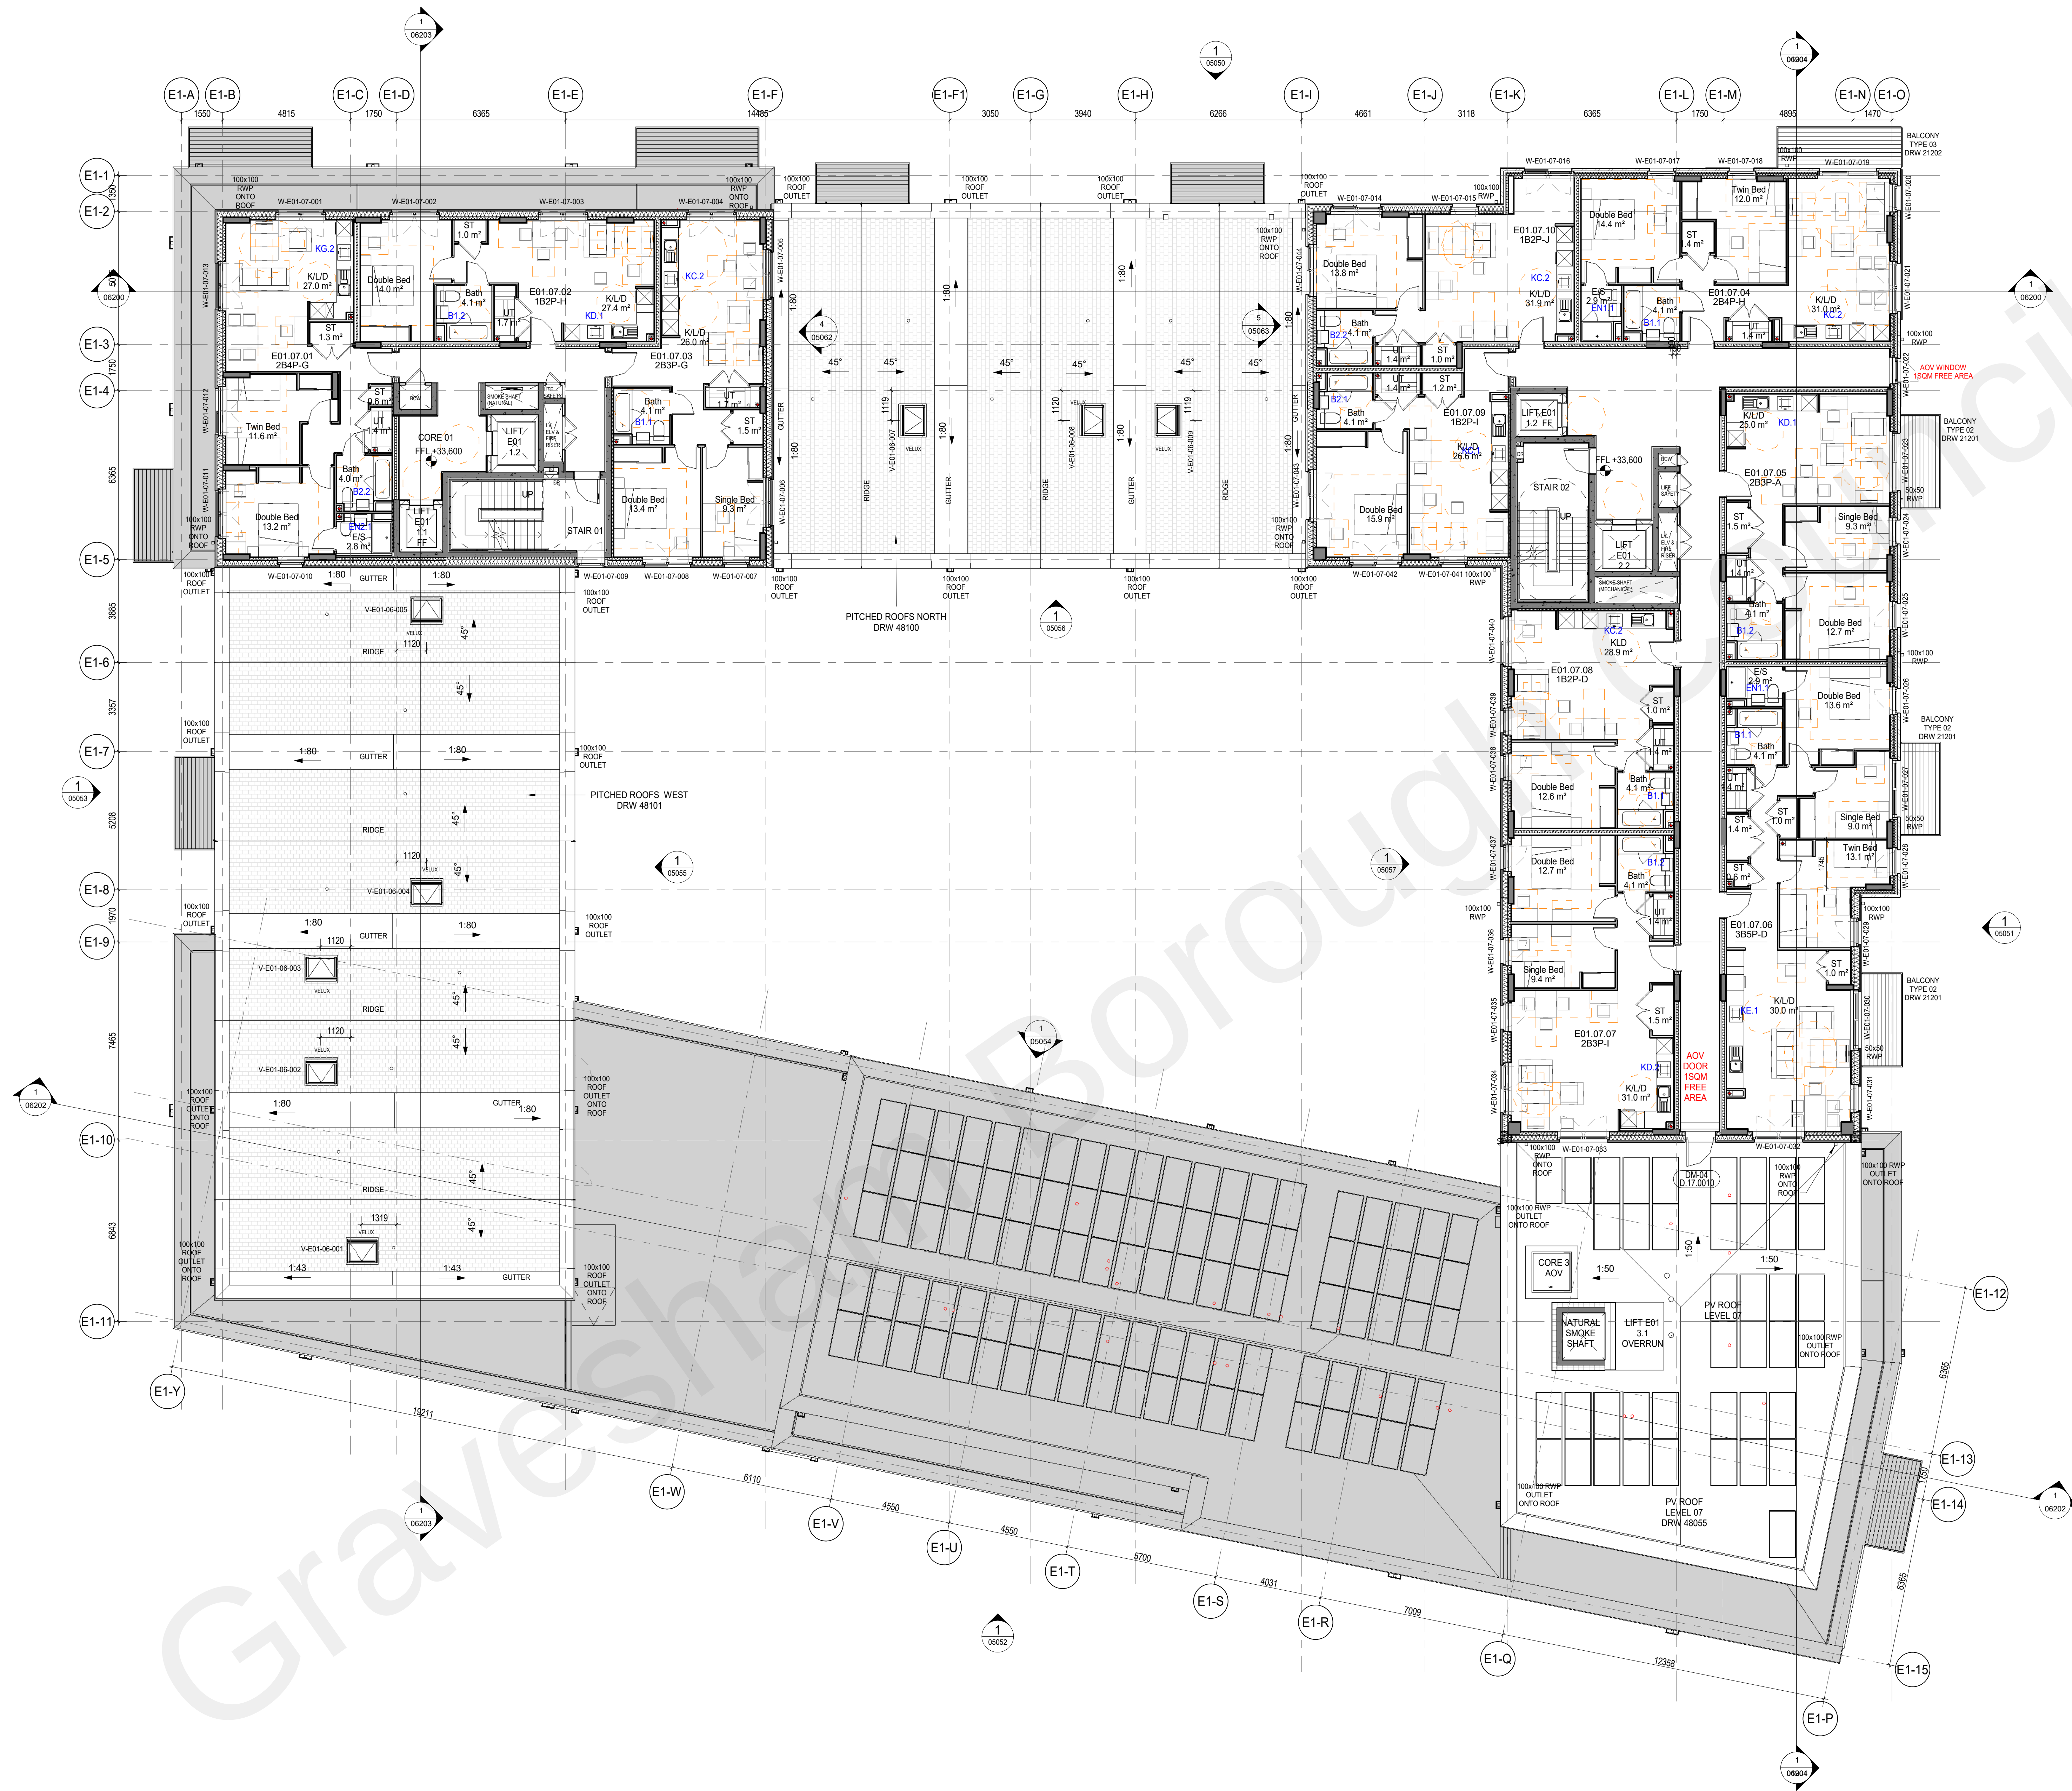


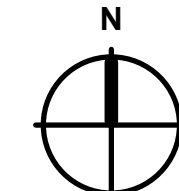

DRAWINGS RECORD

REVISION	DATE	COMMENTS	REVISION
01	10/10/20	ISSUE FOR PERMIT	01
02	10/10/20	STAGE 2 AND 3A SUBMISSION	02
03	10/10/20	STAGE 2 AND 3A SUBMISSION	03
04	10/10/20	STAGE 2 AND 3A SUBMISSION	04
05	10/10/20	STAGE 2 AND 3A SUBMISSION	05
06	10/10/20	STAGE 2 AND 3A SUBMISSION	06
07	10/10/20	STAGE 2 AND 3A SUBMISSION	07
08	10/10/20	STAGE 2 AND 3A SUBMISSION	08
09	10/10/20	STAGE 2 AND 3A SUBMISSION	09
10	10/10/20	STAGE 2 AND 3A SUBMISSION	10

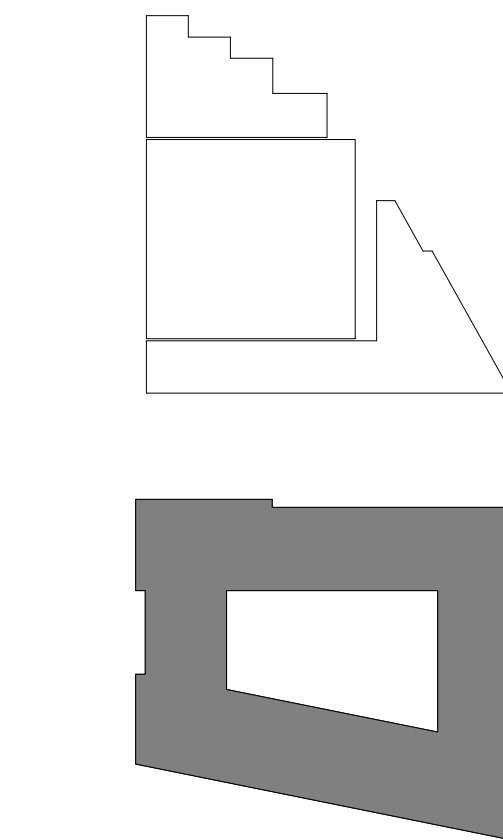

SIGNIFICANT HEALTH AND SAFETY RISKS (UNUSUAL AND DIFFICULT TO MANAGE ONLY)
It is assumed that all works will be carried out by a competent contractor working, where appropriate, to an approved method statement. In addition to the hazards risks normally associated with the type of work detailed on this drawing, note the following:

DO NOT SCALE OFF THIS DRAWING
This scheme is subject to town planning and all other necessary consents. Dimensions, area and levels where given are only approximate and subject to site survey. All dimensions are to be checked on site. Any discrepancies or variations are to be reported to the architect before work commences. Figured dimensions only are to be taken from this drawing.

This drawing is to be read in conjunction with all relevant consultants and / or specialist drawings. Documents and any discrepancies or variations are to be reported to the architect before the affected work commences. Magnetic media does not constitute contract documentation and updates of the data will occur. These files are current as of the date of issue. Your use of the content of these files is at your own risk. Reference should always be made to the hard copy which is superior to the digital format. Any document produced by a consultant which contains part or all of this data remains your responsibility and attributed to yourselves. Whilst Leslie Jones make every effort to ensure that it is accurate for issues, we cannot guarantee that it does not contain any.

Client
REEF GROUP

Consultants
HENRY, G&T, EDC, MANHIRE, WATERMAN, HED, 1ST LINE DEFENCE, BB7

leslie jones
architecture
Suite 3.02
Grand Union Station
332 Ludbrook Grove
London W10 5AD
T: 020 7255 1150
F: 020 7255 6700
E: admin@leslie-jones.co.uk

Job Title
THE CHARTER RIBA STAGE 4/5

Project Number 3732

Drawing Title
PROPOSED E01 LEVEL 07 GA PLAN

1 : 100 @A0 22/10/20 JC LP

project	author	revision	level	type	date	number
3732 - LJA - E01 - 07 - DR - A - 04107	author					
3732 - LJA - E01 - 07 - DR - A - 04107	author					
