


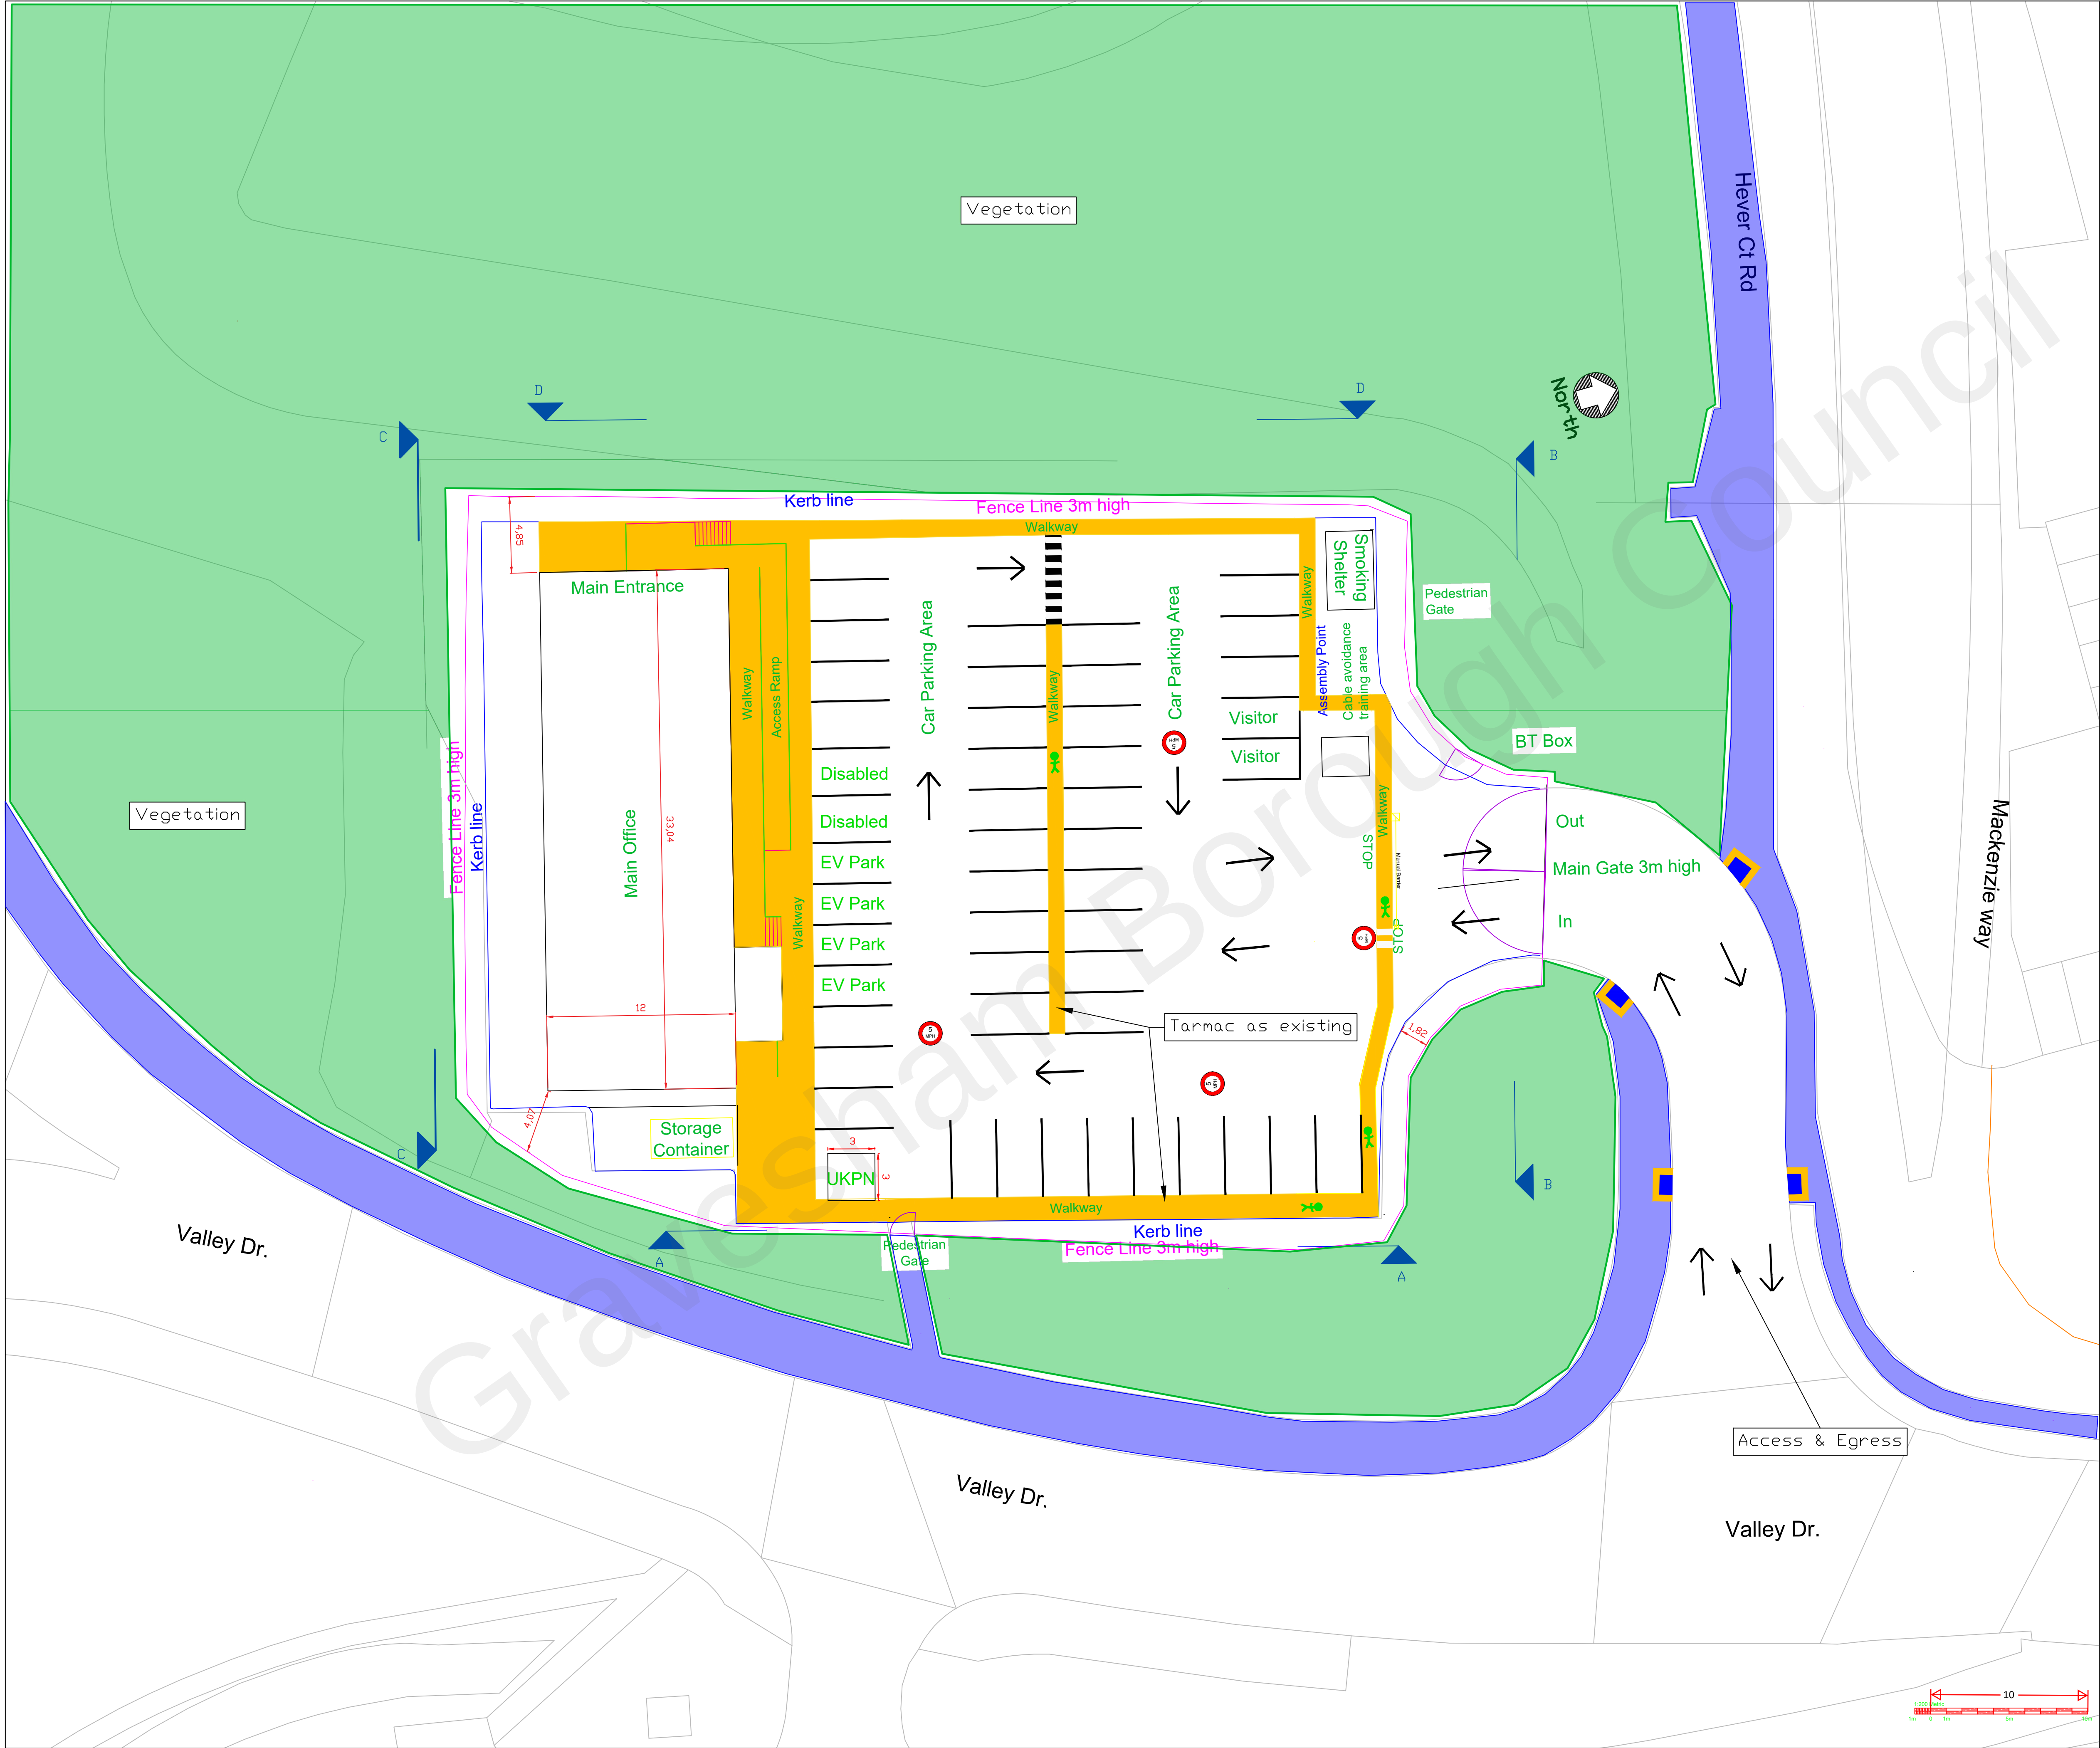

Legend

Public Footpath

Vegetation

Internal Site Walkways

Dropped Kerb

P01.1	EU	AK	FA	06.21	FIRST ISSUE
Rev	By	Chk	App	Date	Description

INFORMATION

Client

Lower Thames Crossing

Balfour Beatty

Project

Lower Thames Crossing Pre-Enabling Works

Project Ref

HE540039

Drawing

South Compound Block Plan

Drawn : Emmanuel Ubani

Date: 11/06/2021

Designed : Francisco Almeida

Date: 11/06/2021

Checked : Anmol Khurana

Date: 11/06/2021

Approved : Francisco Almeida

Date: 11/06/2021

Drawing No.

HE540039

Revision

P01.1

Originals

BAL

Volume

VUT

Type

DRA

Role

BIM

Number

00008

Drawing Scale: 1:200

Original Sheet Size A1

DO NOT SCALE FROM DRAWING

This map is reproduced from Ordnance Survey material with the permission of Ordnance Survey on behalf of Her Majesty's Stationary Office © Crown copyright. Unauthorised reproduction infringes Crown copyright and may lead to prosecution or civil proceedings. AL 100030649 2015

Frame 08/16

Drawing file path & name C:\Users\Emmanuel Ubani\OneDrive - Balfour Beatty\Documents\LIC\Marling Cross Compound Plant+Elevation 011220_recover 10.06.21_1_2324_1ed6b6fde.s\1_11892_07ed7d57.s\6.dwg
Plotted by & date Ubani, Emmanuel 6/11/2021 12:15 PM