


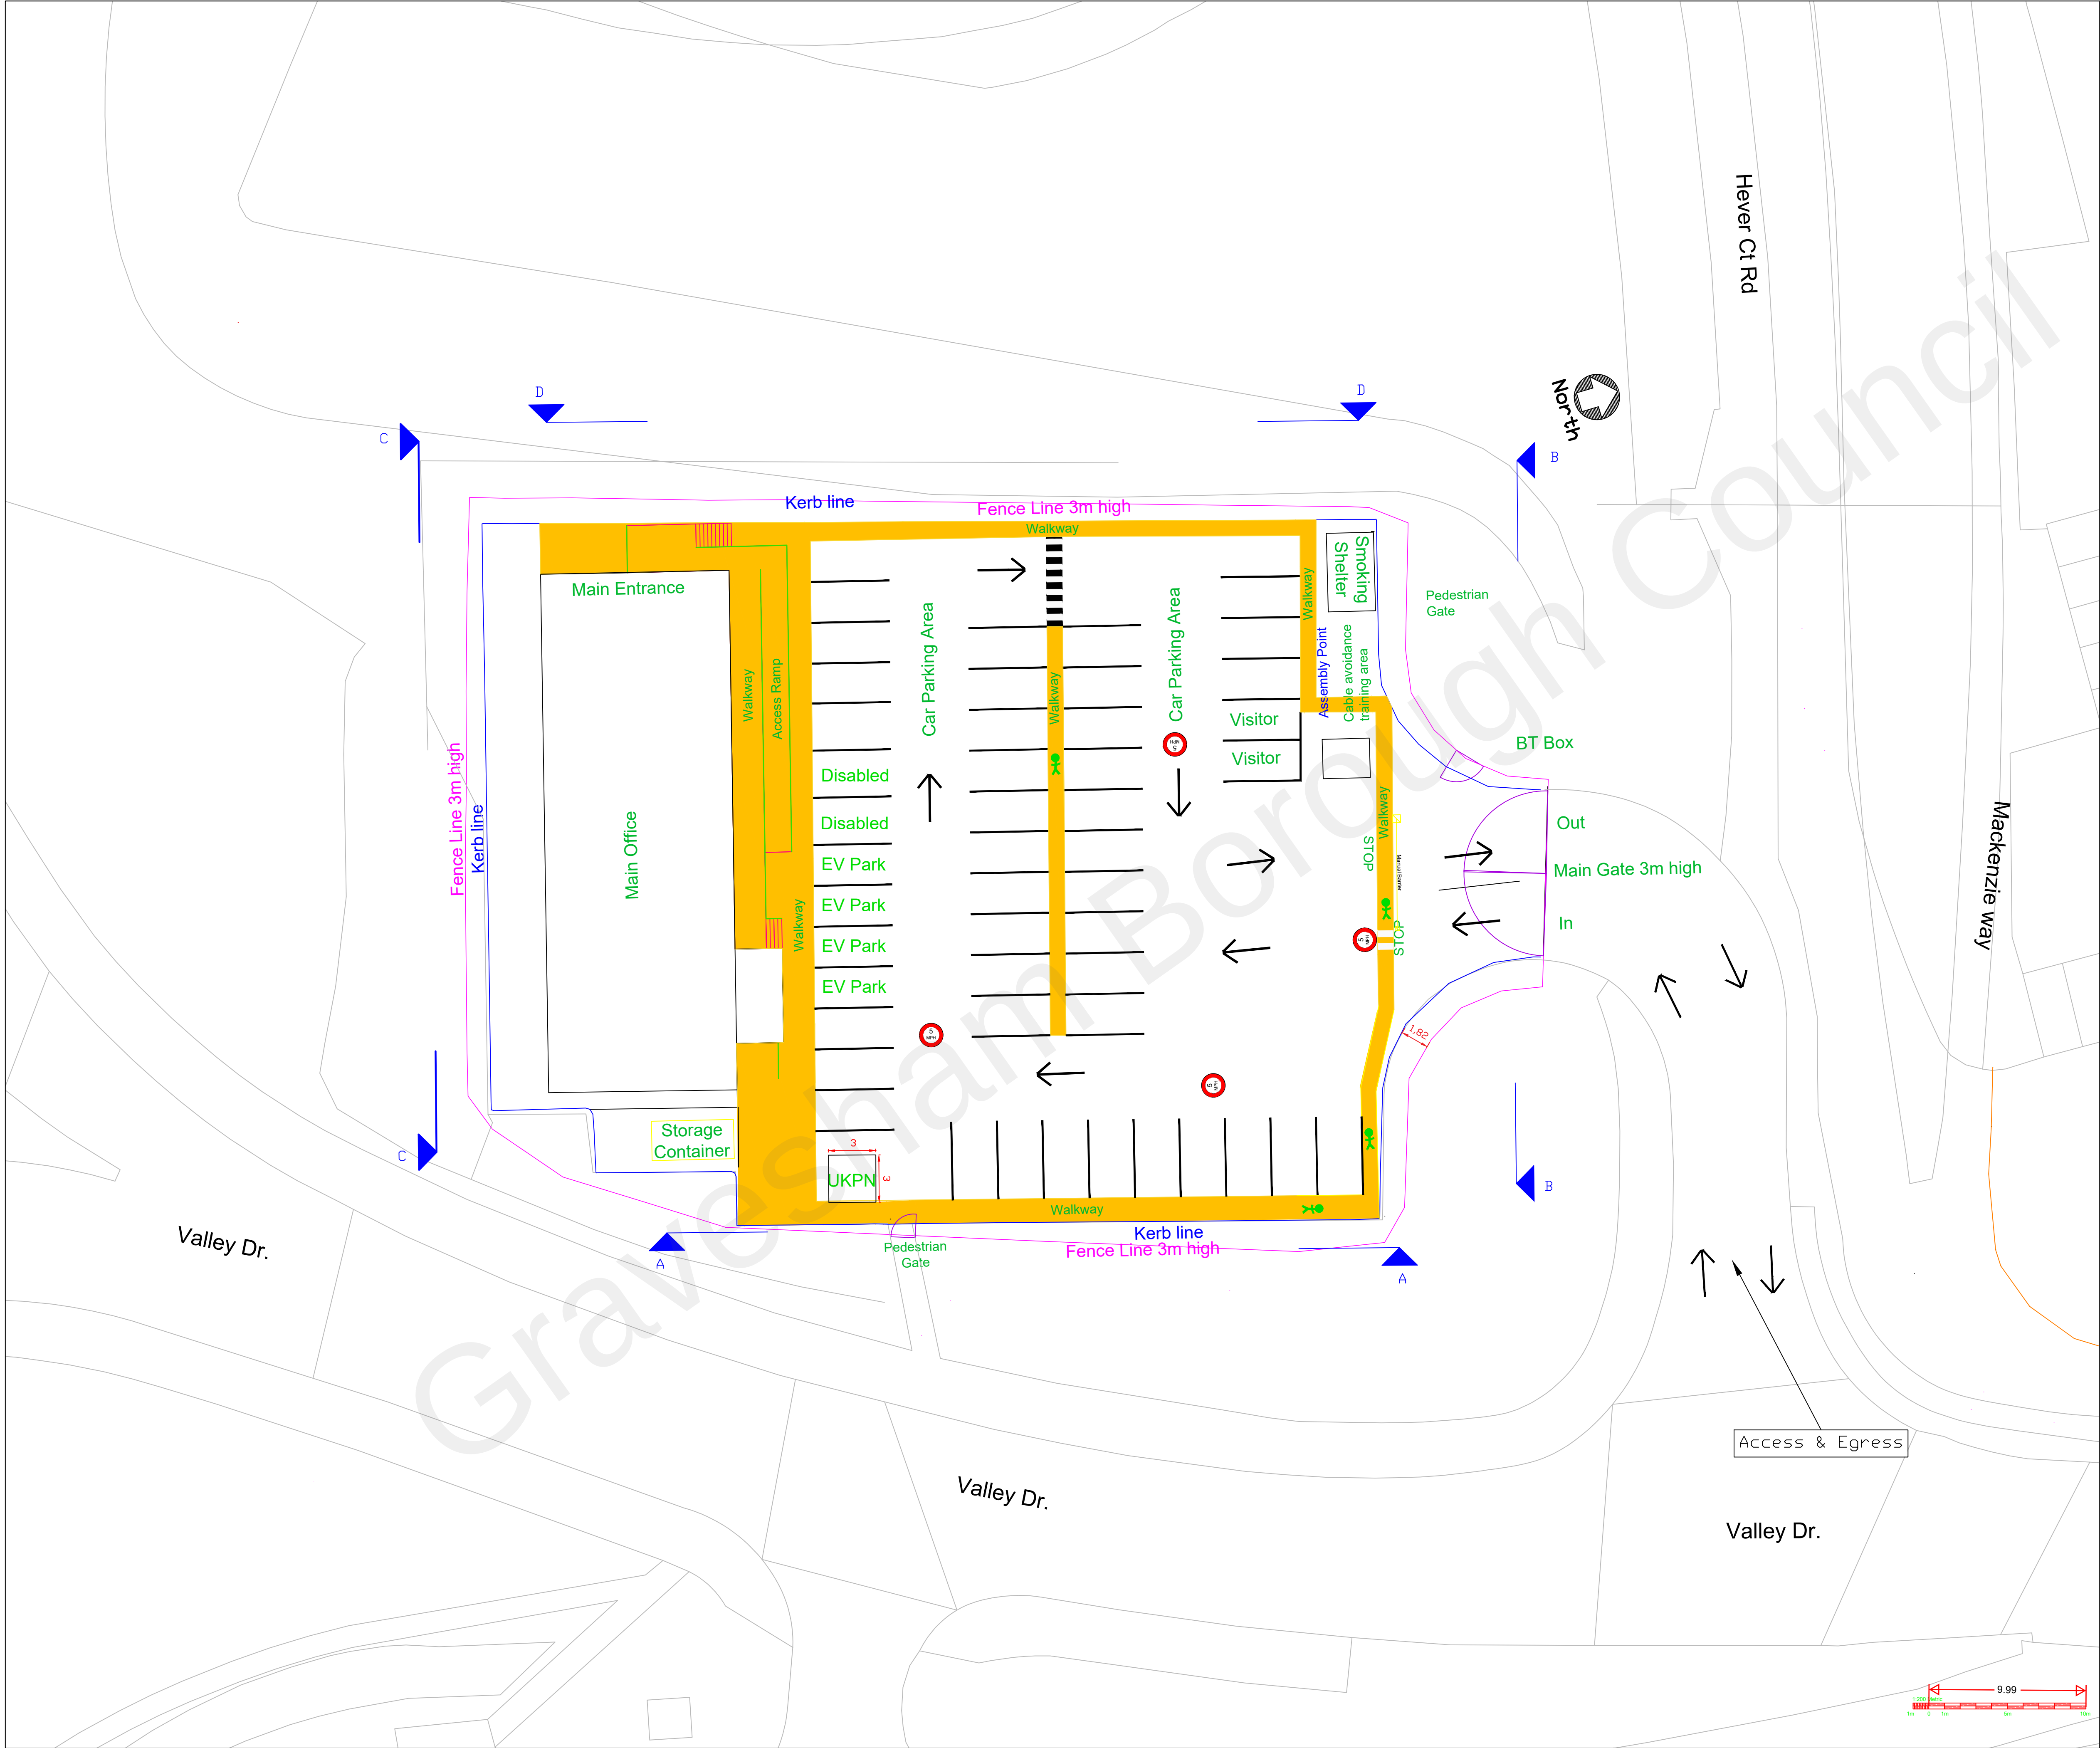

P02.2	EU	AK	FA	06.21	SECOND ISSUE
Rev	By	Chk	App	Date	Description

Client

Lower Thames Crossing

Balfour Beatty

5 Churchill Place, Canary Wharf, London, E14 5HU
Tel: +44 (0)20 7216 6800
Web: www.balfourbeatty.com

Project

Lower Thames Crossing Pre-Enabling Works

Project Ref

HE540039

Drawing

South Compound General Layout

Drawn : Emmanuel Ubani

Date: 11/06/2021

Designed : Francisco Almeida

Date: 11/06/2021

Checked : Anmol Khurana

Date: 11/06/2021

Approved : Francisco Almeida

Date: 11/06/2021

Drawing No. HE540039

Originals: BAL Type: DRA - BIM

Volume: VUT Number: 00001

Revision: P02.2

Drawing Scale: 1:200

Original Sheet Size A1

DO NOT SCALE FROM DRAWING