


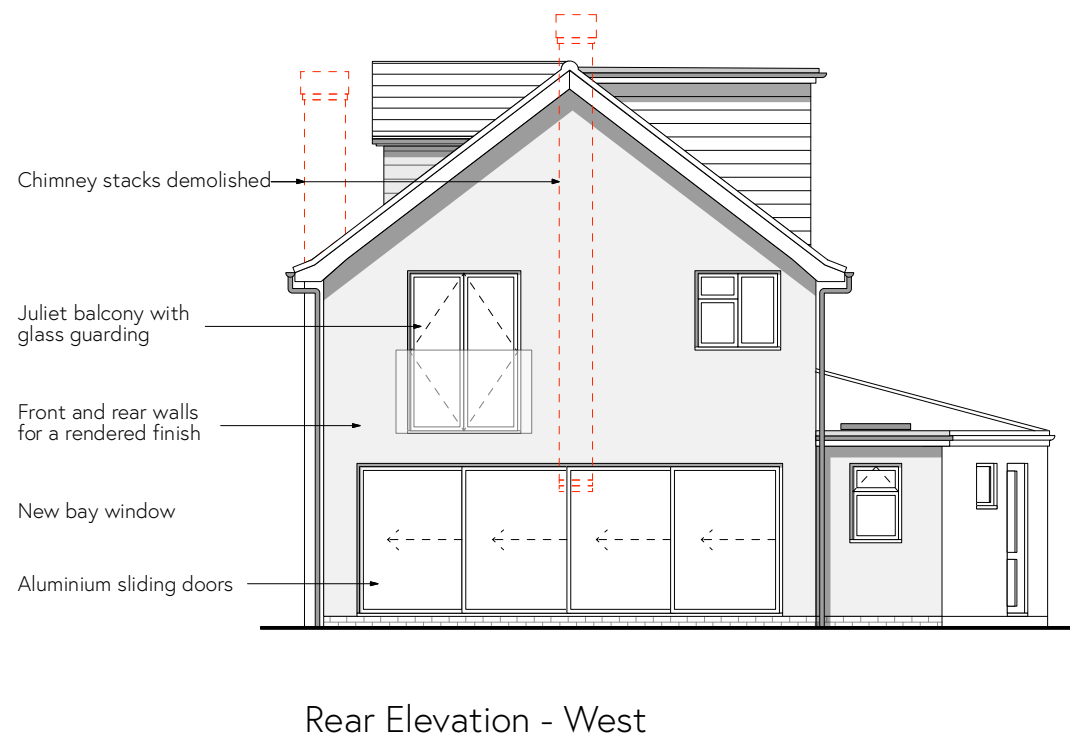
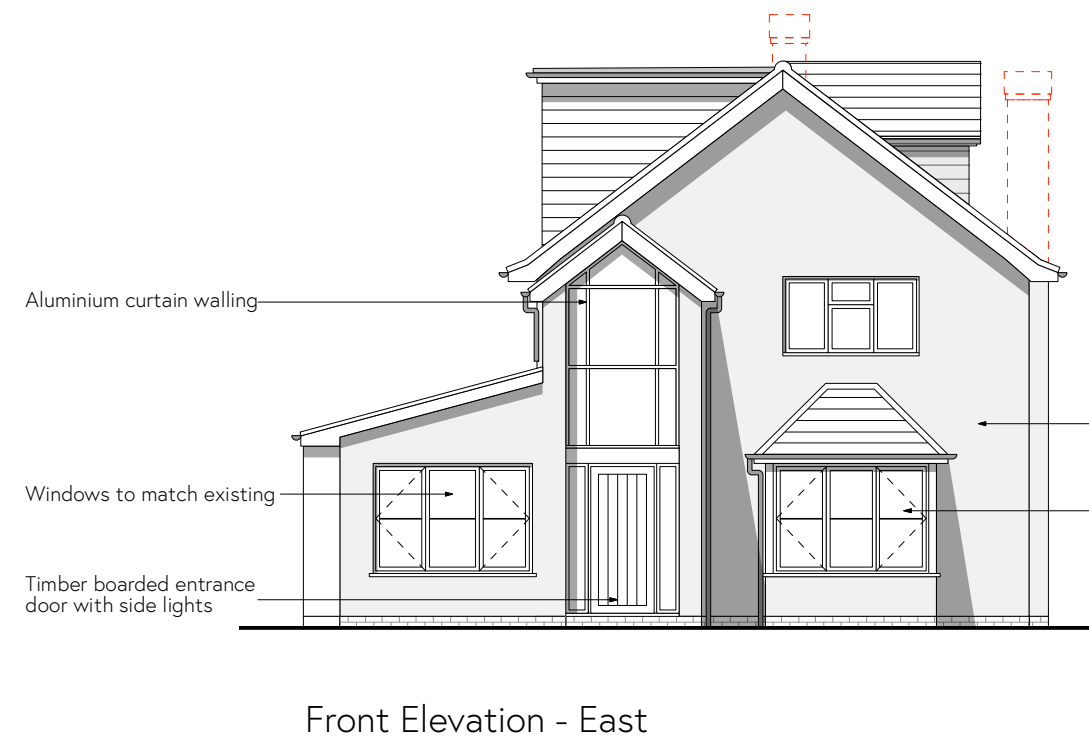
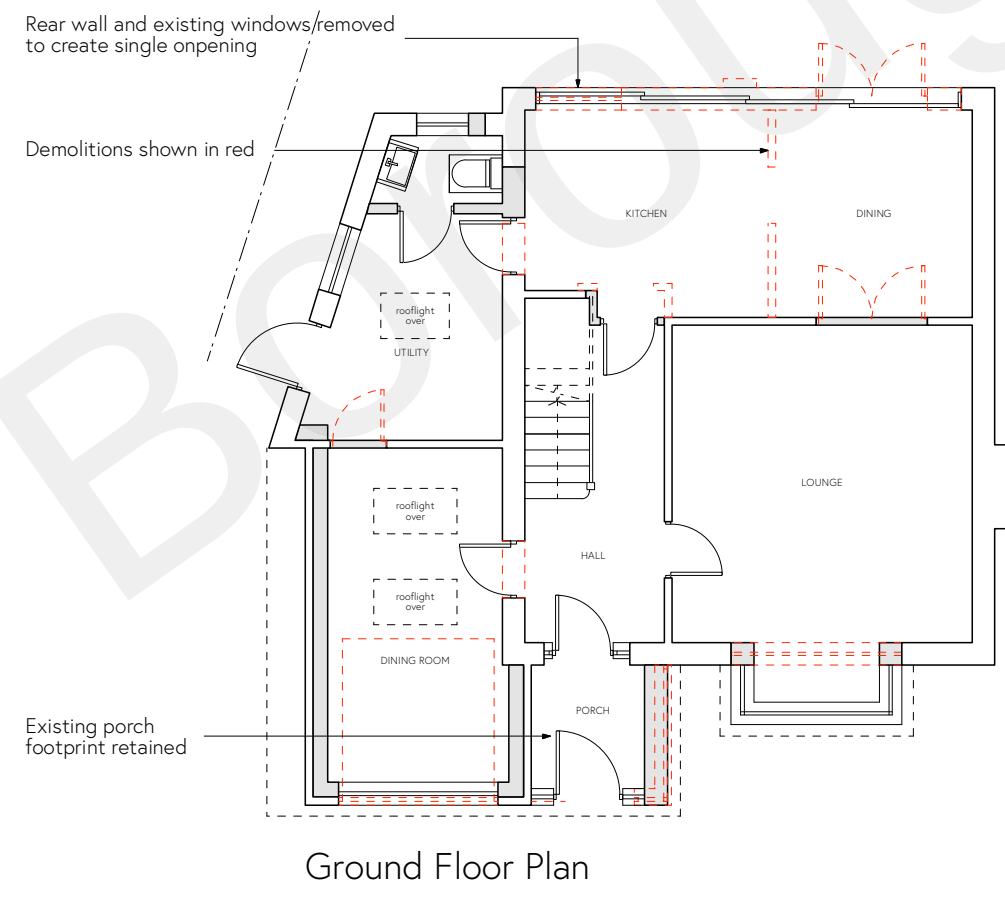
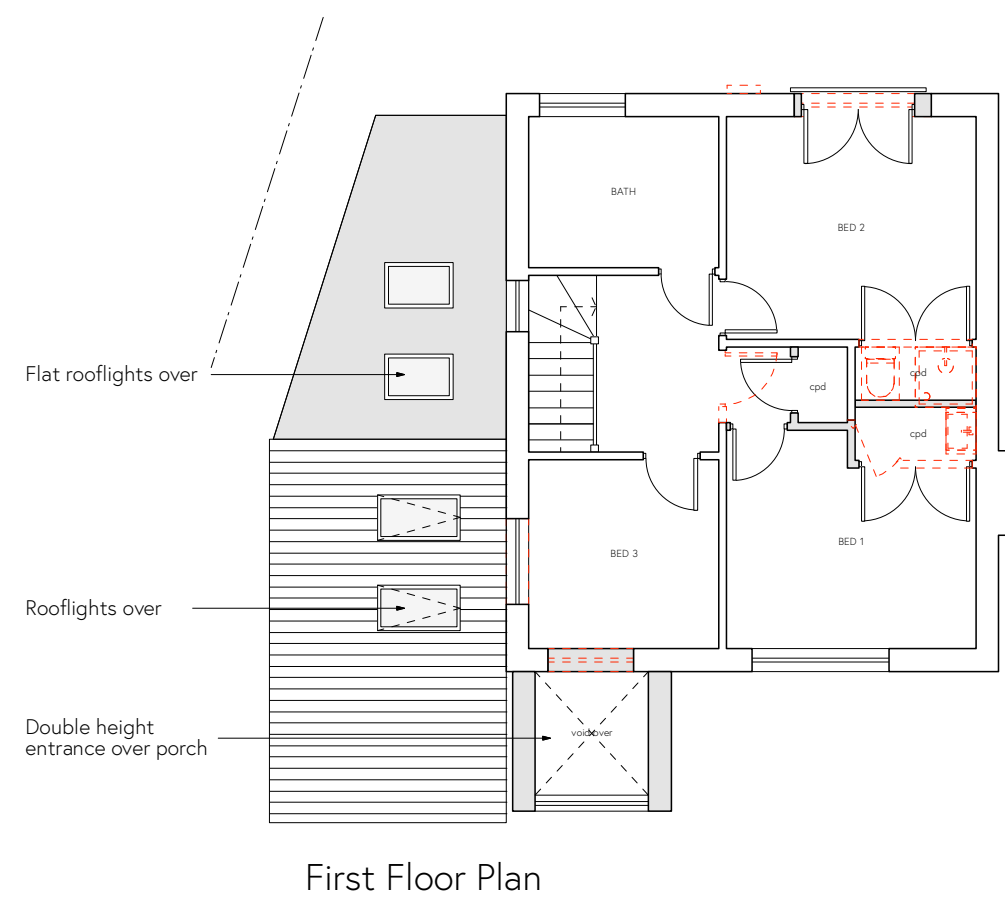
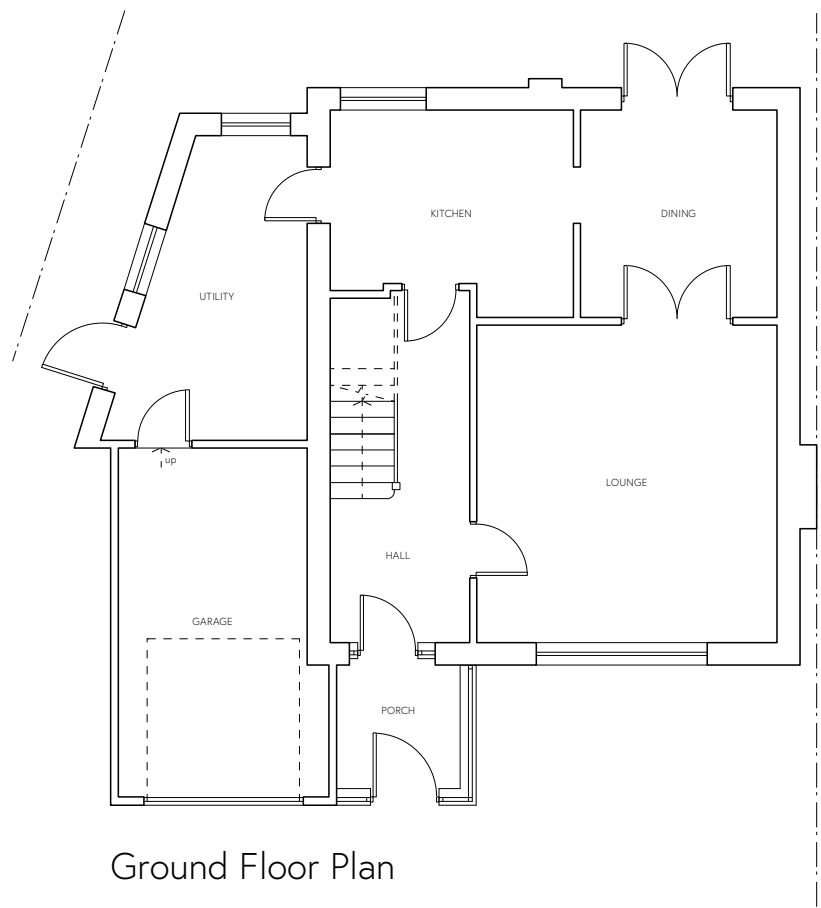


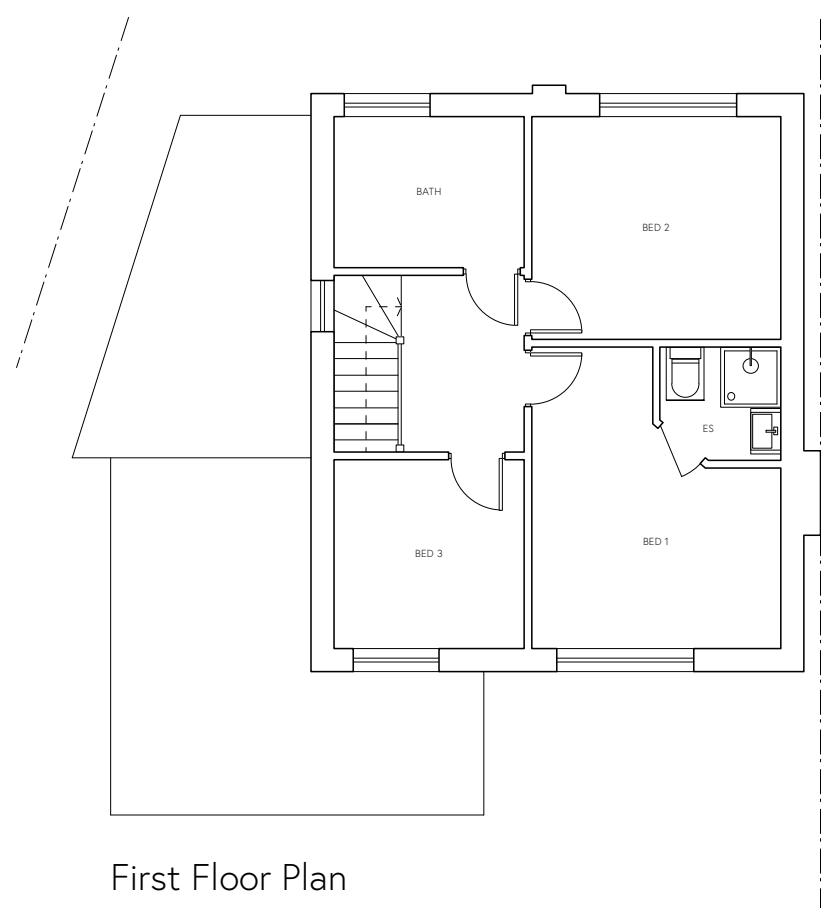


NOTES:
DO NOT BUILD FROM THIS DRAWING.
ALL DIMENSIONS TO BE CHECKED ON SITE.
STRUCTURAL ENGINEER TO CONFIRM ALL LINTEL/RSJ SIZES
AND LOCATIONS.
ALL STRUCTURAL ELEMENTS TO STRUCTURAL ENGINEER'S
DESIGN.

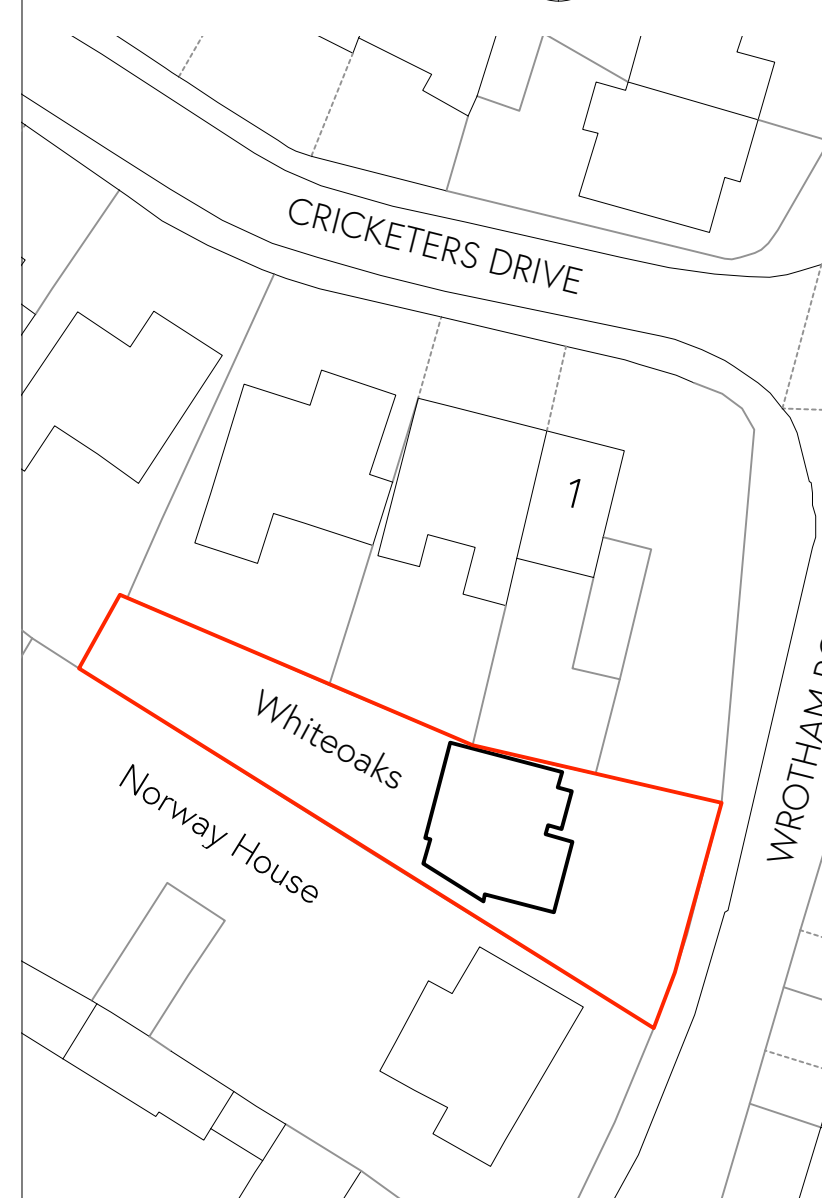

Site Location Plan 1:1250

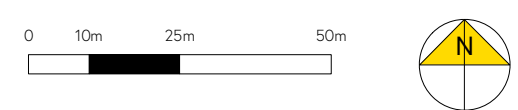

Block Plan - Proposed 1:500

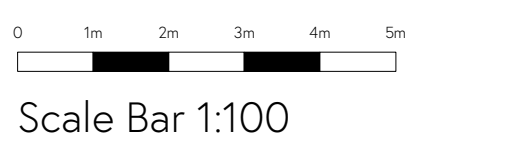

PLANNING



Site Address:
Whiteoaks
Wrotham Rd, Meopham, Kent
DA13 0AU

e: studio@pddirect.co.uk
p: Planning Drawings Direct
The Limes,
Bayshill Road,
Cheltenham, GL50 3AW

Project Ref: 21-0630
Drawing No: 100
Revision:

Date: July '21
Scale: 1:100 @ A1
Drawn: EM

Project: Extensions and Alterations
Existing + Proposed
Client: Mr Ellis

Existing

Proposed