
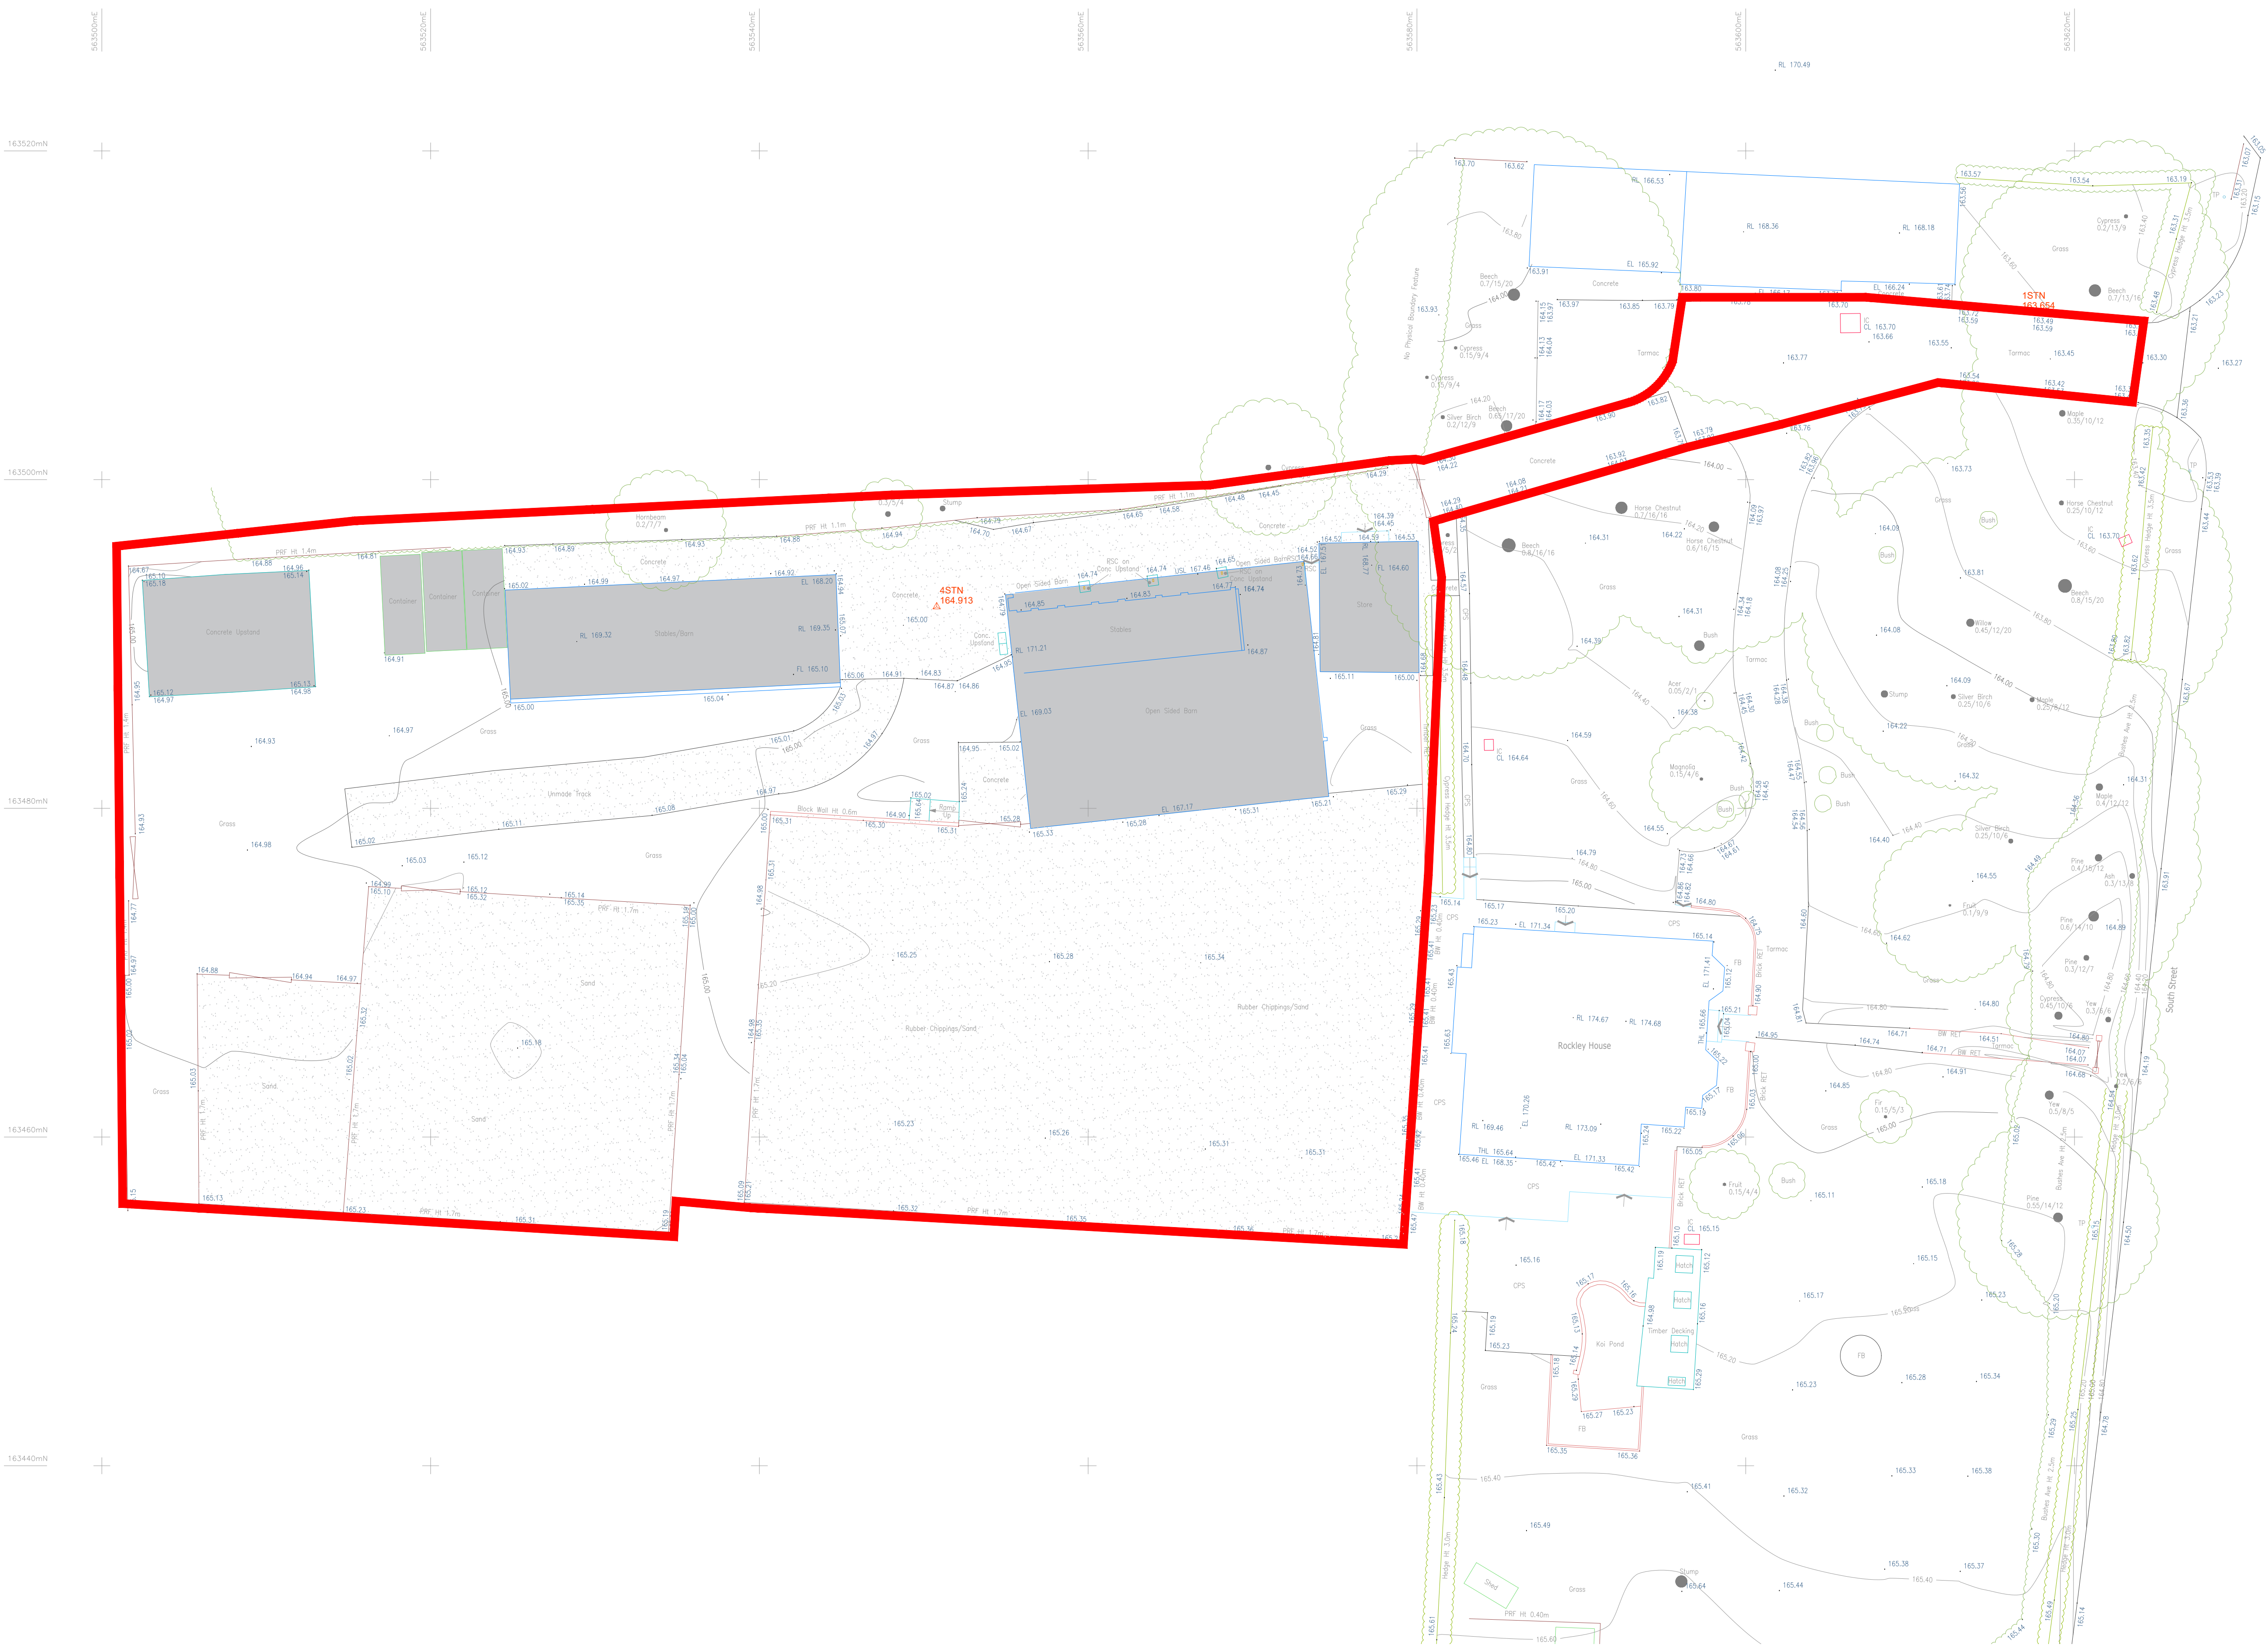


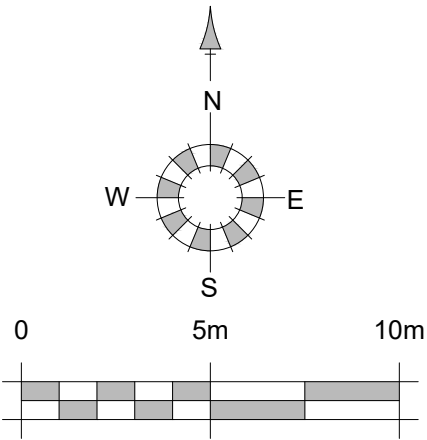

Planning

REV	DATE	REVISIONS:	BY	REV	DATE	REVISIONS:	BY	STATUS:	CLIENT: Private Client	PROJECT: Rockley House, Wrotham Road, Culverstone	 Broadmead House, Farnham Business Park, Weydon Lane, Farnham, Surrey GU9 8QT. info@osparchitecture.com • www.osparchitecture.com Tel: 01252 287878
A	02/09/25	Red and Blue Line Boundary Amended	AF						SCALE: 1:200 (A1 ORIGINAL)	DRAWING: Site Survey Plan	
B	07/11/25	Red Line Boundary Amended, Hatches added.	AF						DRAWN: NL	25099	
									DATE: 05/06/25	S102	
										B	