


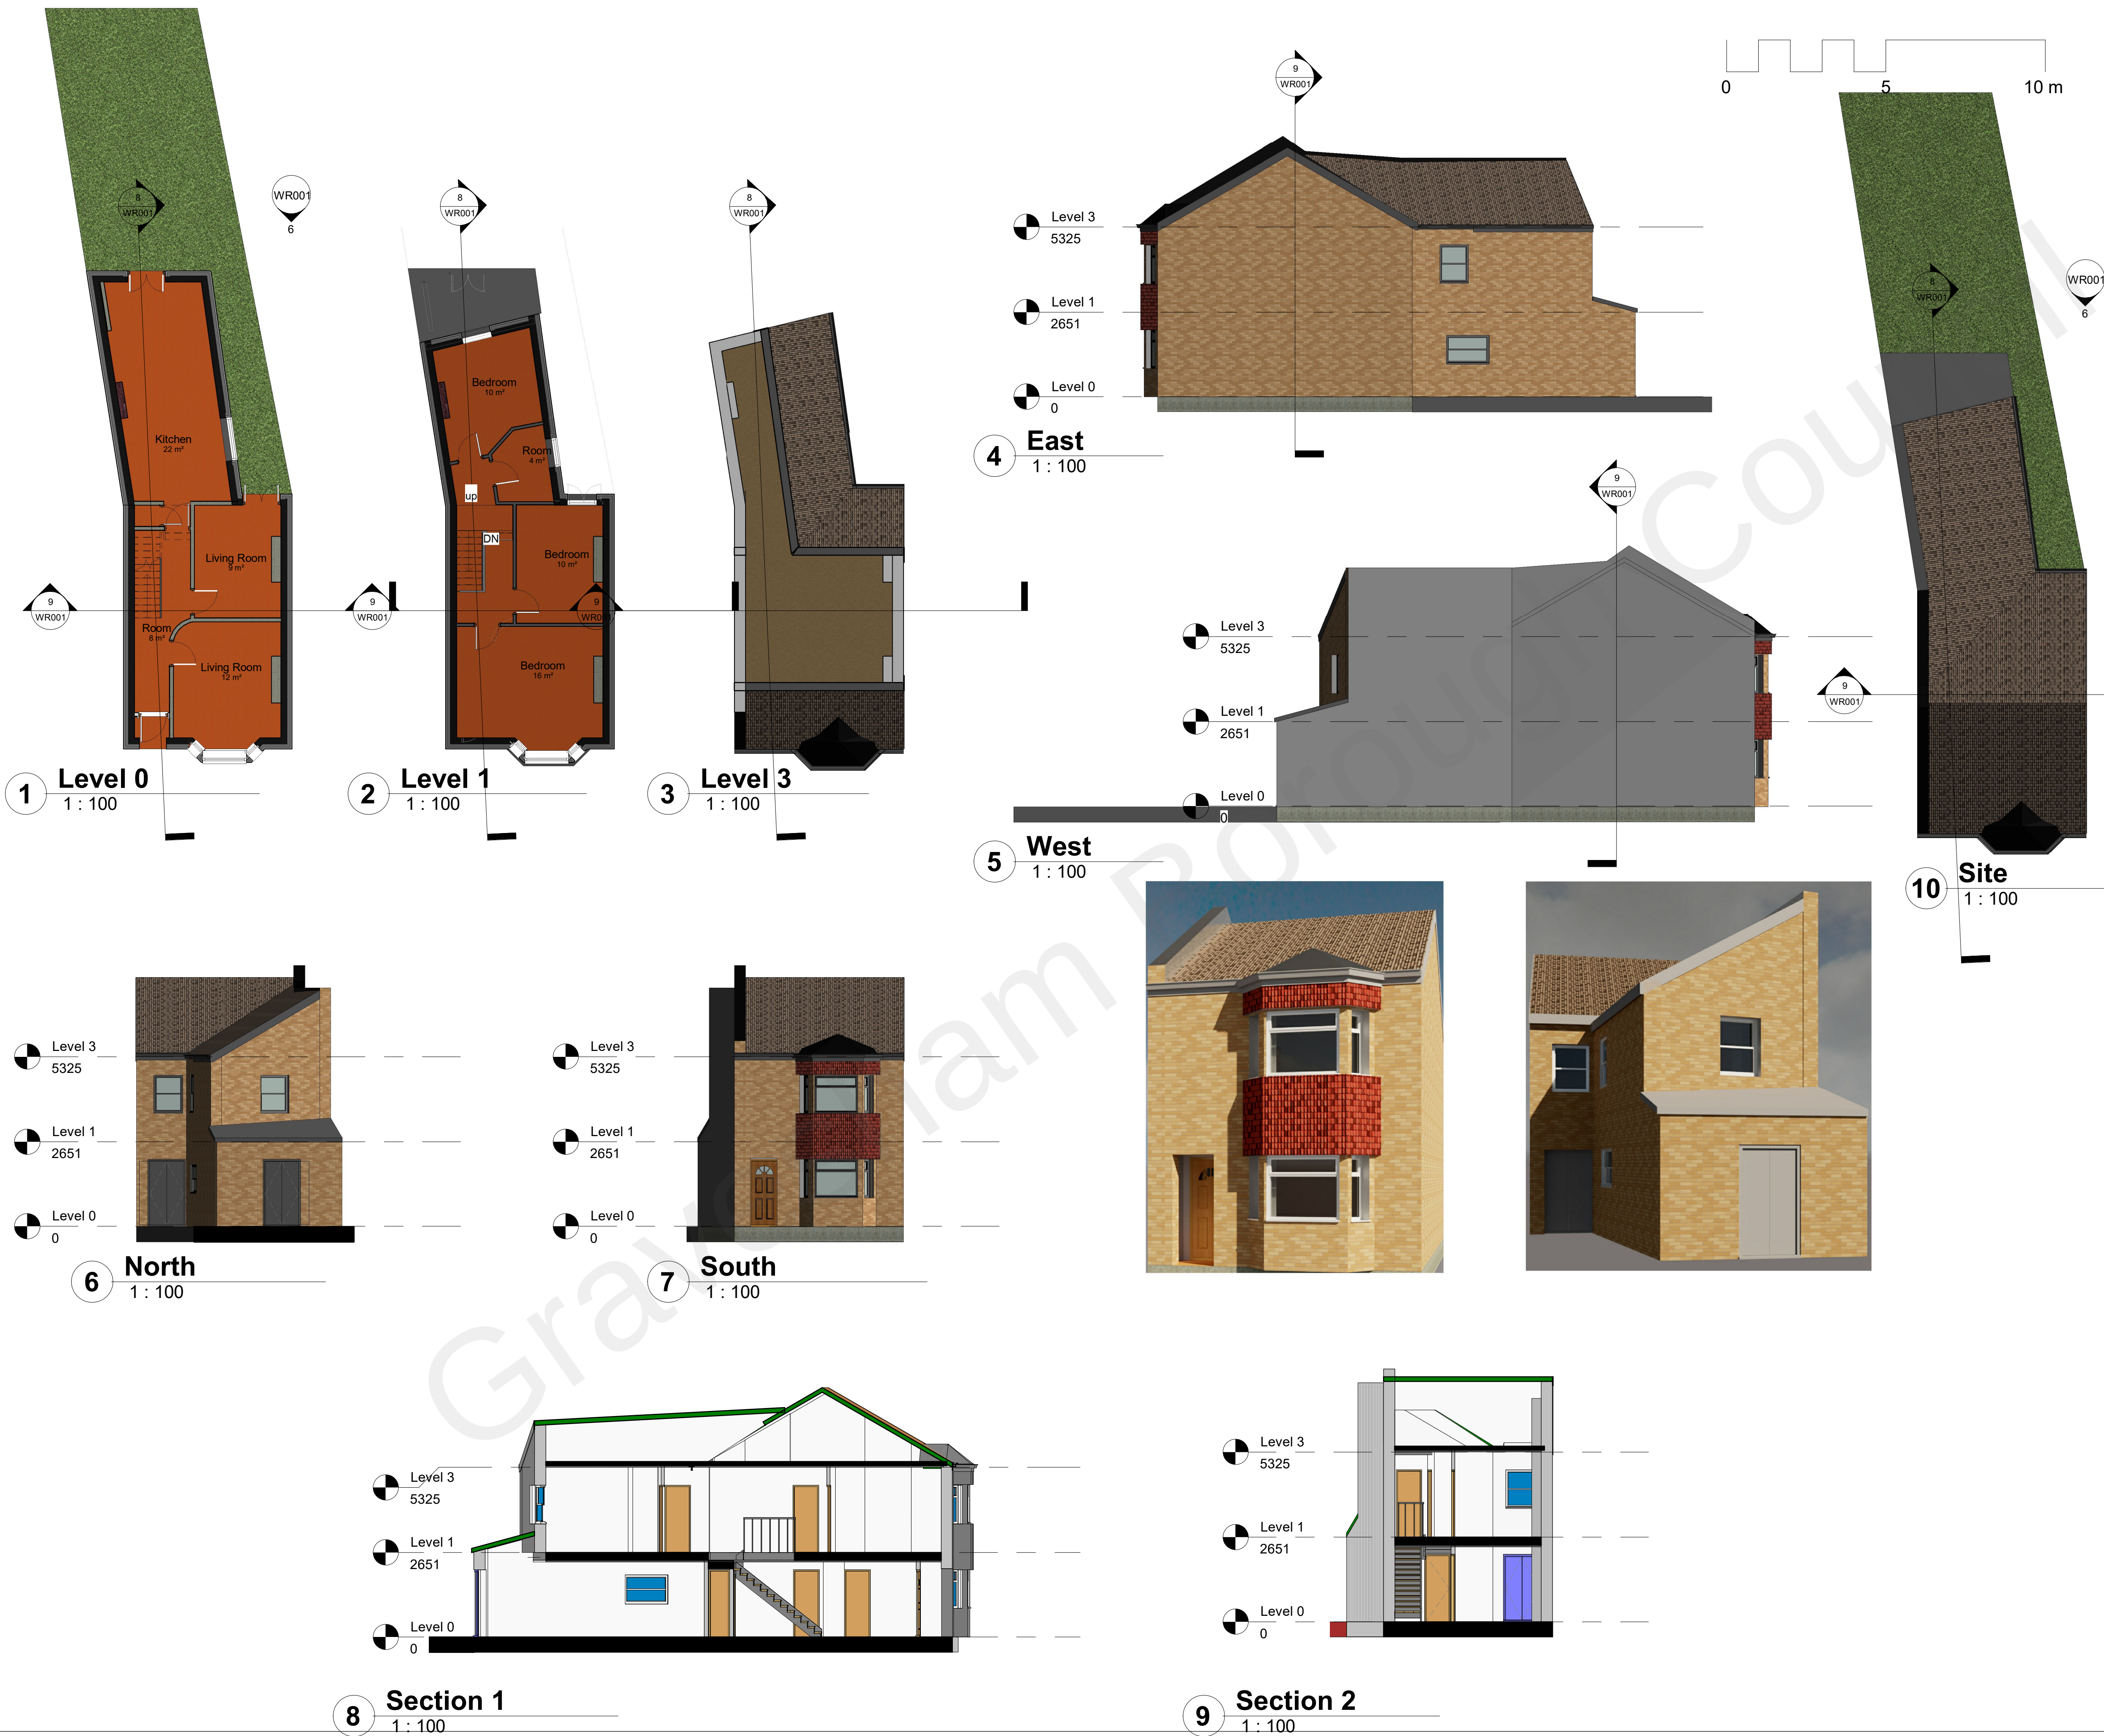

Rev	Description	Date

CODE	SUITABILITY DESCRIPTION		
STATUS	PURPOSE OF ISSUE		
 https://www.ngbarchdesigners.co.uk/			
PROJECT			
50 wrotham road gravesend , kent, da11 0qf			
TITLE			
Existing Plans, Elevations and Sections			
CLIENT			
Kenneth & Karren Doku			
DRAWN BY Author		CHECKED BY Checker	DATE 01/23/07
SCALE (@ A1) 1 : 100		PROJECT NUMBER Project Number	
DRAWING NUMBER WR001			REV