
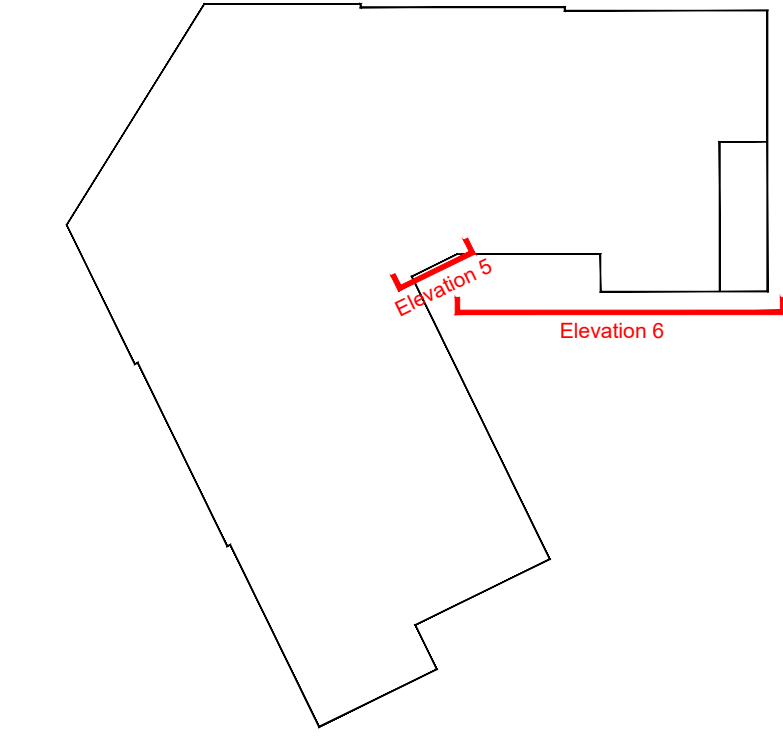


No.	Date	Rev. by	Description
P01	29.10.2025	HE	Preliminary Issue
P02	07.11.2025	HE	Design Development
P03	26.01.2026	LB	Design Development
C01	27.02.2026	HE	Construction Issue
C02	10.03.2026	LP	Swift box added and set out.
C03	27.04.2026	MTP	Key amended to add reference to mortar colour key plans.
C04	15.05.2026	LB	Construction Issue
C05	26.05.2026	HE	Substation Louvre height increased 225mm
C06	15.05.2026	LP	Substation Louvre height reduced.
			Detail reference added for applicable windows. See revision cloud

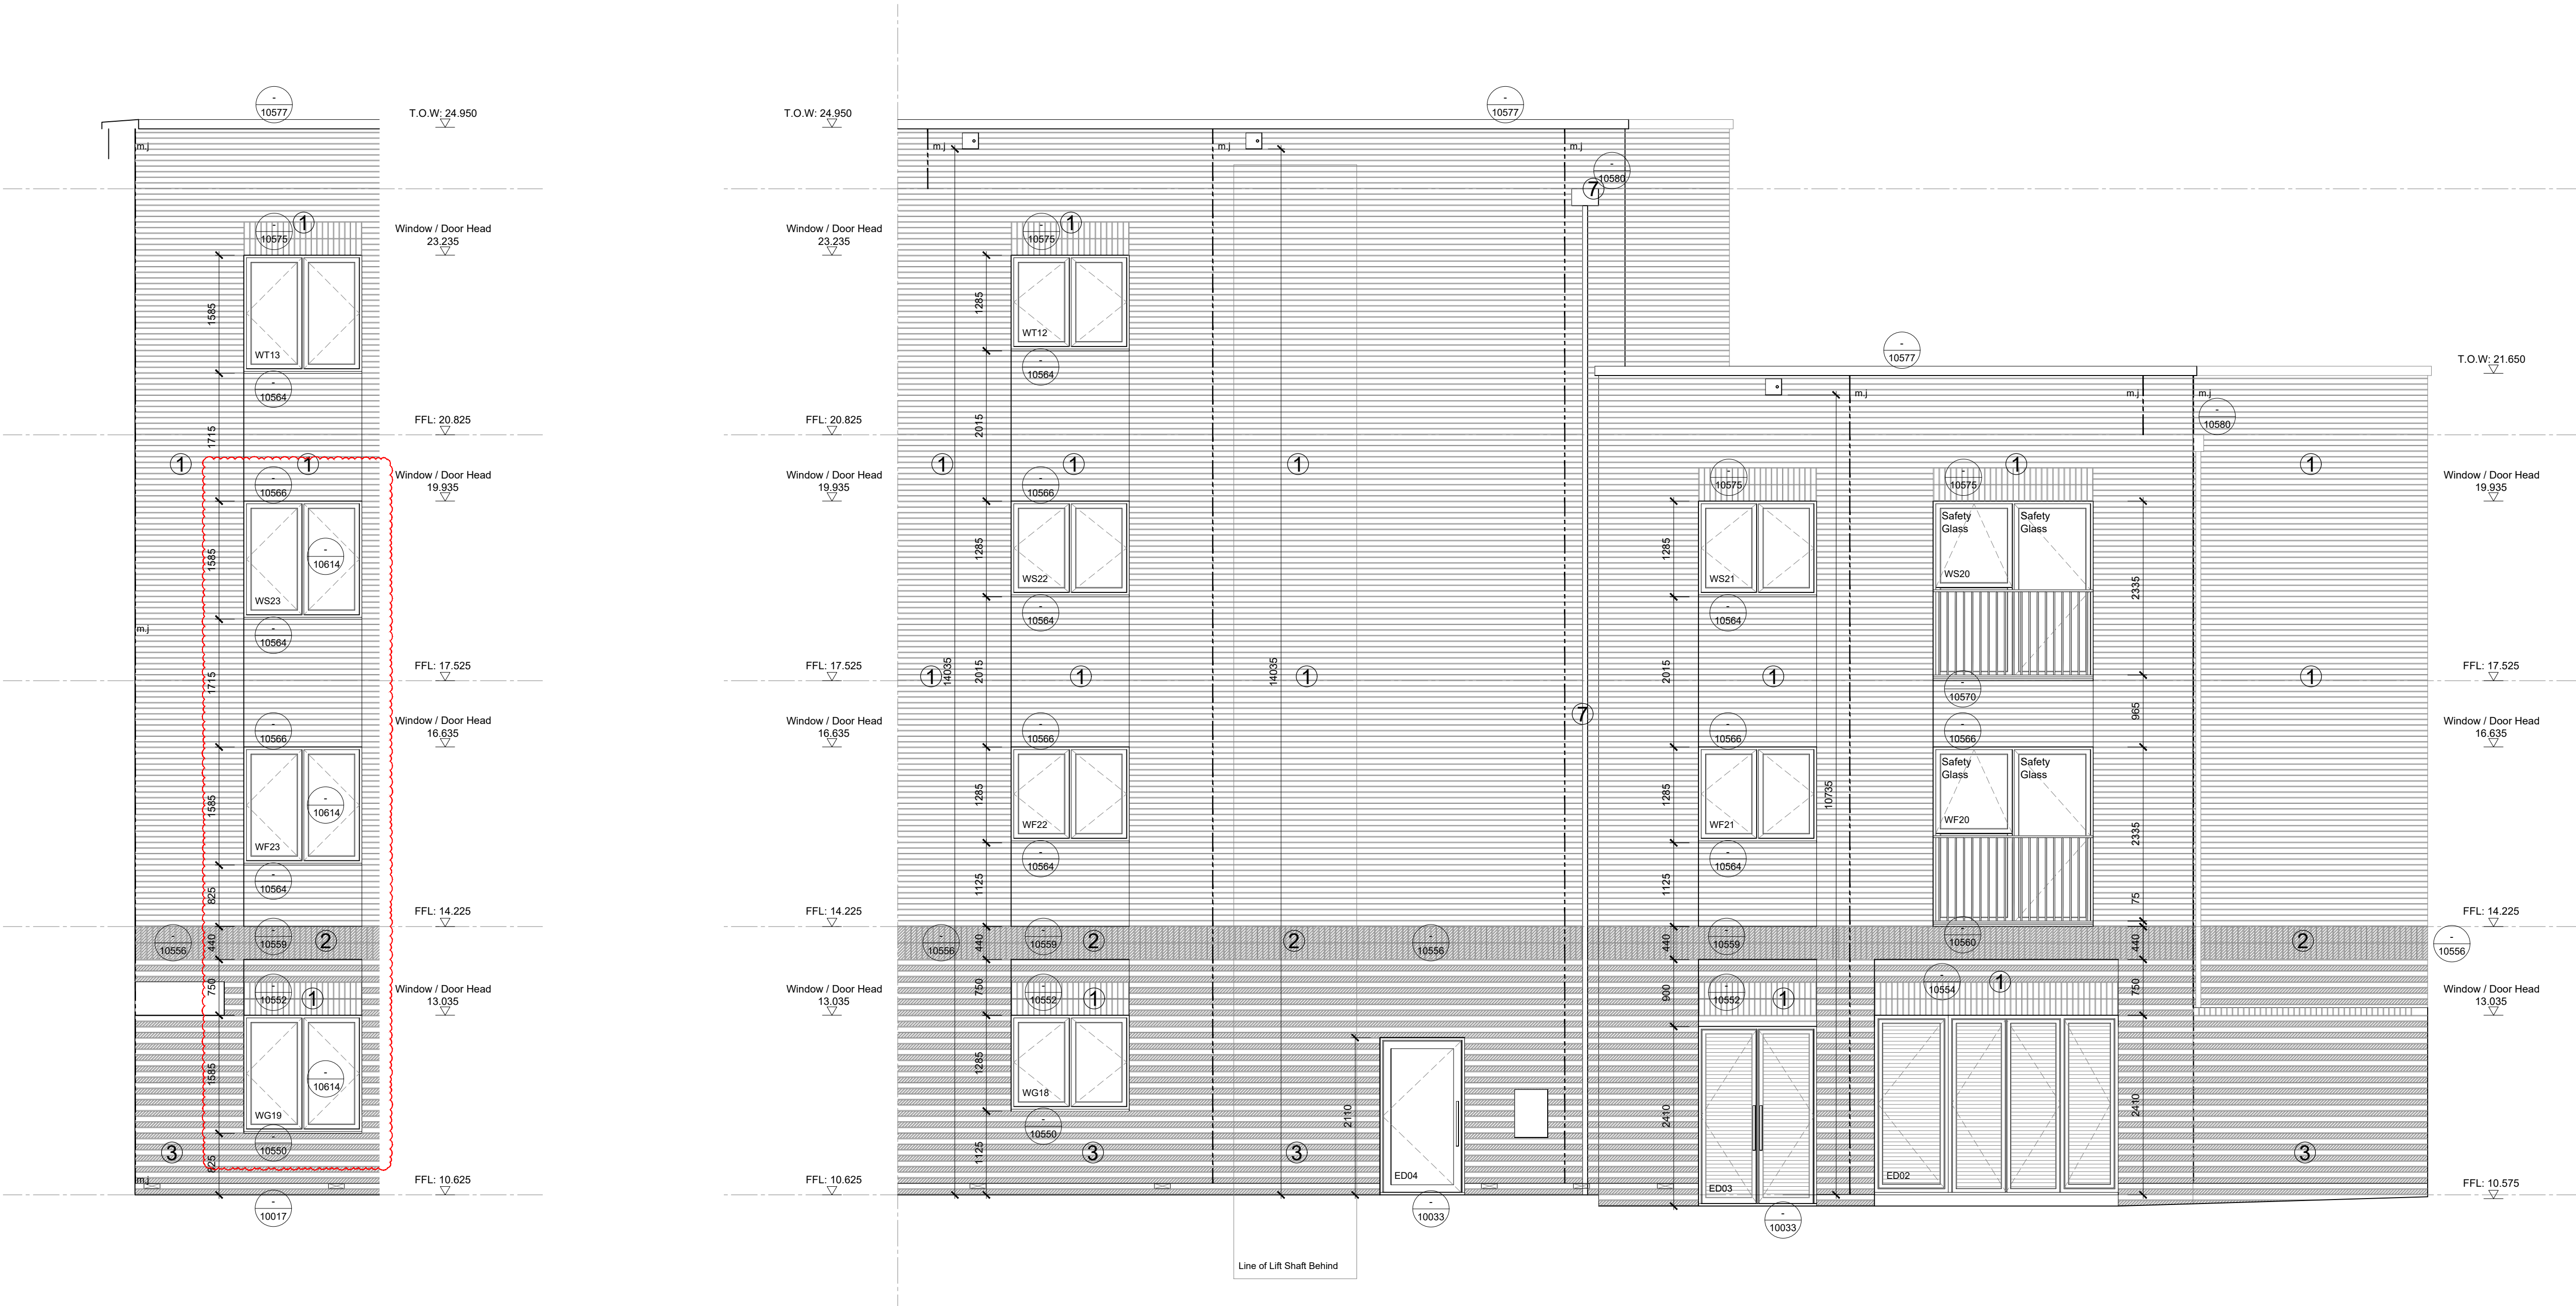

KEY PLAN

Proposed Residential Development, Milton Place, Gravesend.