

No.	Date	Rev. by	Description
P01	29.10.2025	HE	Preliminary Issue
P02	07.11.2025	HE	Design Development
P03	26.01.2026	LB	Design Development
C01	27.02.2026	HE	Construction Issue
C02	10.03.2026	LP	Swift box added and set out.
C03	27.04.2026	MTP	Key amended to add reference to mortar colour key plans.
C04	15.05.2026	LB	Construction Issue
C05	26.05.2026	HE	WG36 removed, recessed panel added.
			Recessed panel removed, WG36 added back.
C06	10.06.2026	LP	Louvre width updated to coordinate with UKPN information

KEY TO SYMBOLS ELEVATION

Indicates position of tile vents

Cold water bib tap

Movement Joint positions are shown indicatively. Structural engineer to confirm locations

ED01

External door referenceWG01Windows marked thus to be egress windowsSafety GlassObscuredrawing detailSwift Brick

Materials Key:

1 - Brick Type 1: Cream

2 - Brick Type 2: White

3 - Alternating courses of brick type 1 and 2. (commencing in brick type 2 at finished floor level, alternating above and below)

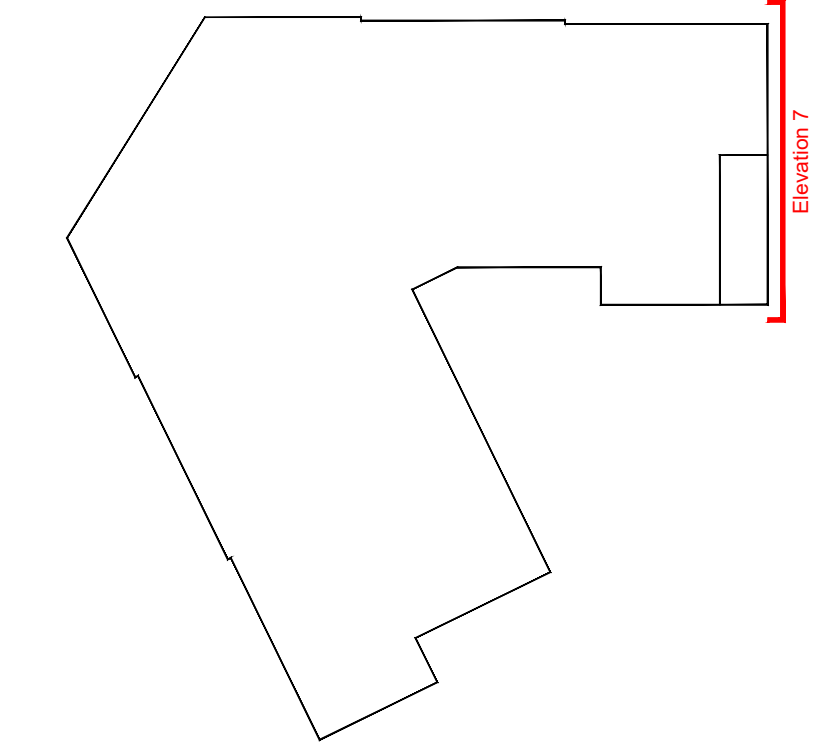
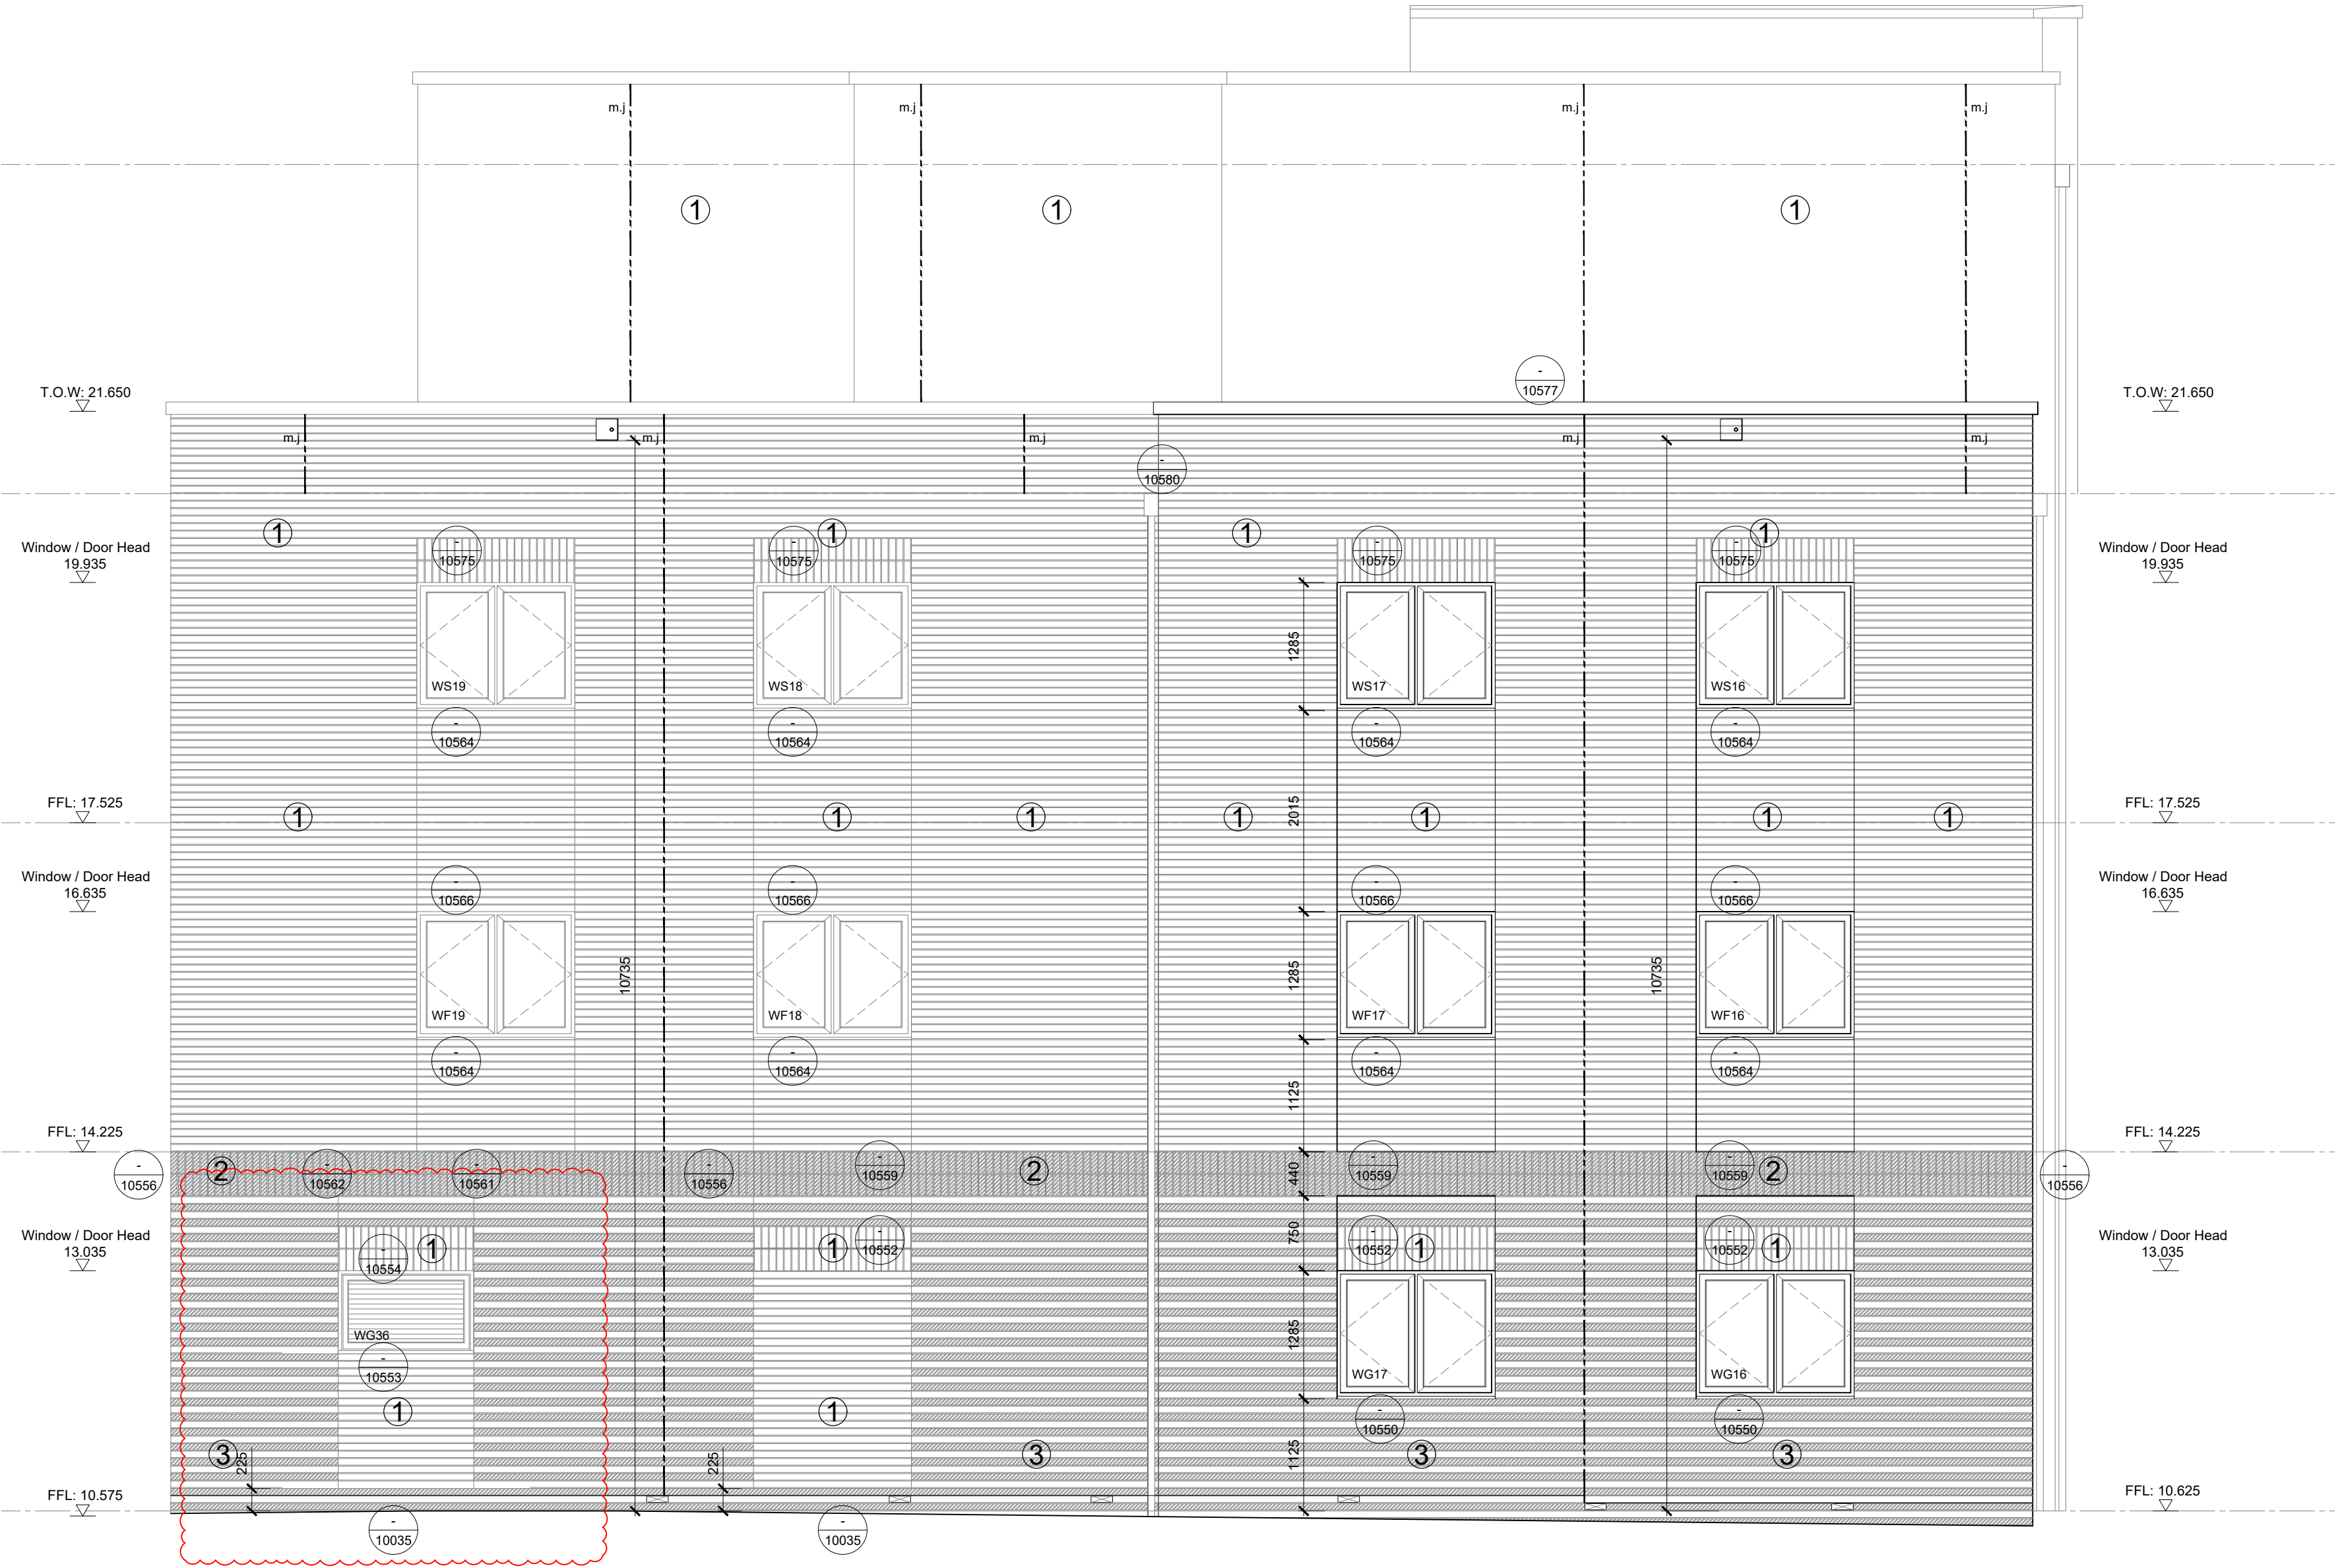
NOTE - Refer to drawings 804 and 805 for details of mortar colour.

Refer to Materials Schedule for specified items

KEY TO SYMBOLS ELEVATION

Movement Joint positions are shown indicatively. Structural engineer to confirm locations

ED01

External door referenceWG01Windows marked thus to be egress windowsSafety Glassdrawing detail

KEY PLAN

Proposed Residential Development, Milton Place, Gravesend.

