




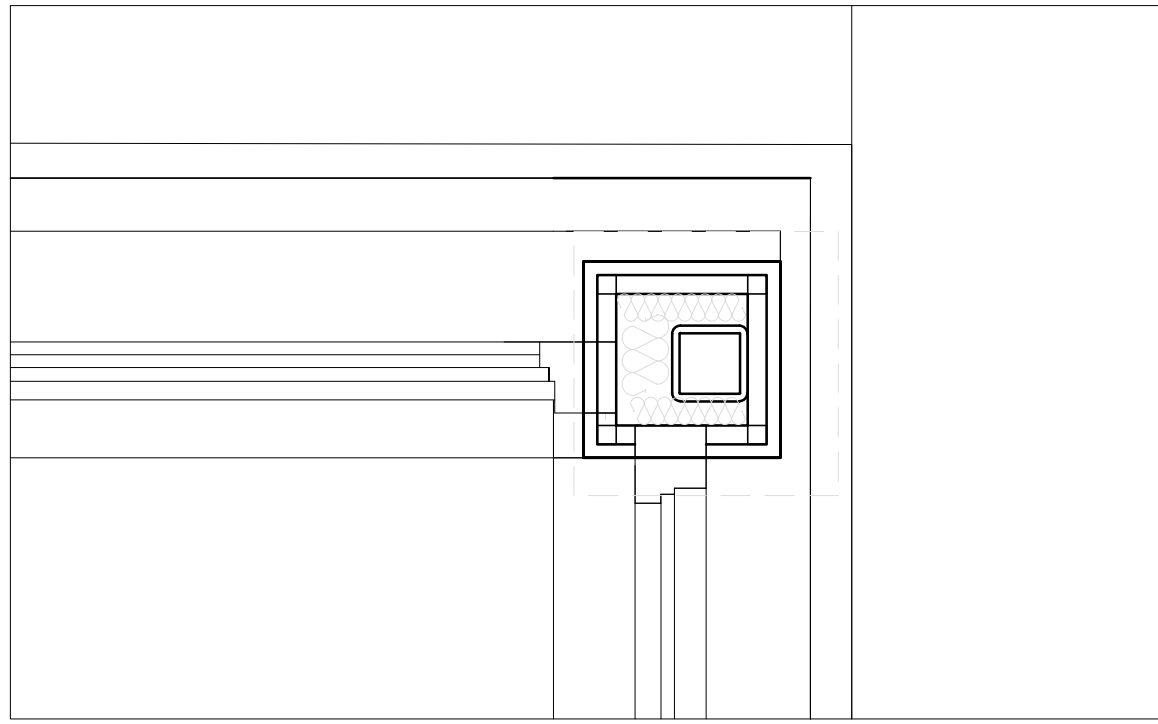


DETAIL 1

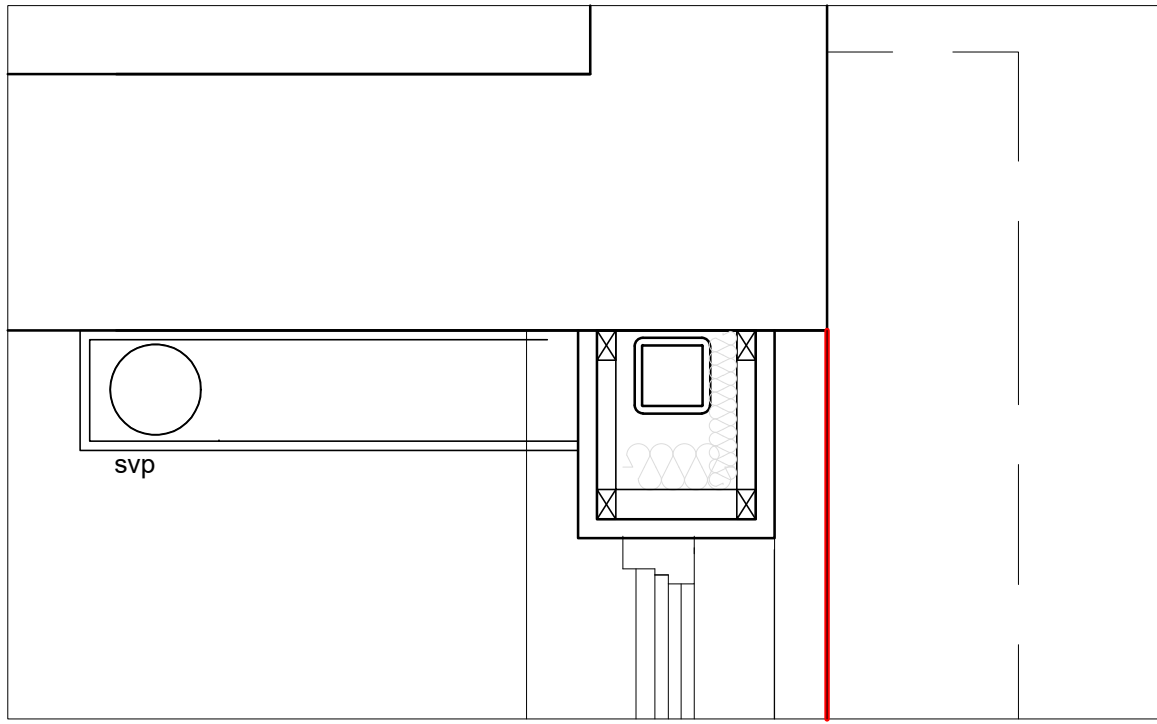


DETAIL 2

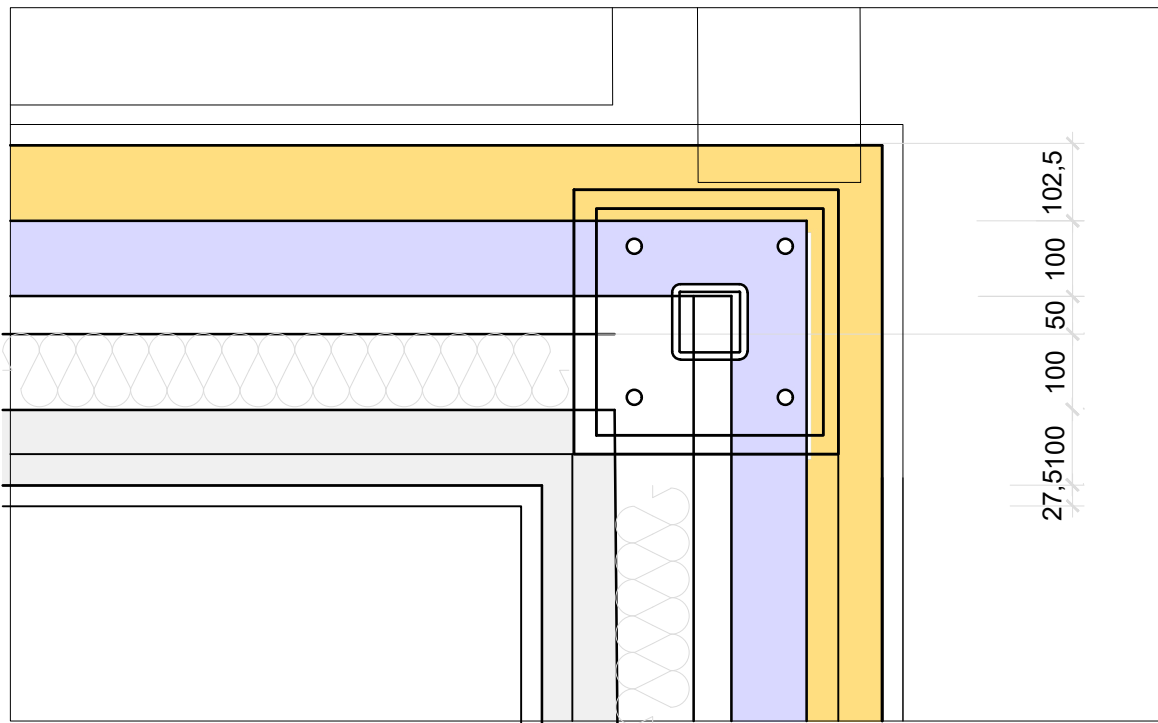


DETAIL 3

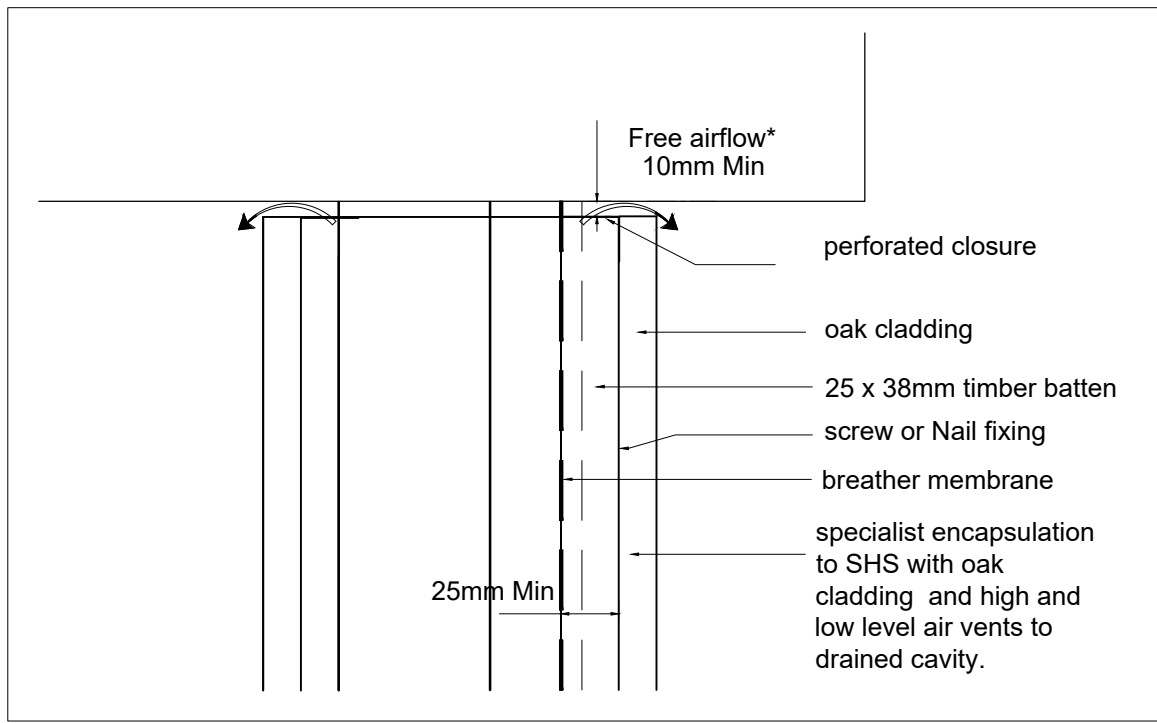


DETAIL 4 cavity vent to head and base of oak post

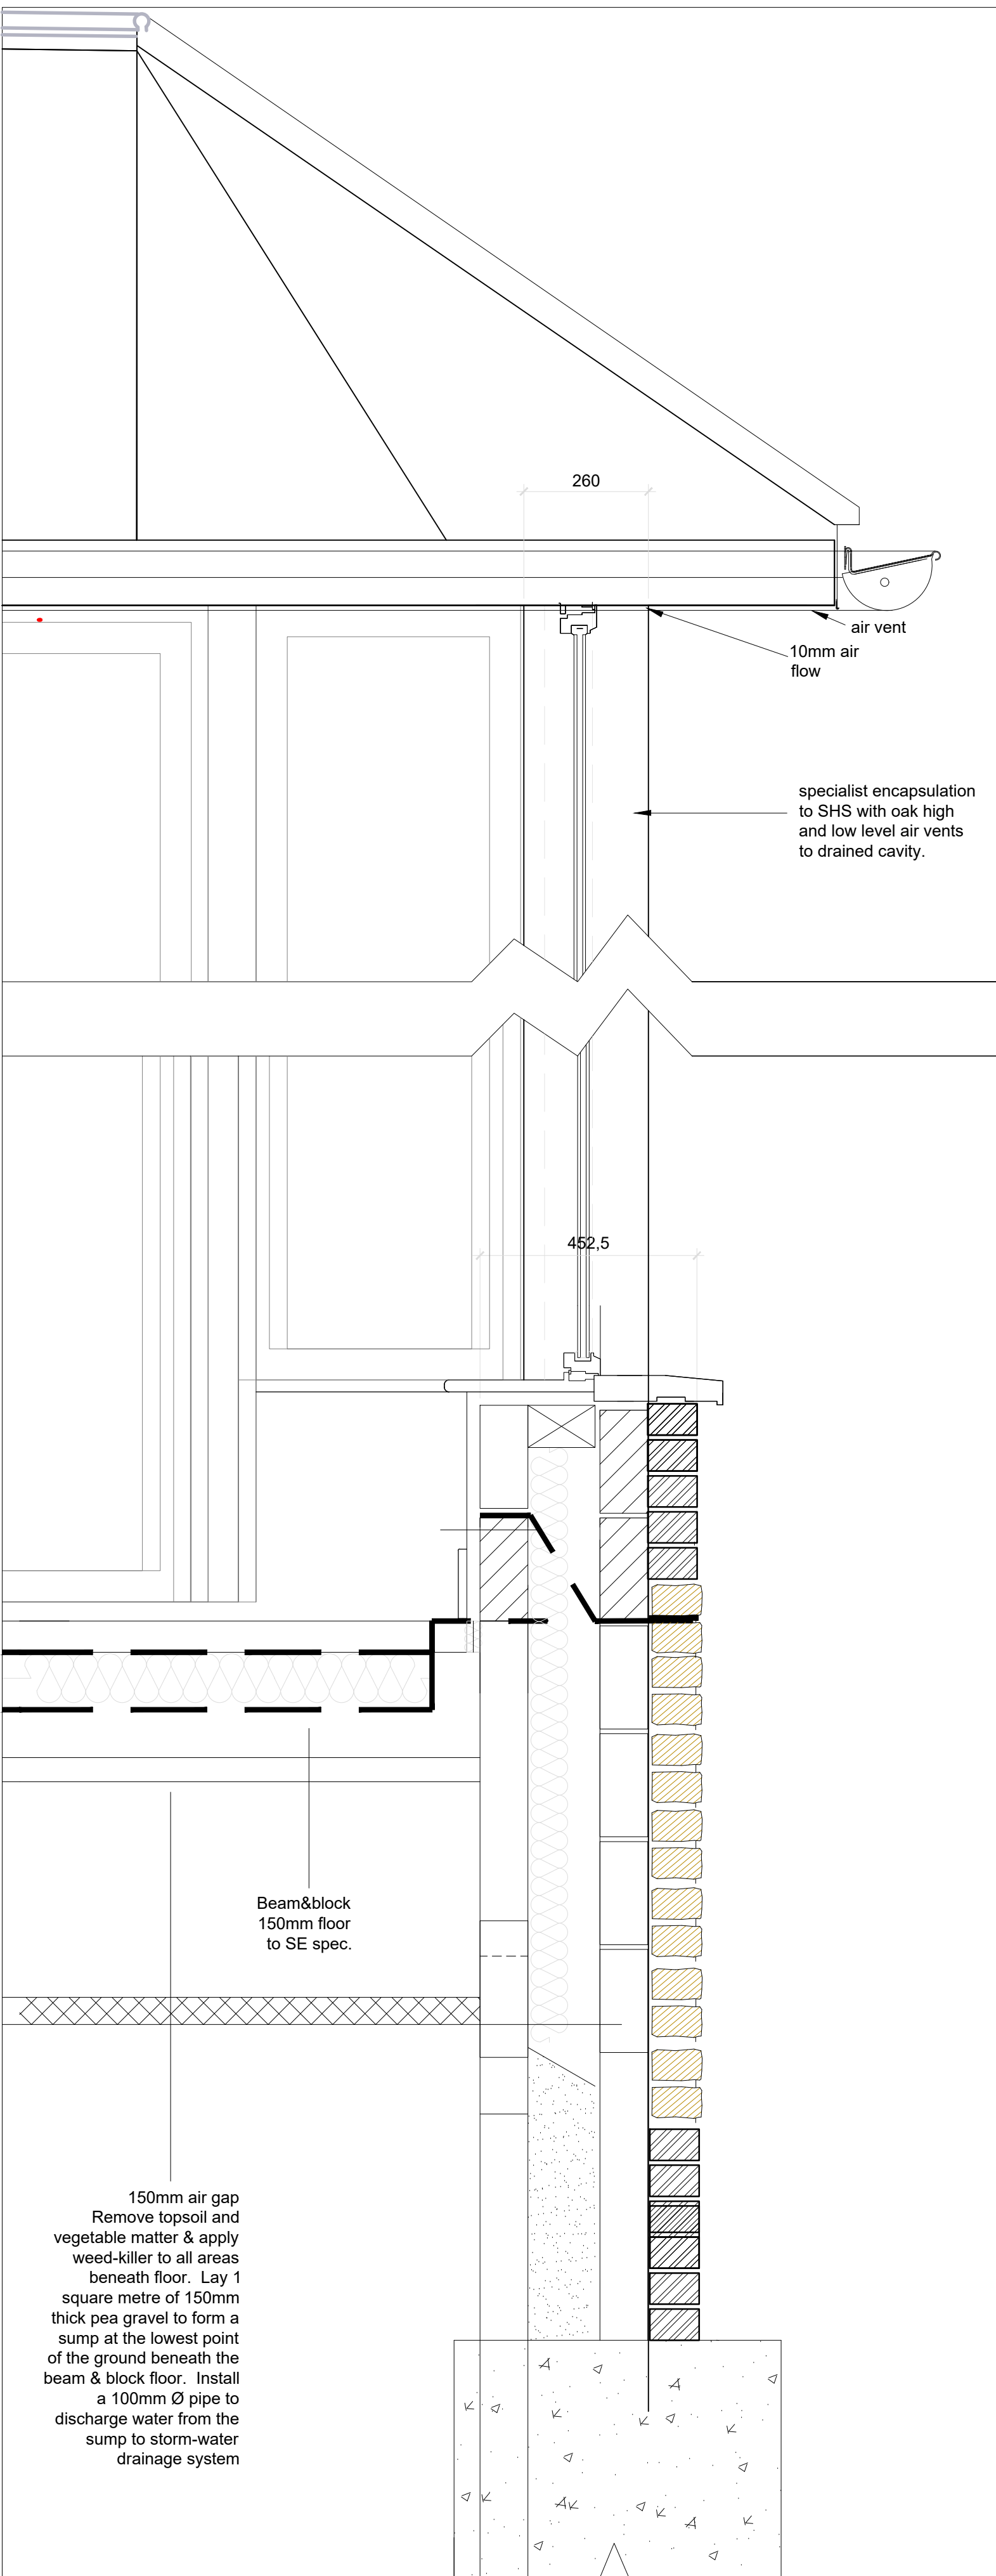

PART SECTION D - D

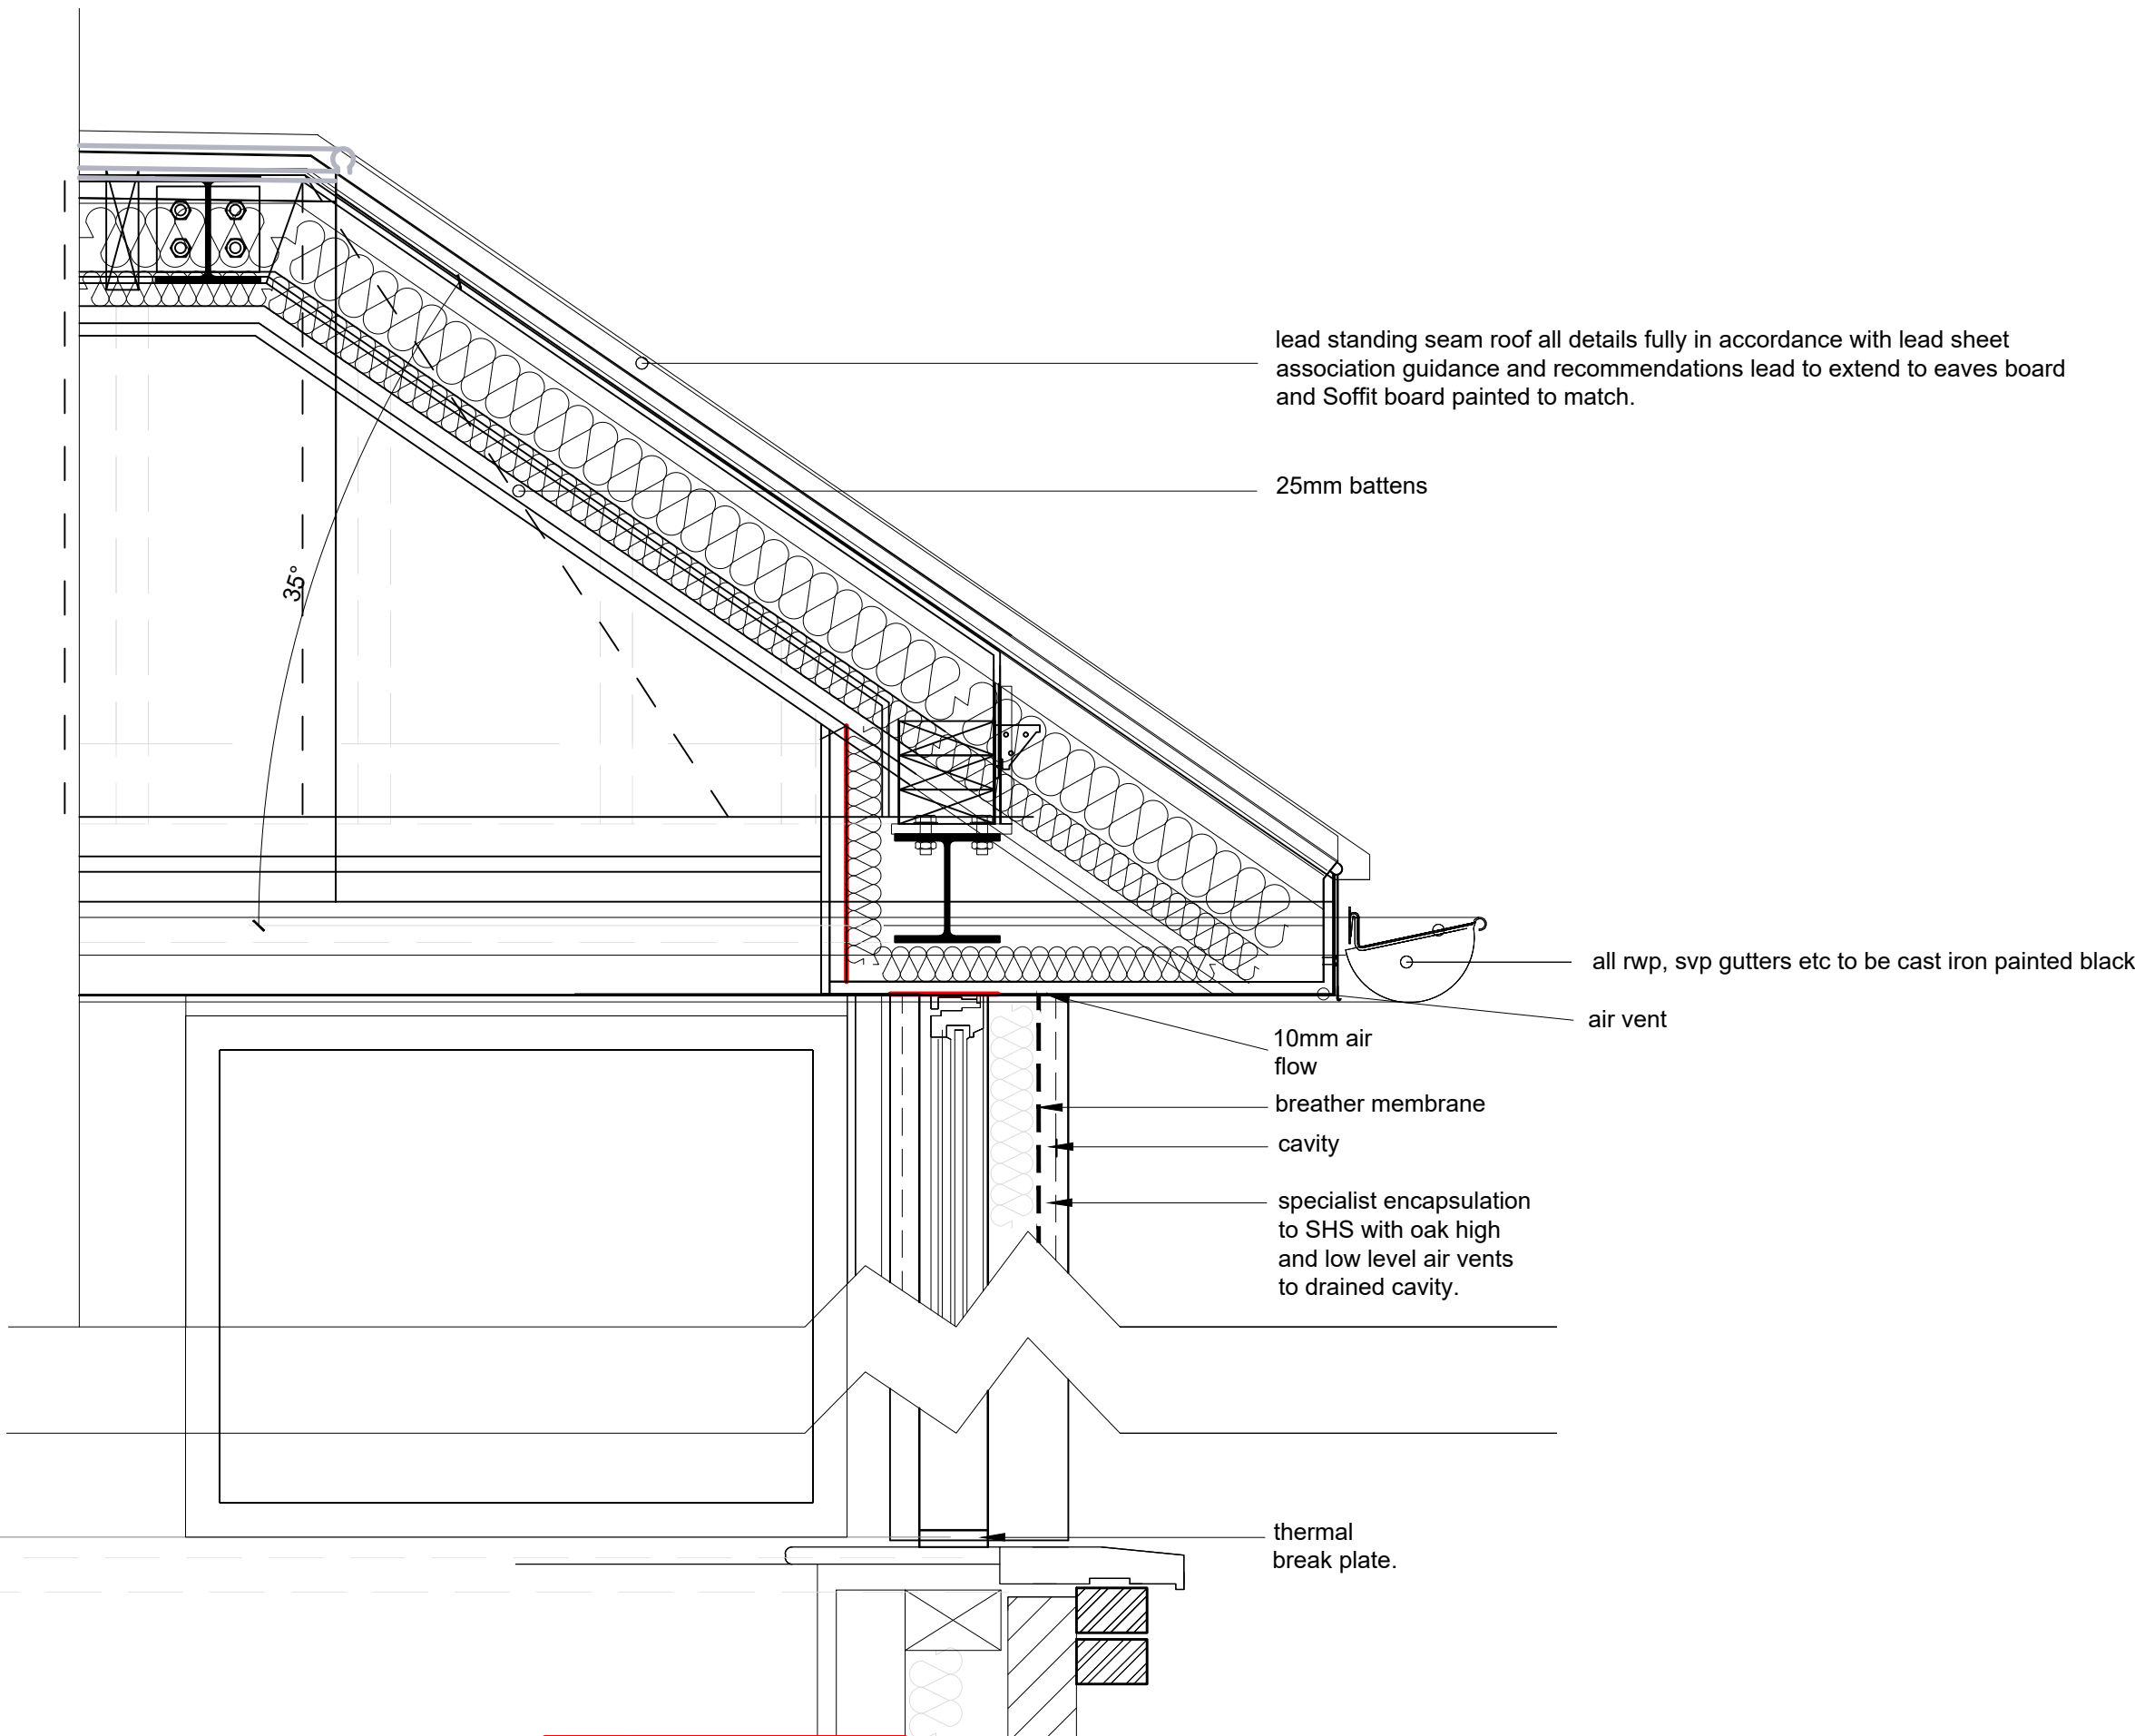

SECTION THROUGH ROOF INTERFACE

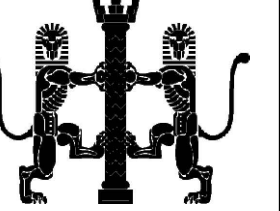

NOTES
Do not scale
Verify all dimensions on site before commencing any work or preparing any shop drawings
All building materials, components and workmanship to comply with the appropriate Public Health Acts, Building Regulations, British & European Standards and Codes of Practice and to the appropriate manufacturers recommendations.
For all specialist work see relevant drawings
All schemes to be set out completely including buildings, roads, drainage and levels prior to the commencement of works
Sites to be checked against Land Registry plans and any necessary Easements to be established
Any discrepancies, errors or omissions to be reported to the architect for further instructions before commencement of works

K		
J		
H		
G		
F		
E		
D		
C 06/05/25	Eaves reduced	LDM
B 25/02/25	Column encapsulation detail	LDM
A 14/01/25	Details revise to structural info	LDM
Date	Revisions	By

DAC

Architects

21 Stone Street, Gravesend, Kent, DA11 0NP
Tel: 01474 566996 Fax: 01474 320374
Design@DACarchitects.co.uk

Project Title
**ST KATHERINES
FORGE LANE
SHORNE
DA12 3DP**

Client
Mr and Mrs Garner

Drawing Title
**DETAILS 1:10
AS PROPOSED**

Scale 1:10	Date 12/11/24	Drawn By LDM
Project No. 5424	Dwg. No. WD-12	Rev. C