




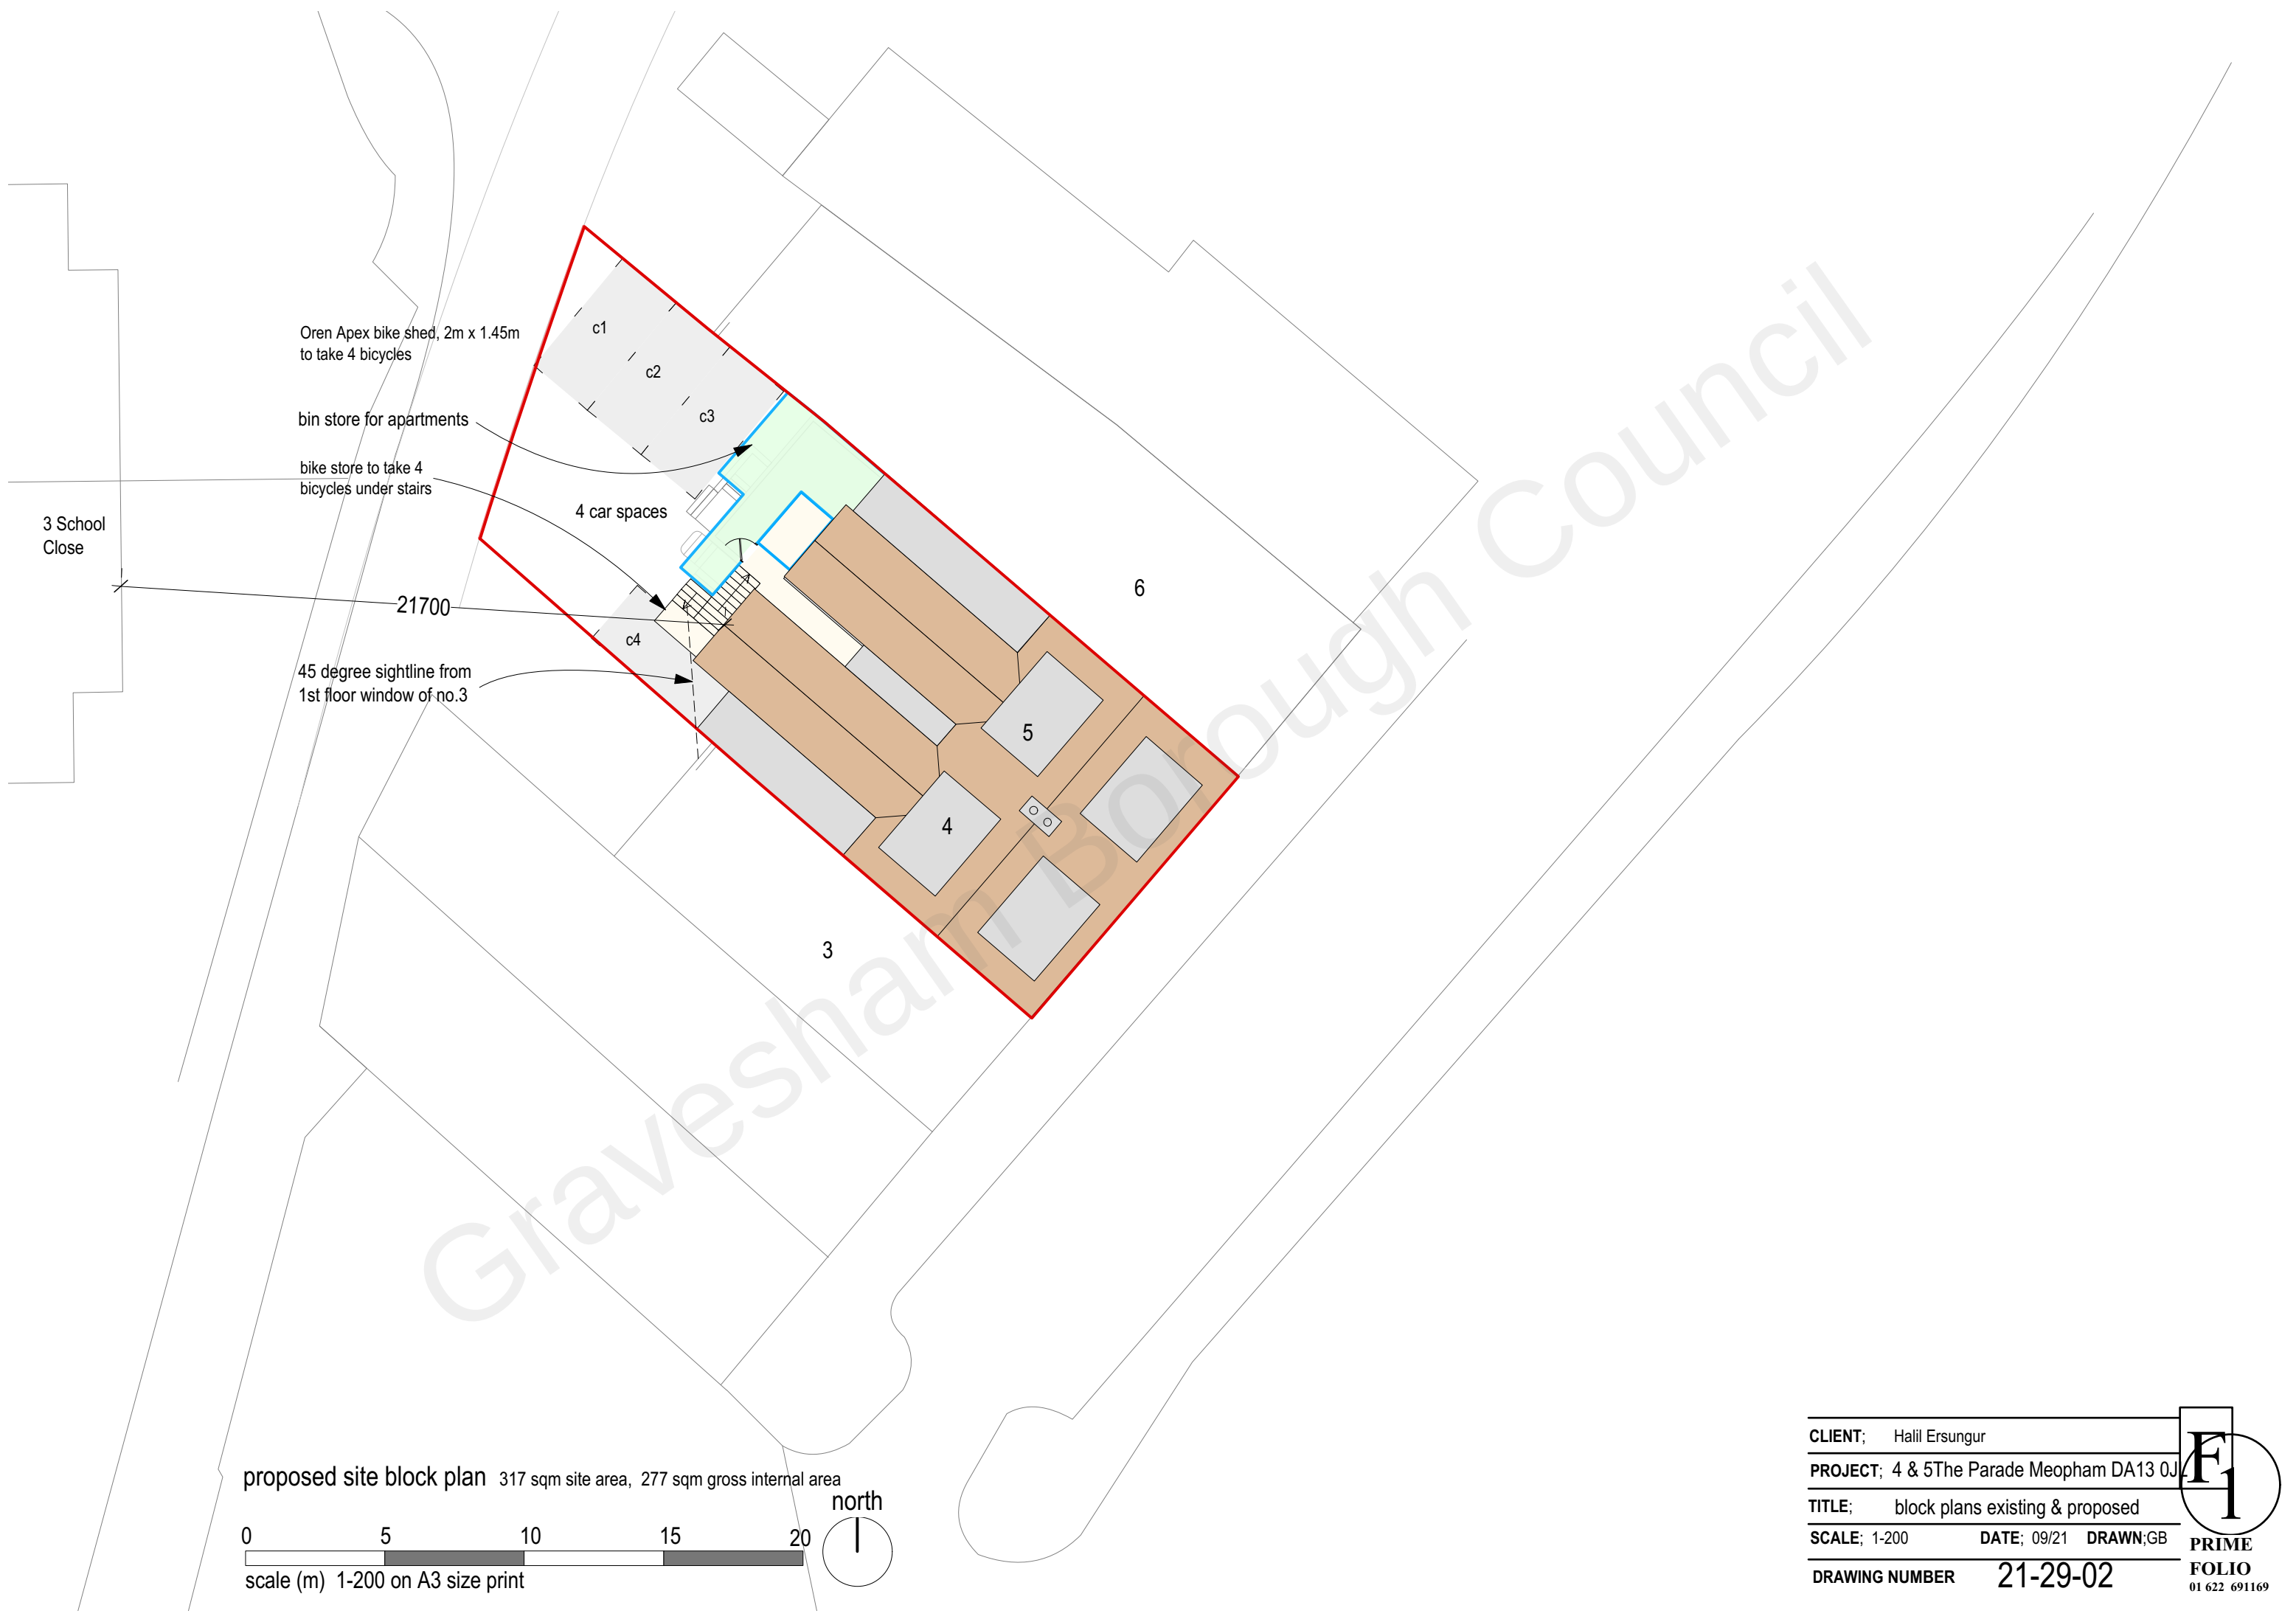

proposed site block plan 317 sqm site area, 277 sqm gross internal area

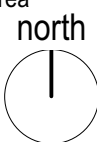

CLIENT; Halil Ersungur	
PROJECT; 4 & 5The Parade Meopham DA13 0JL	
TITLE; block plans existing & proposed	
SCALE; 1-200	DATE; 09/21 DRAWN;GB
DRAWING NUMBER	21-29-02

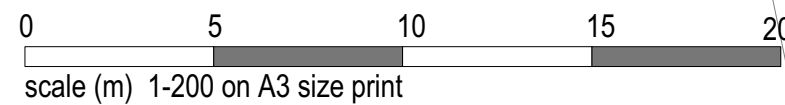