


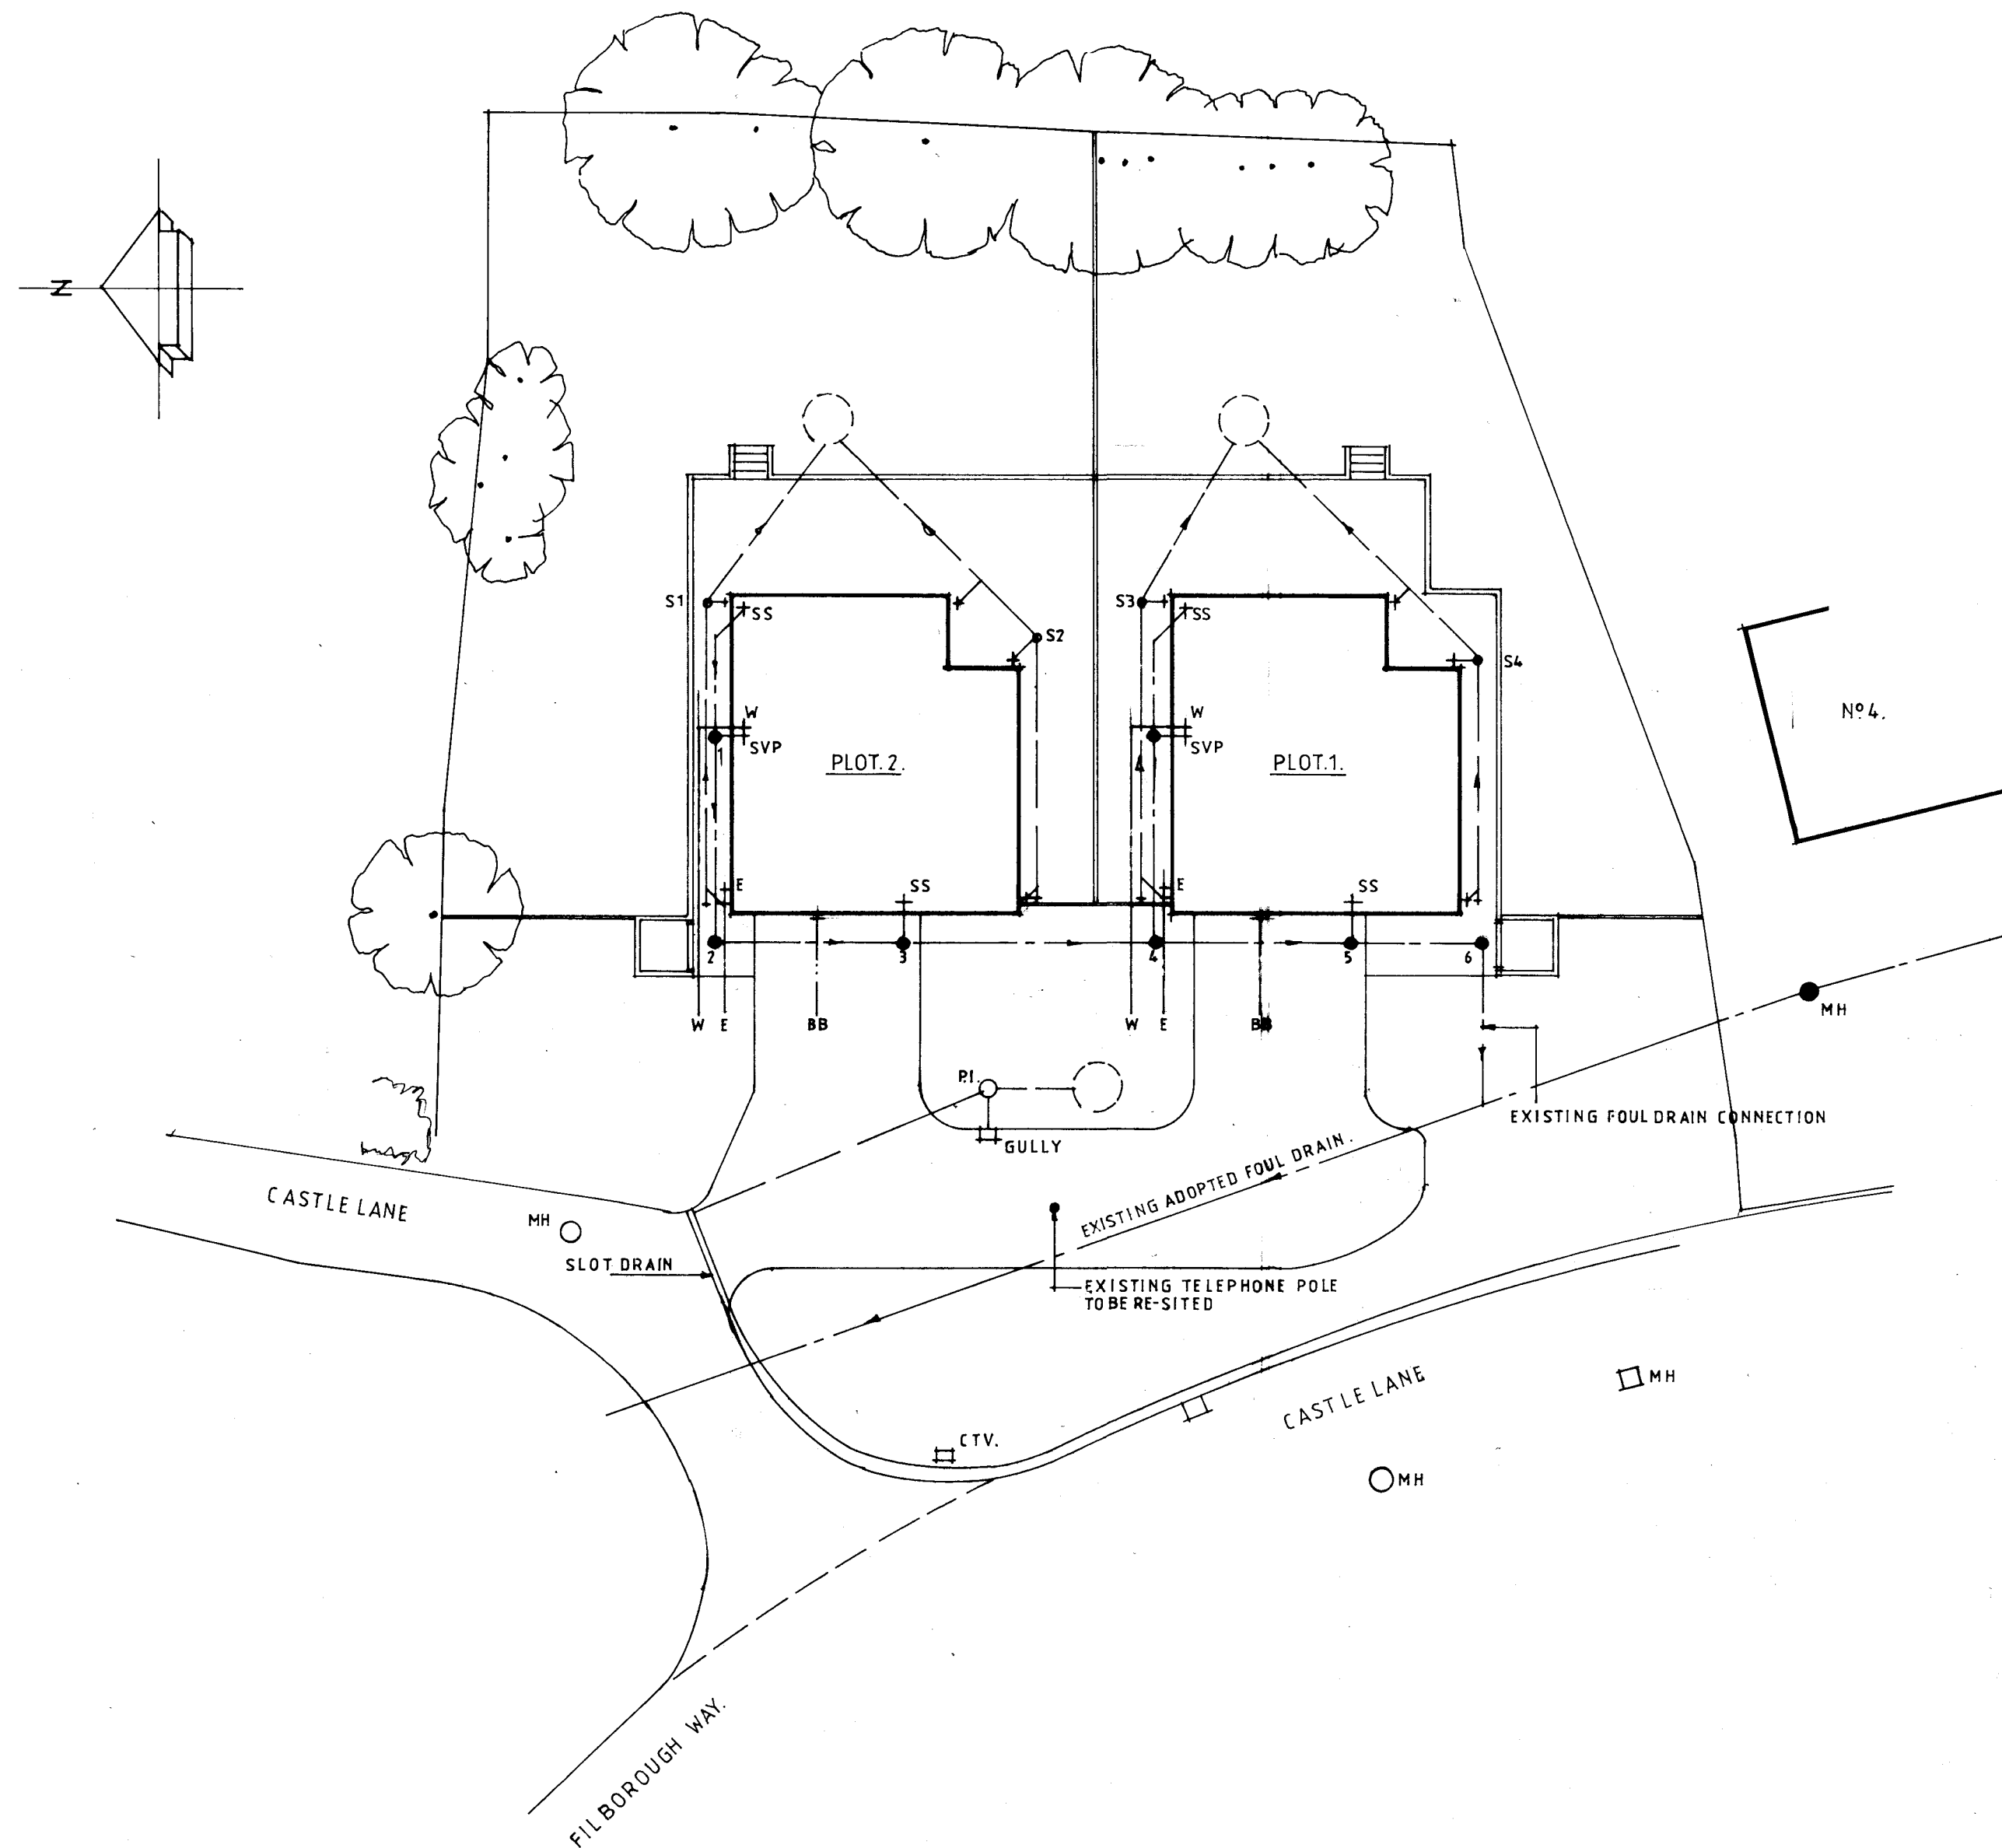

1 2 4 6 8 10 12 14 16
SCALE BAR: 1:200 METRES.

Client. MR. J. MASTERS.		
Job. PROPOSED DWELLINGS SCOUT HQ CASTLE LANE GRAVESEND		
Drawing. DRAINAGE SERVICES PLAN.		
Date JULY. 23	Scale 1:200	Drawn by ASB
Job no. 23/15	Drawing no. P.03.	Revision no.