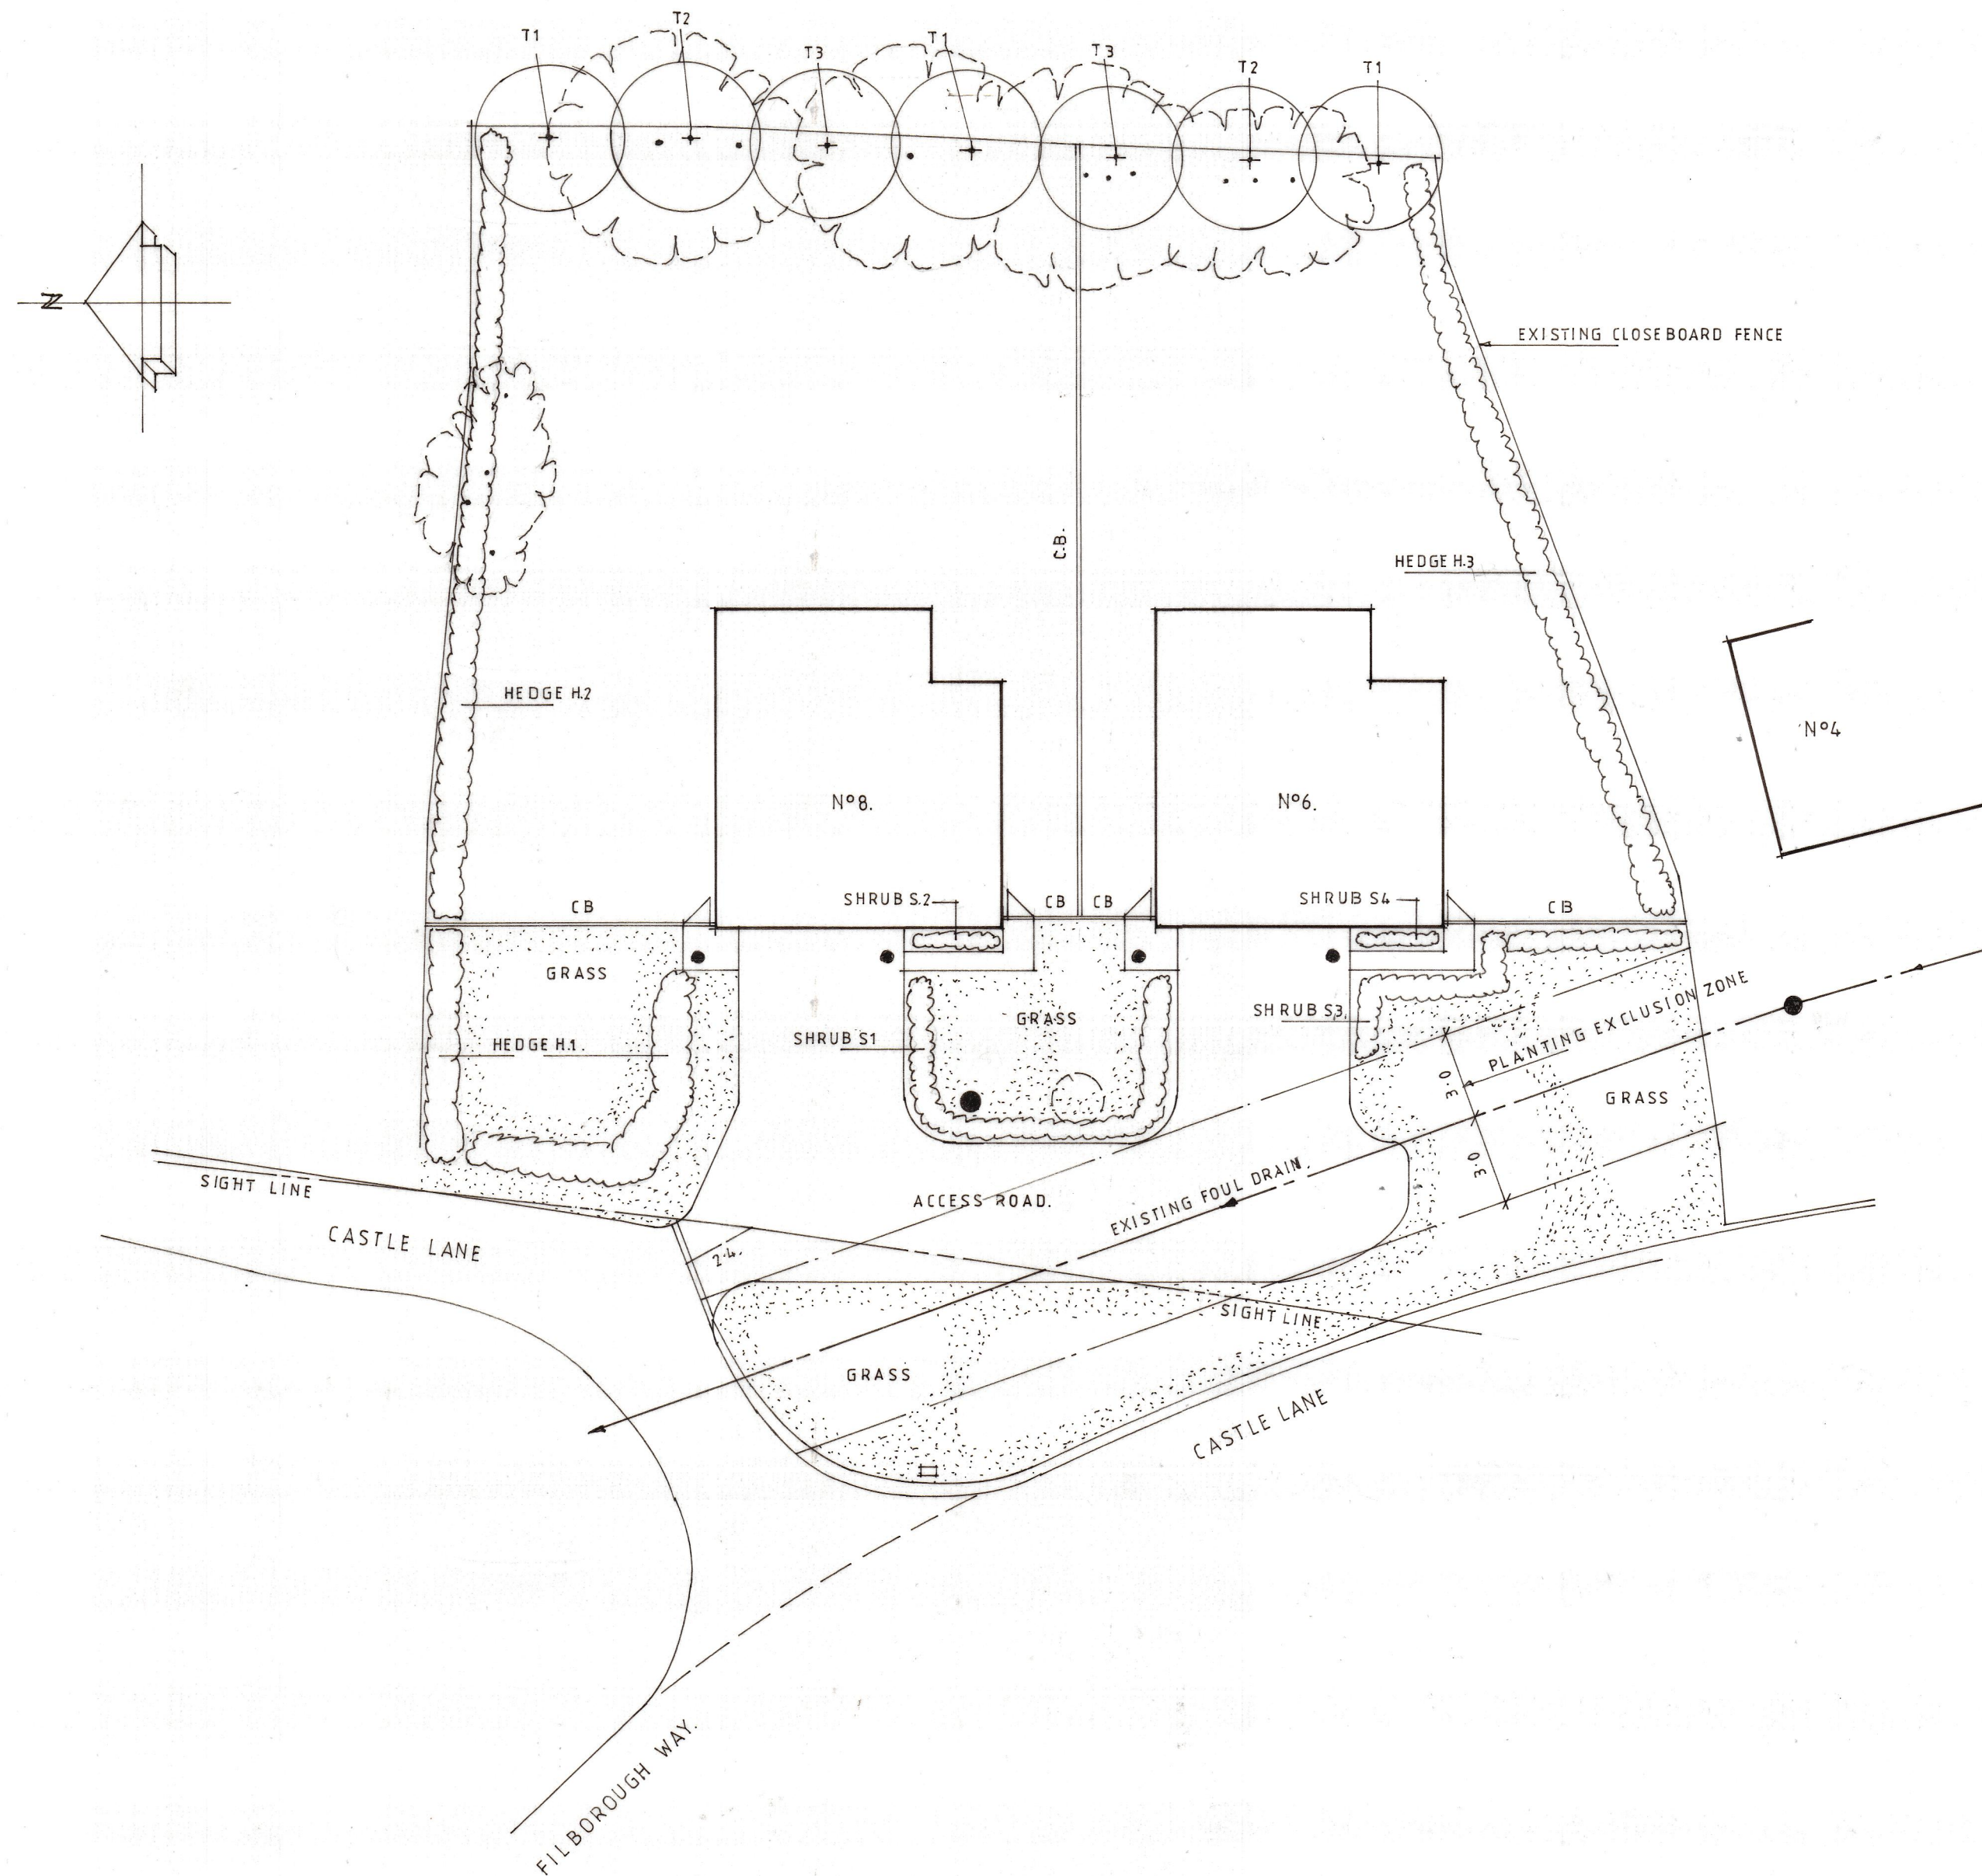


Client. MR. J. MASTERS		
Job. PROPOSED DWELLINGS CHALK SCOUT HQ CASTLE LANE GRAVESEND		
Drawing. HARD & SOFT LANDSCAPING.		
Date JULY 23	Scale 1:200	Drawn by ASB
Job no. 23/15	Drawing no. P.04.	Revision no.