
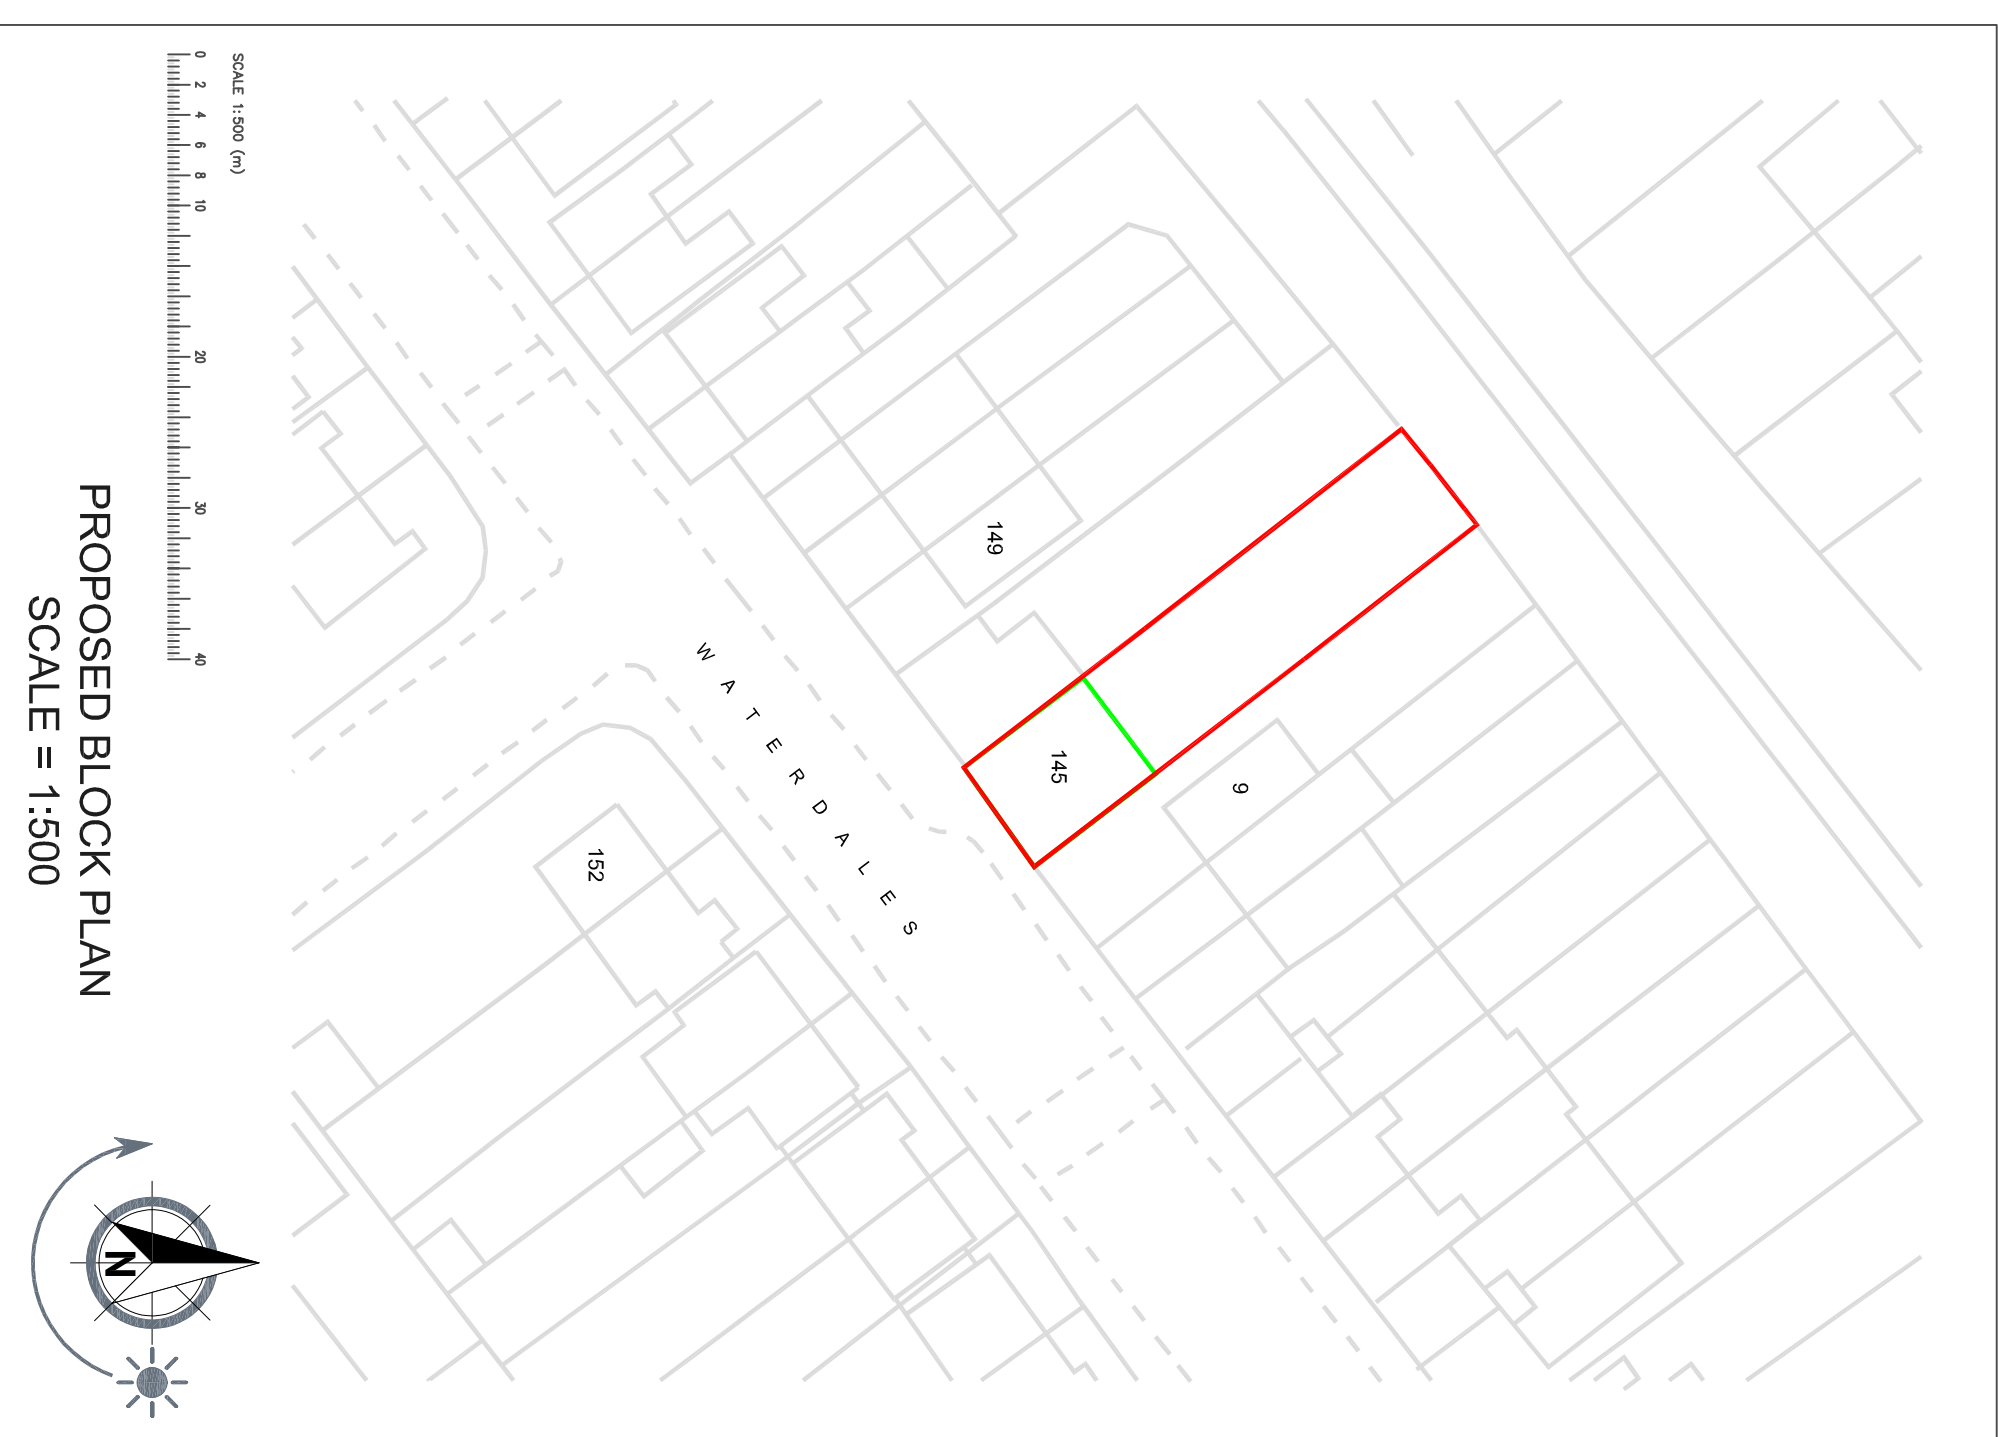
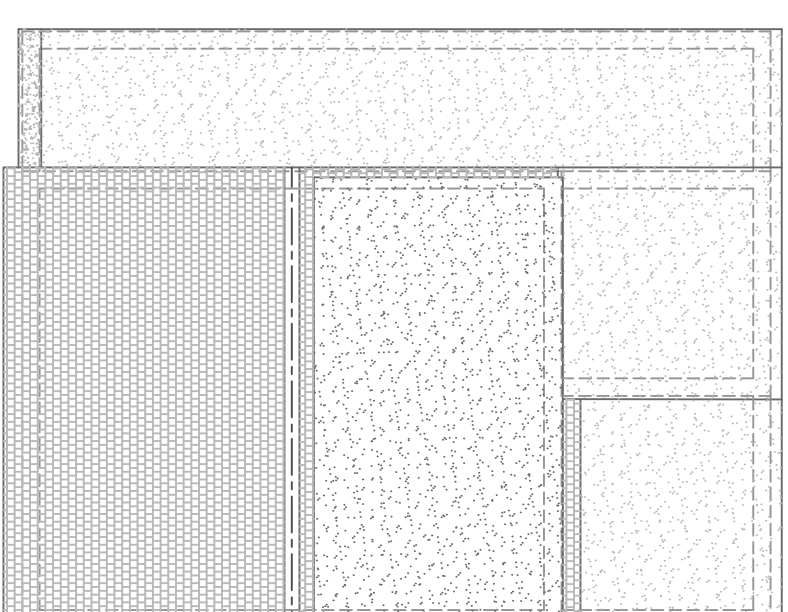
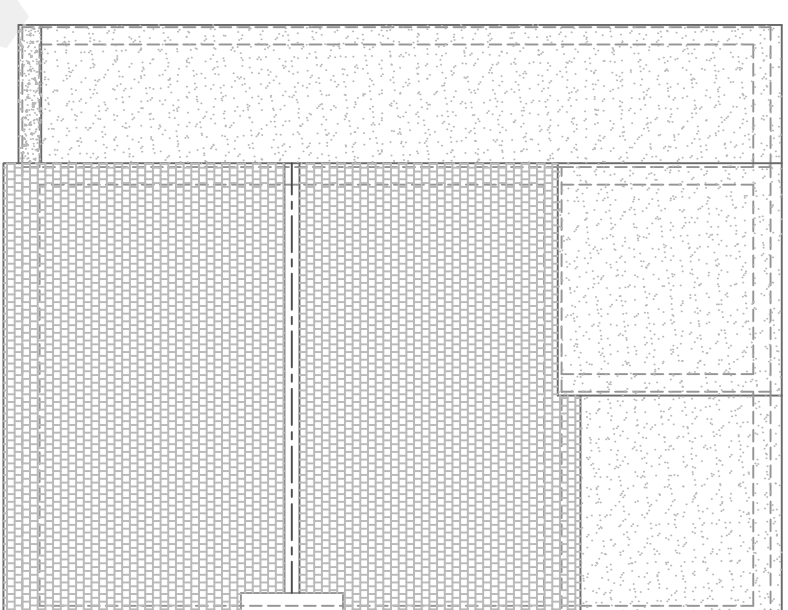
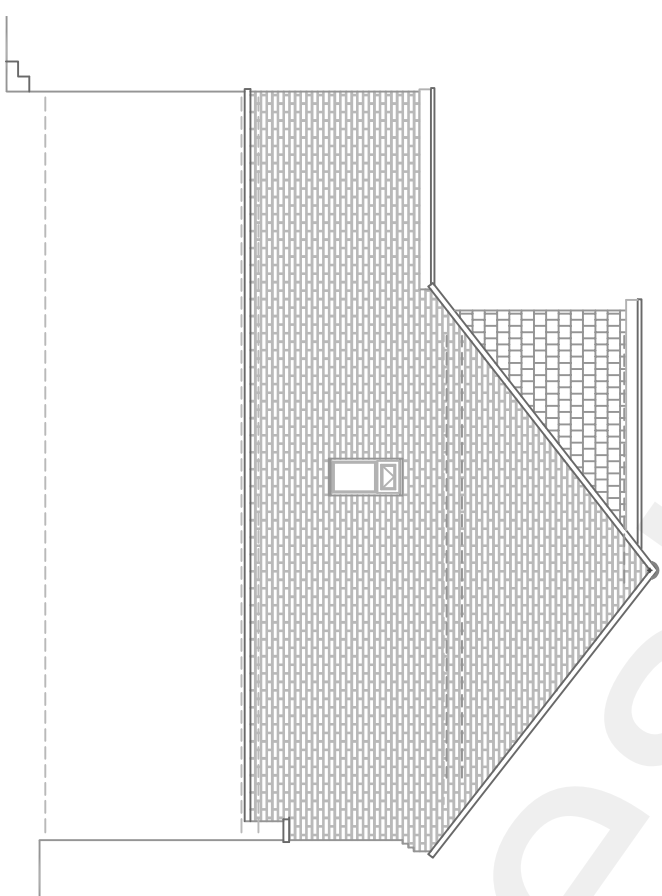
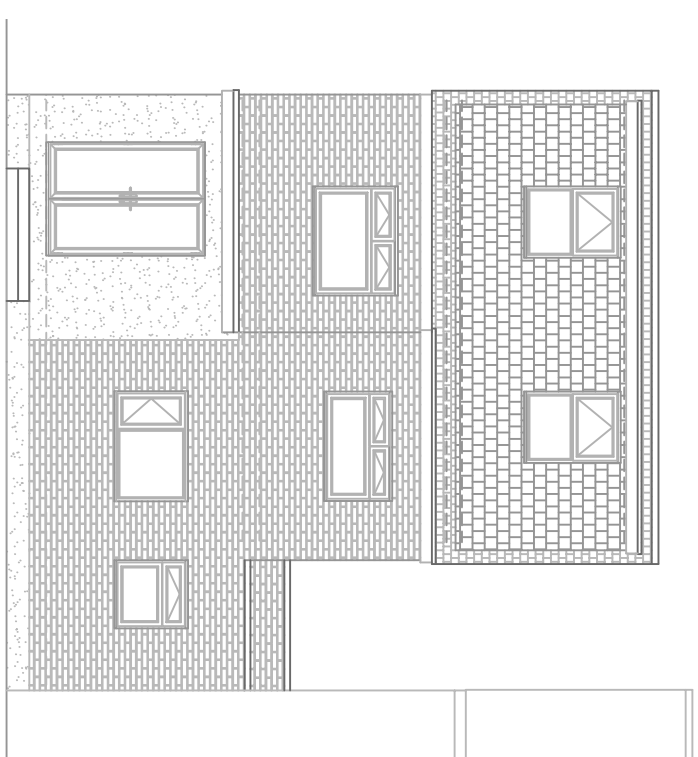
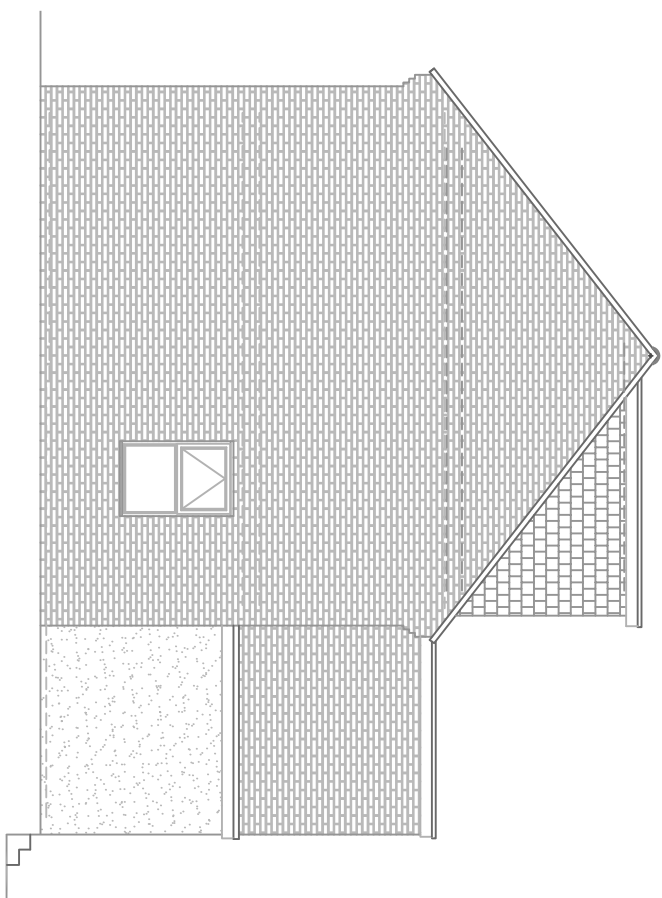
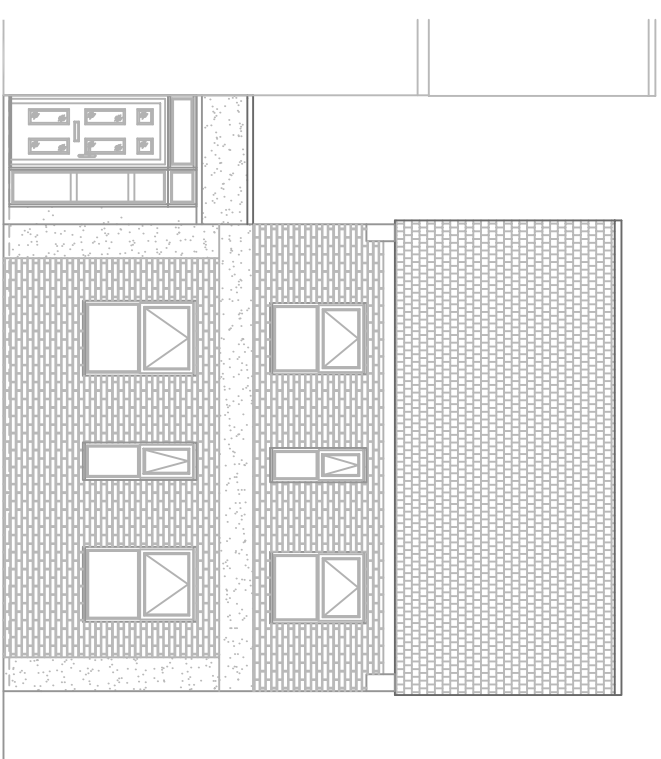
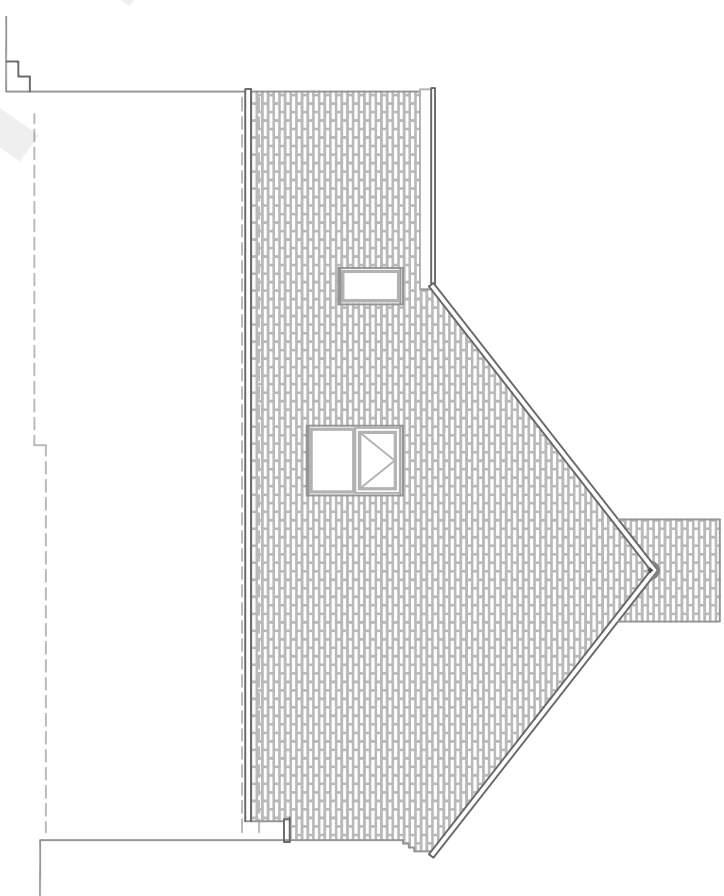
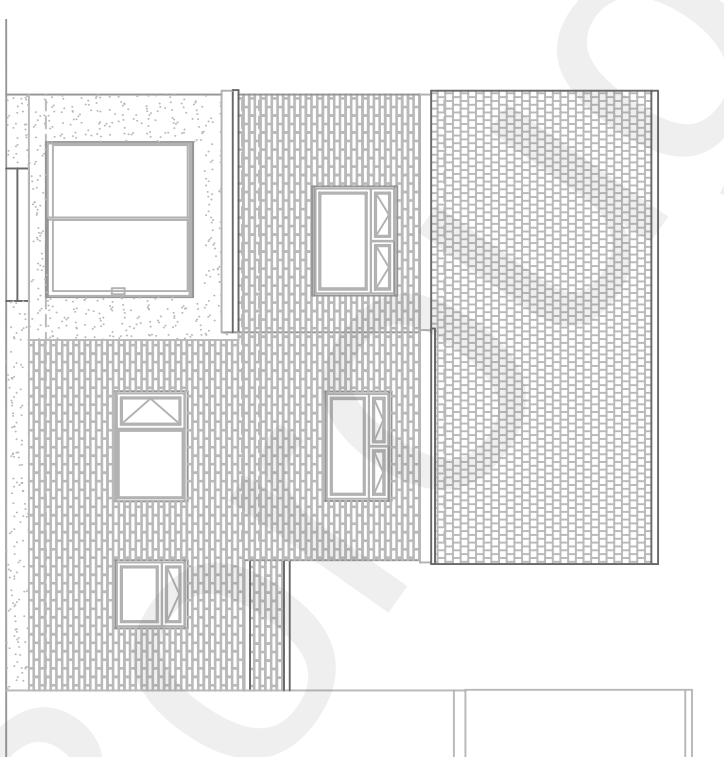
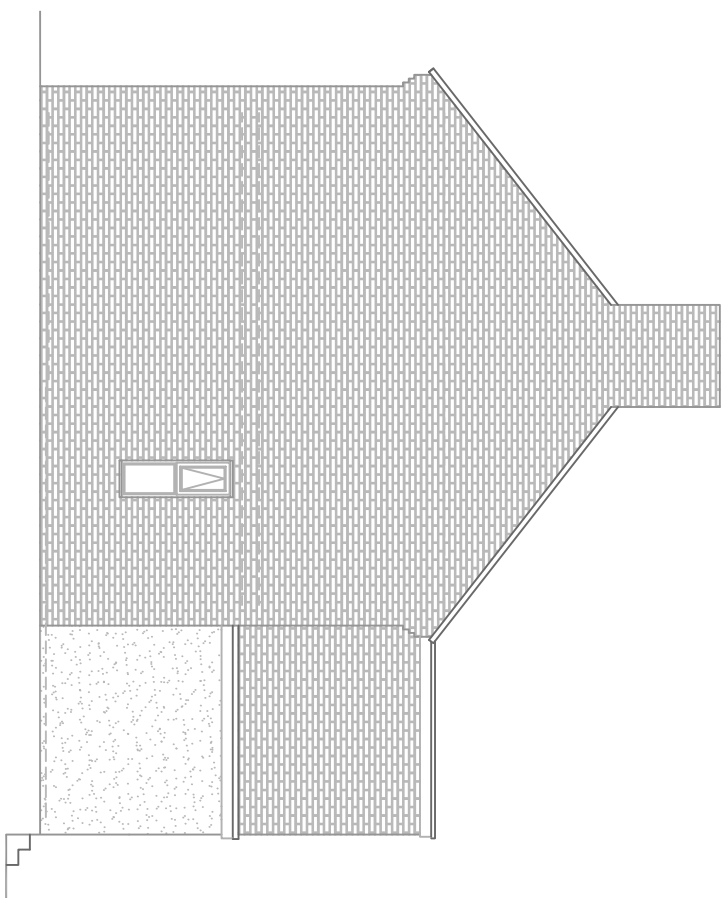
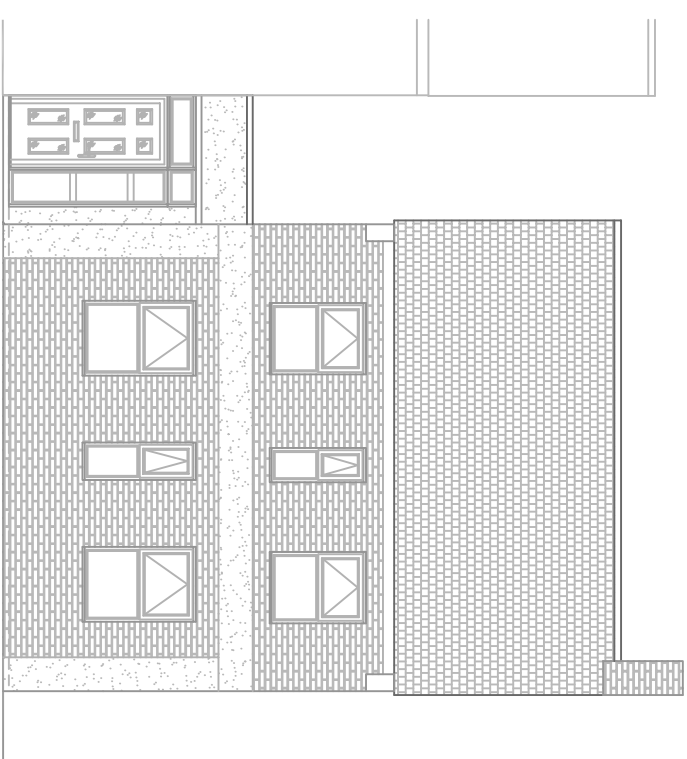
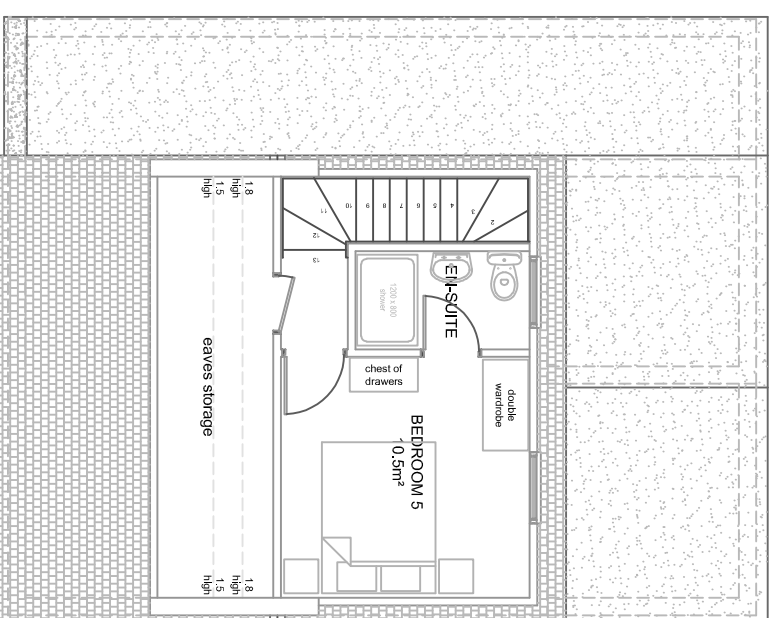
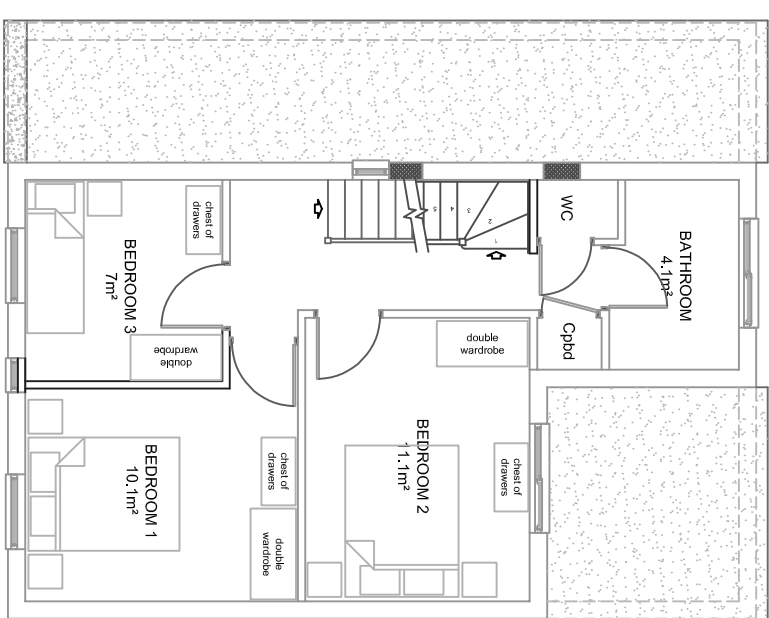
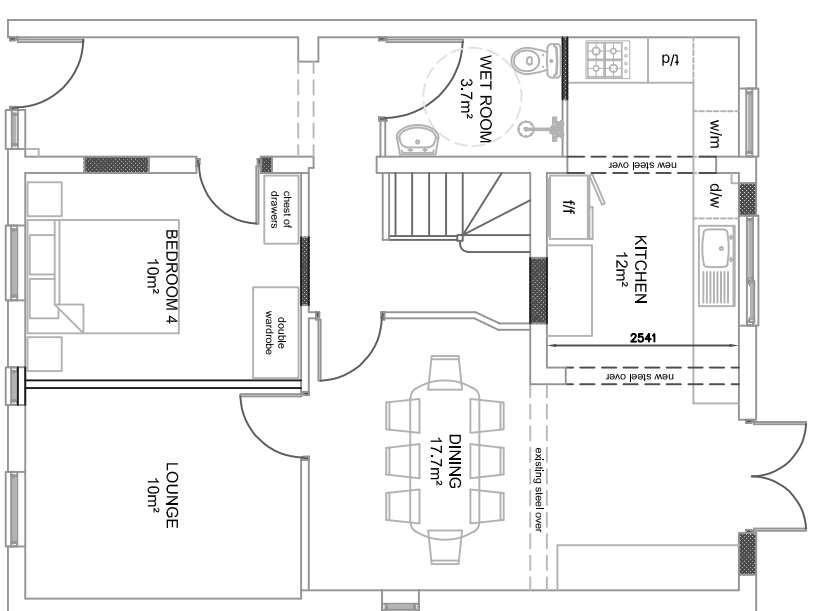
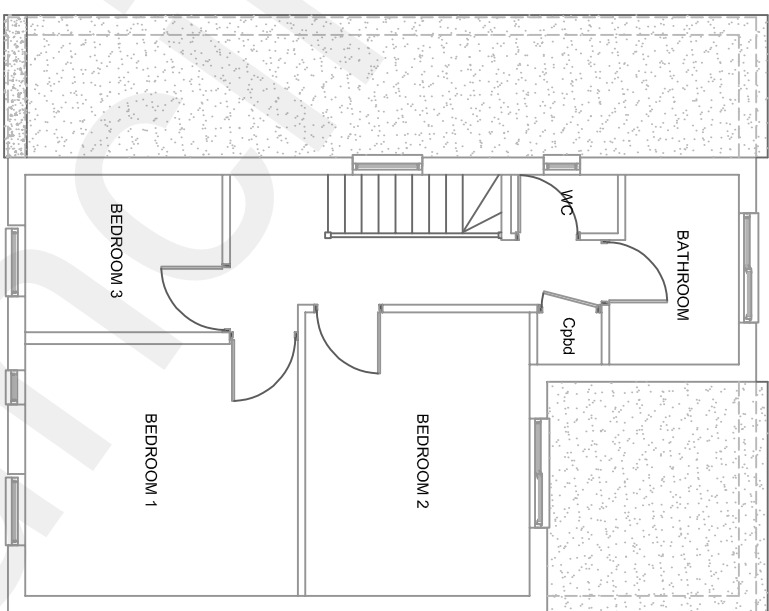


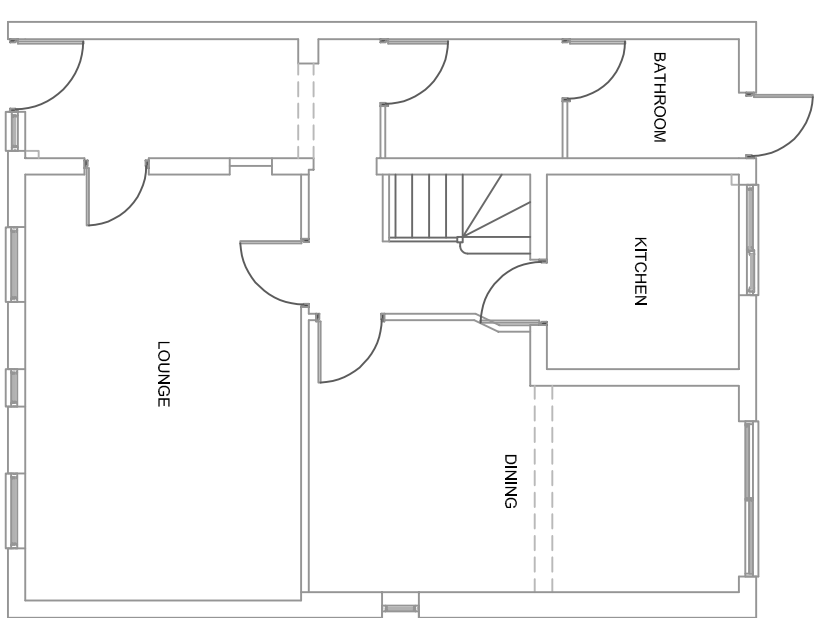

		D
July 2022	ELEVATION TITLE CORRECTED	C
July 2022	CLIENT REVISIONS	B
June 2022	ISSUED FOR DISCUSSION & APPROVAL BY CLIENT	A
DATE	REVISION	REV

THE
Proposed loft conversion and internal alterations at
145 Waterdales
Northfleet
Kent DA11 8HY

 Kendall Drafting Services (ARCHITECTURAL DIVISION) 301 S. 19TH STREET MILWAUKEE, WI 53233-2800 TELEPHONE: (414) 258-2800 FAX: (414) 258-2801		KENDALL DRAFTING SERVICES 301 S. 19TH STREET MILWAUKEE, WI 53233-2800 TEL: (414) 258-2800 FAX: (414) 258-2801	
DRAWN:	JIMKOS	© Copyright notice is omitted by Kendall Drafting Services, Inc. All drawings are created or reproduced in whole or in part without the written permission of Kendall Drafting Services, Inc.	
CHECKED:	J		
SHEET SIZE:	A1		
SCALE:	1:100 AS A1		
DATE:	June 2002		
DRAWING NO. 7456-P-01		Sheet 1 of 1 Issues	