




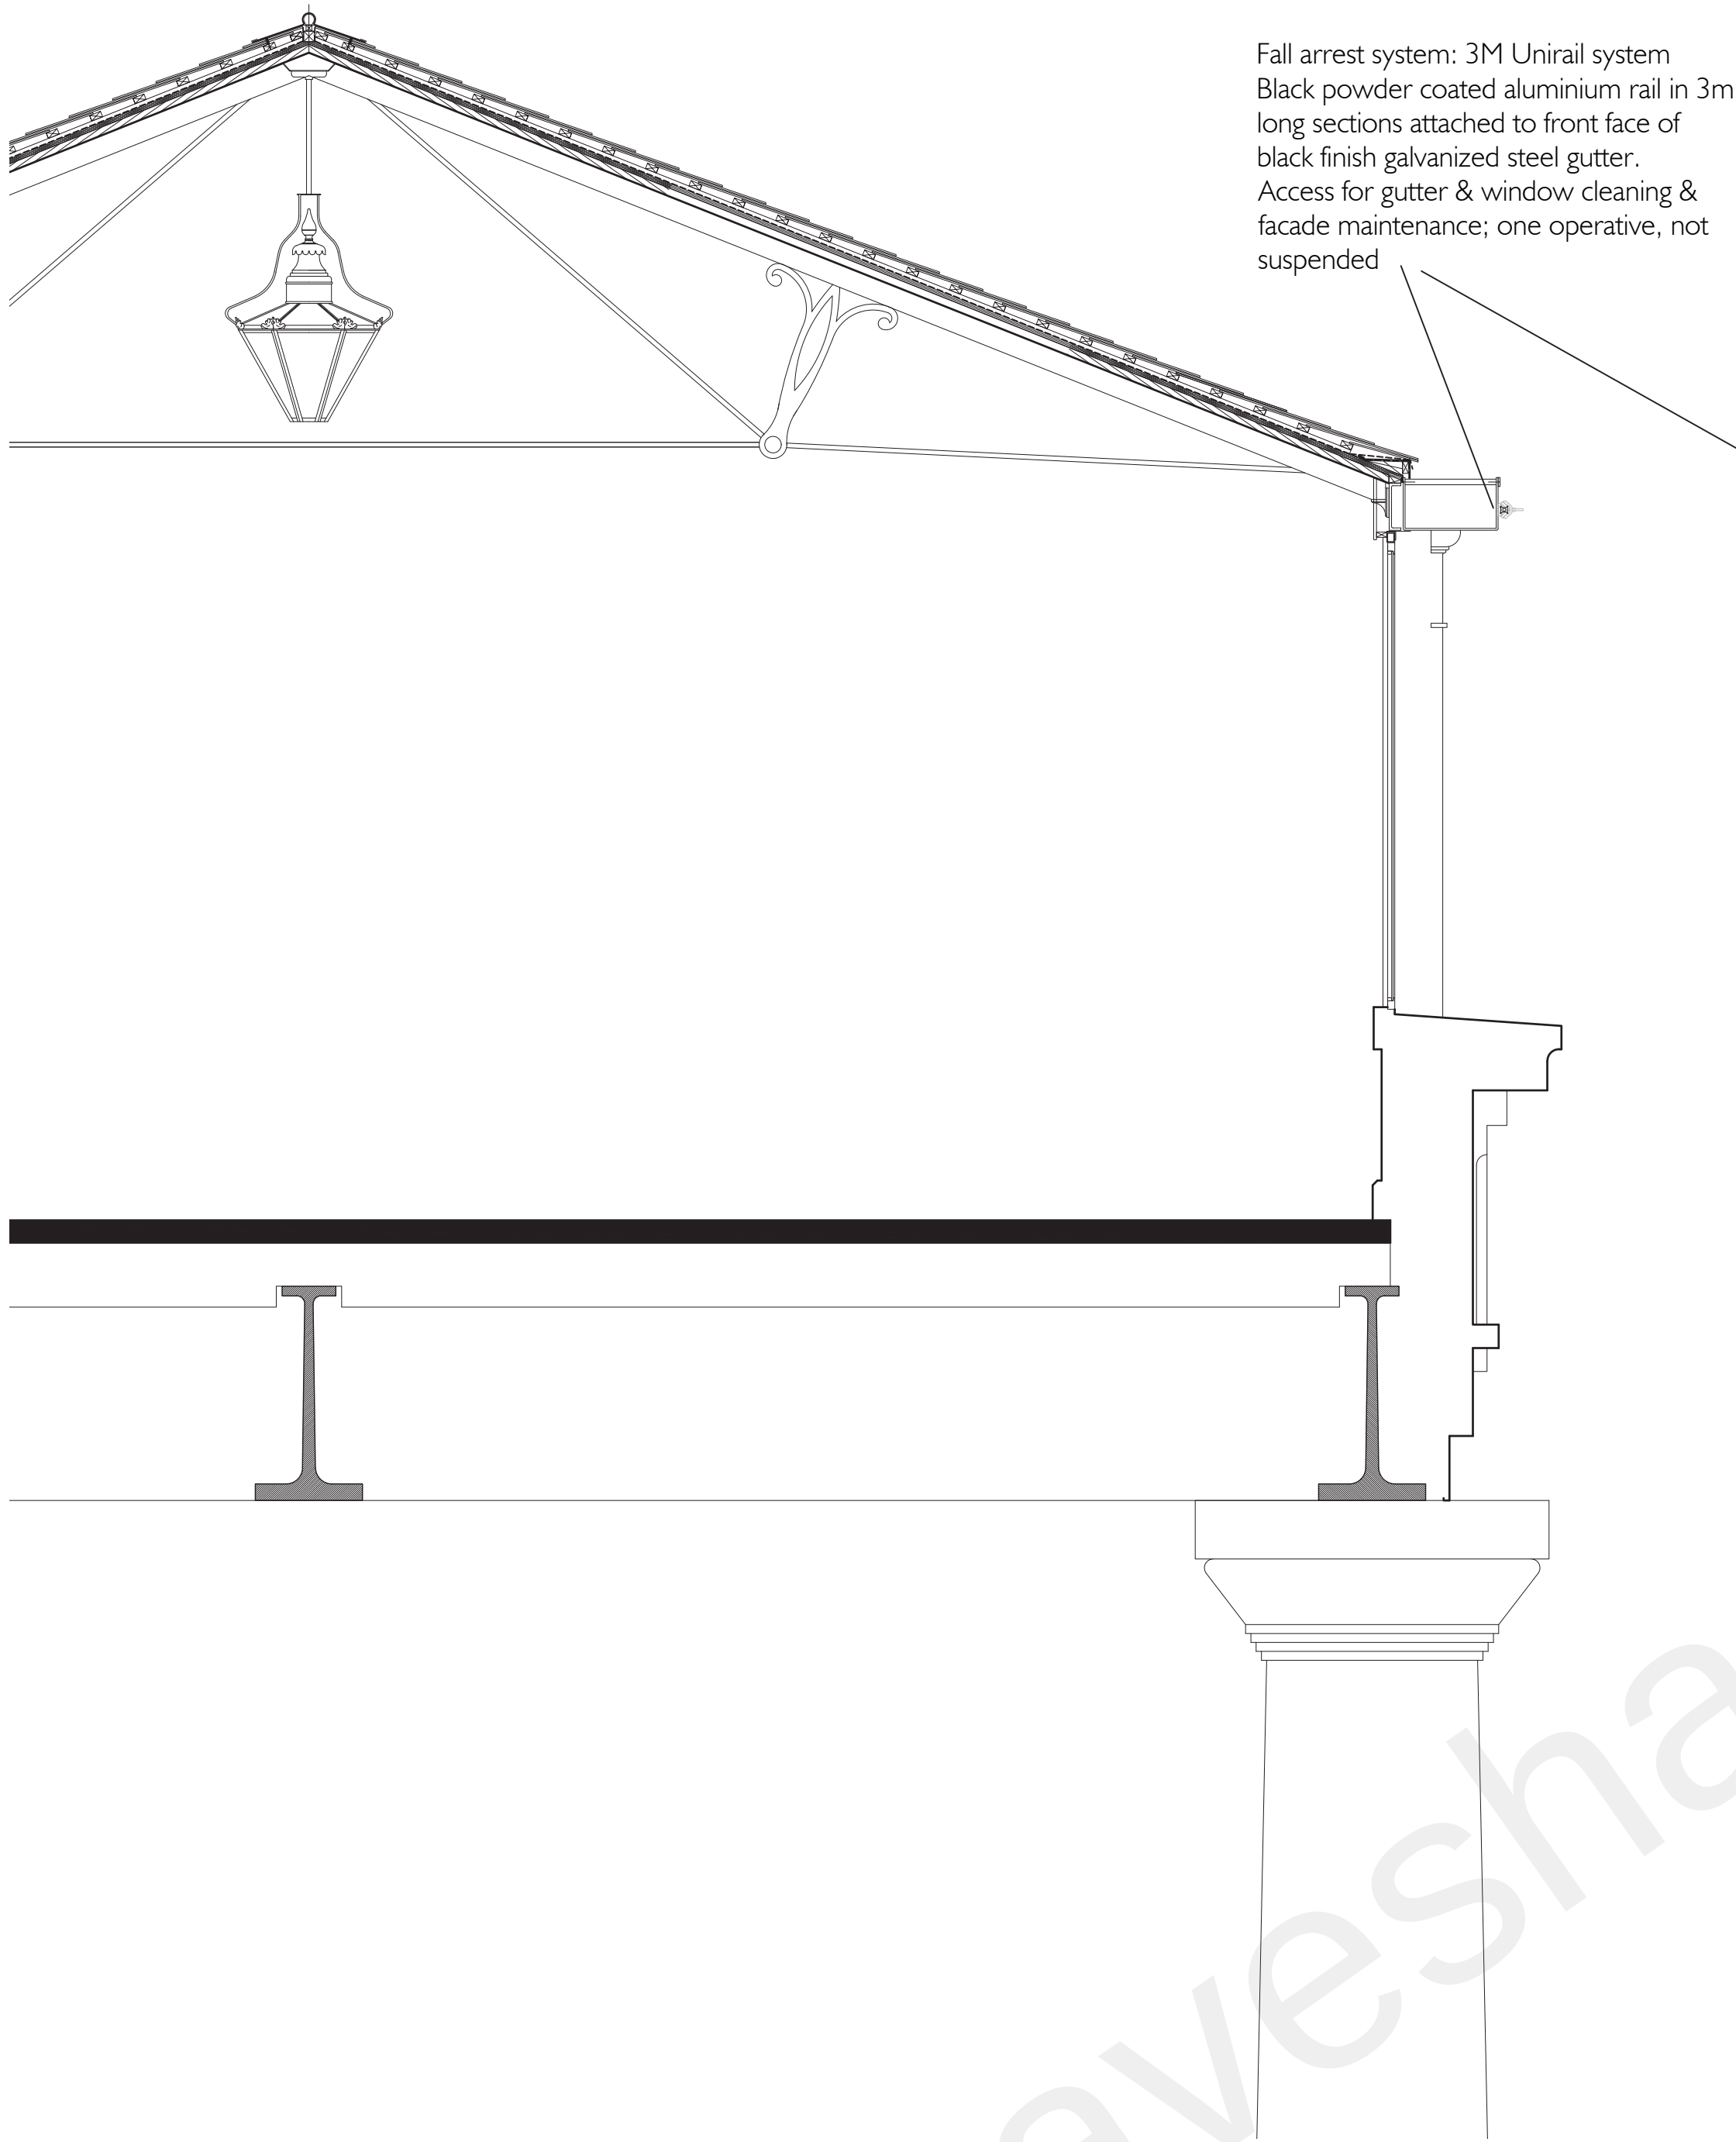

A PIER SECTION - PROMENADE LEVEL
- SHOWING FALL ARREST SYSTEM

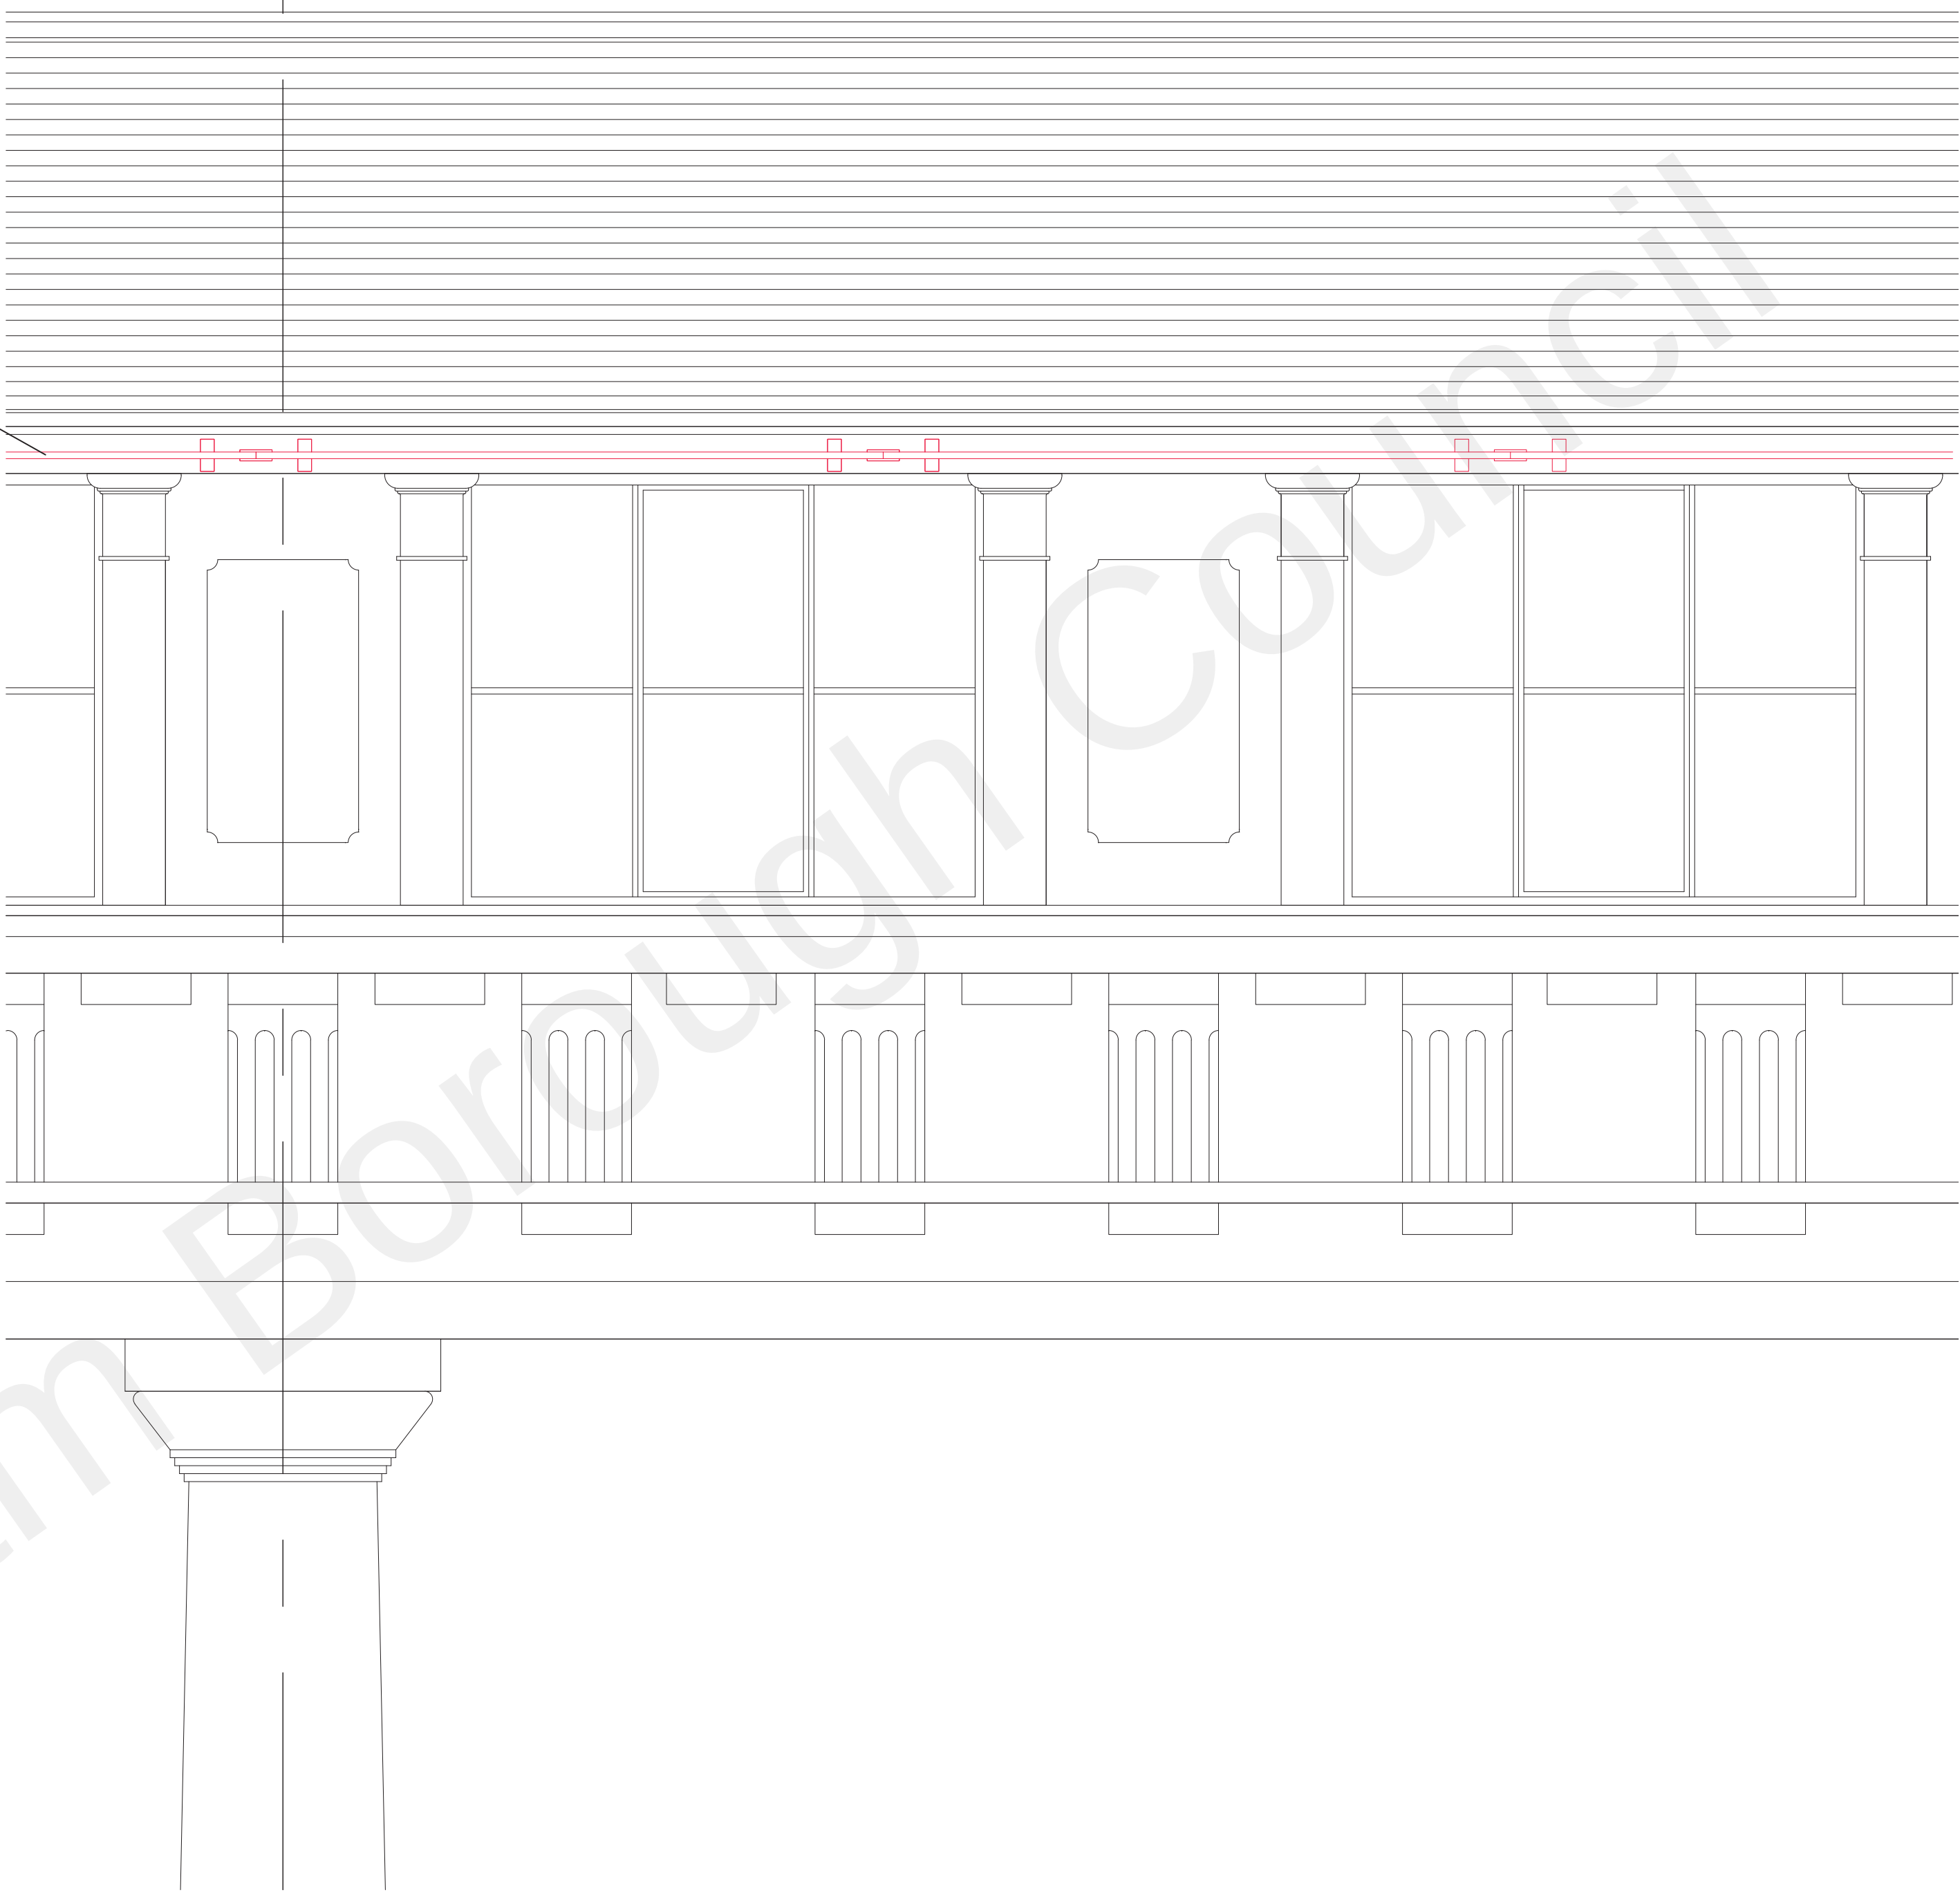

B PIER ELEVATION - PROMENADE LEVEL
- SHOWING FALL ARREST SYSTEM

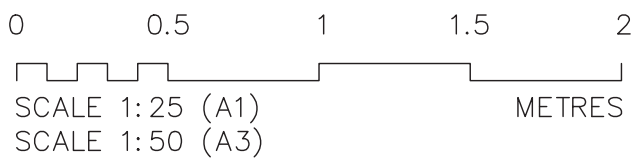

Fall arrest system as N25/I 10

Designed for 1 No operative to work externally over river/foreshore with considerable tidal range in a semi-marine environment

For maintenance and cleaning of facade, windows and gutter

Continuous horizontal rail mounted on outer vertical face of galvanized steel box gutter to provide access to perimeter of the pier (180m)

Access to rail from land at east end of pier on north and south sides and via 8 No transfer anchor points and windows

DO NOT SCALE DRAWINGS. THE CONTRACTOR IS RESPONSIBLE FOR CHECKING DIMENSIONS & ANY DISCREPANCY IS TO BE REFERRED TO THE ARCHITECT.

-	Issue for Tender	June 2022
REV.	AMENDMENT	DATE

THOMAS
FORD
& PARTNERS
CHARTERED
ARCHITECTS
SURVEYORS

177 KIRKDALE
SYDENHAM • LONDON • SE26 4QH
TEL 020 8659 3250 • FAX 020 8659 3146
EMAIL tfp@thomasford.co.uk

PROJECT
GRAVESEND
ROYAL TERRACE PIER
ROOF & ASSOCIATED REPAIRS

TITLE
PIER
PART SECTION & ELEVATION
FALL ARREST SYSTEM

DRAWN	DATE	SCALES	CHECKED
SMcC	MAY '22	1:25 @ A1	SMcC
PROJECT REF.	DRG. No.	REV.	
353006	DET-215	-	