


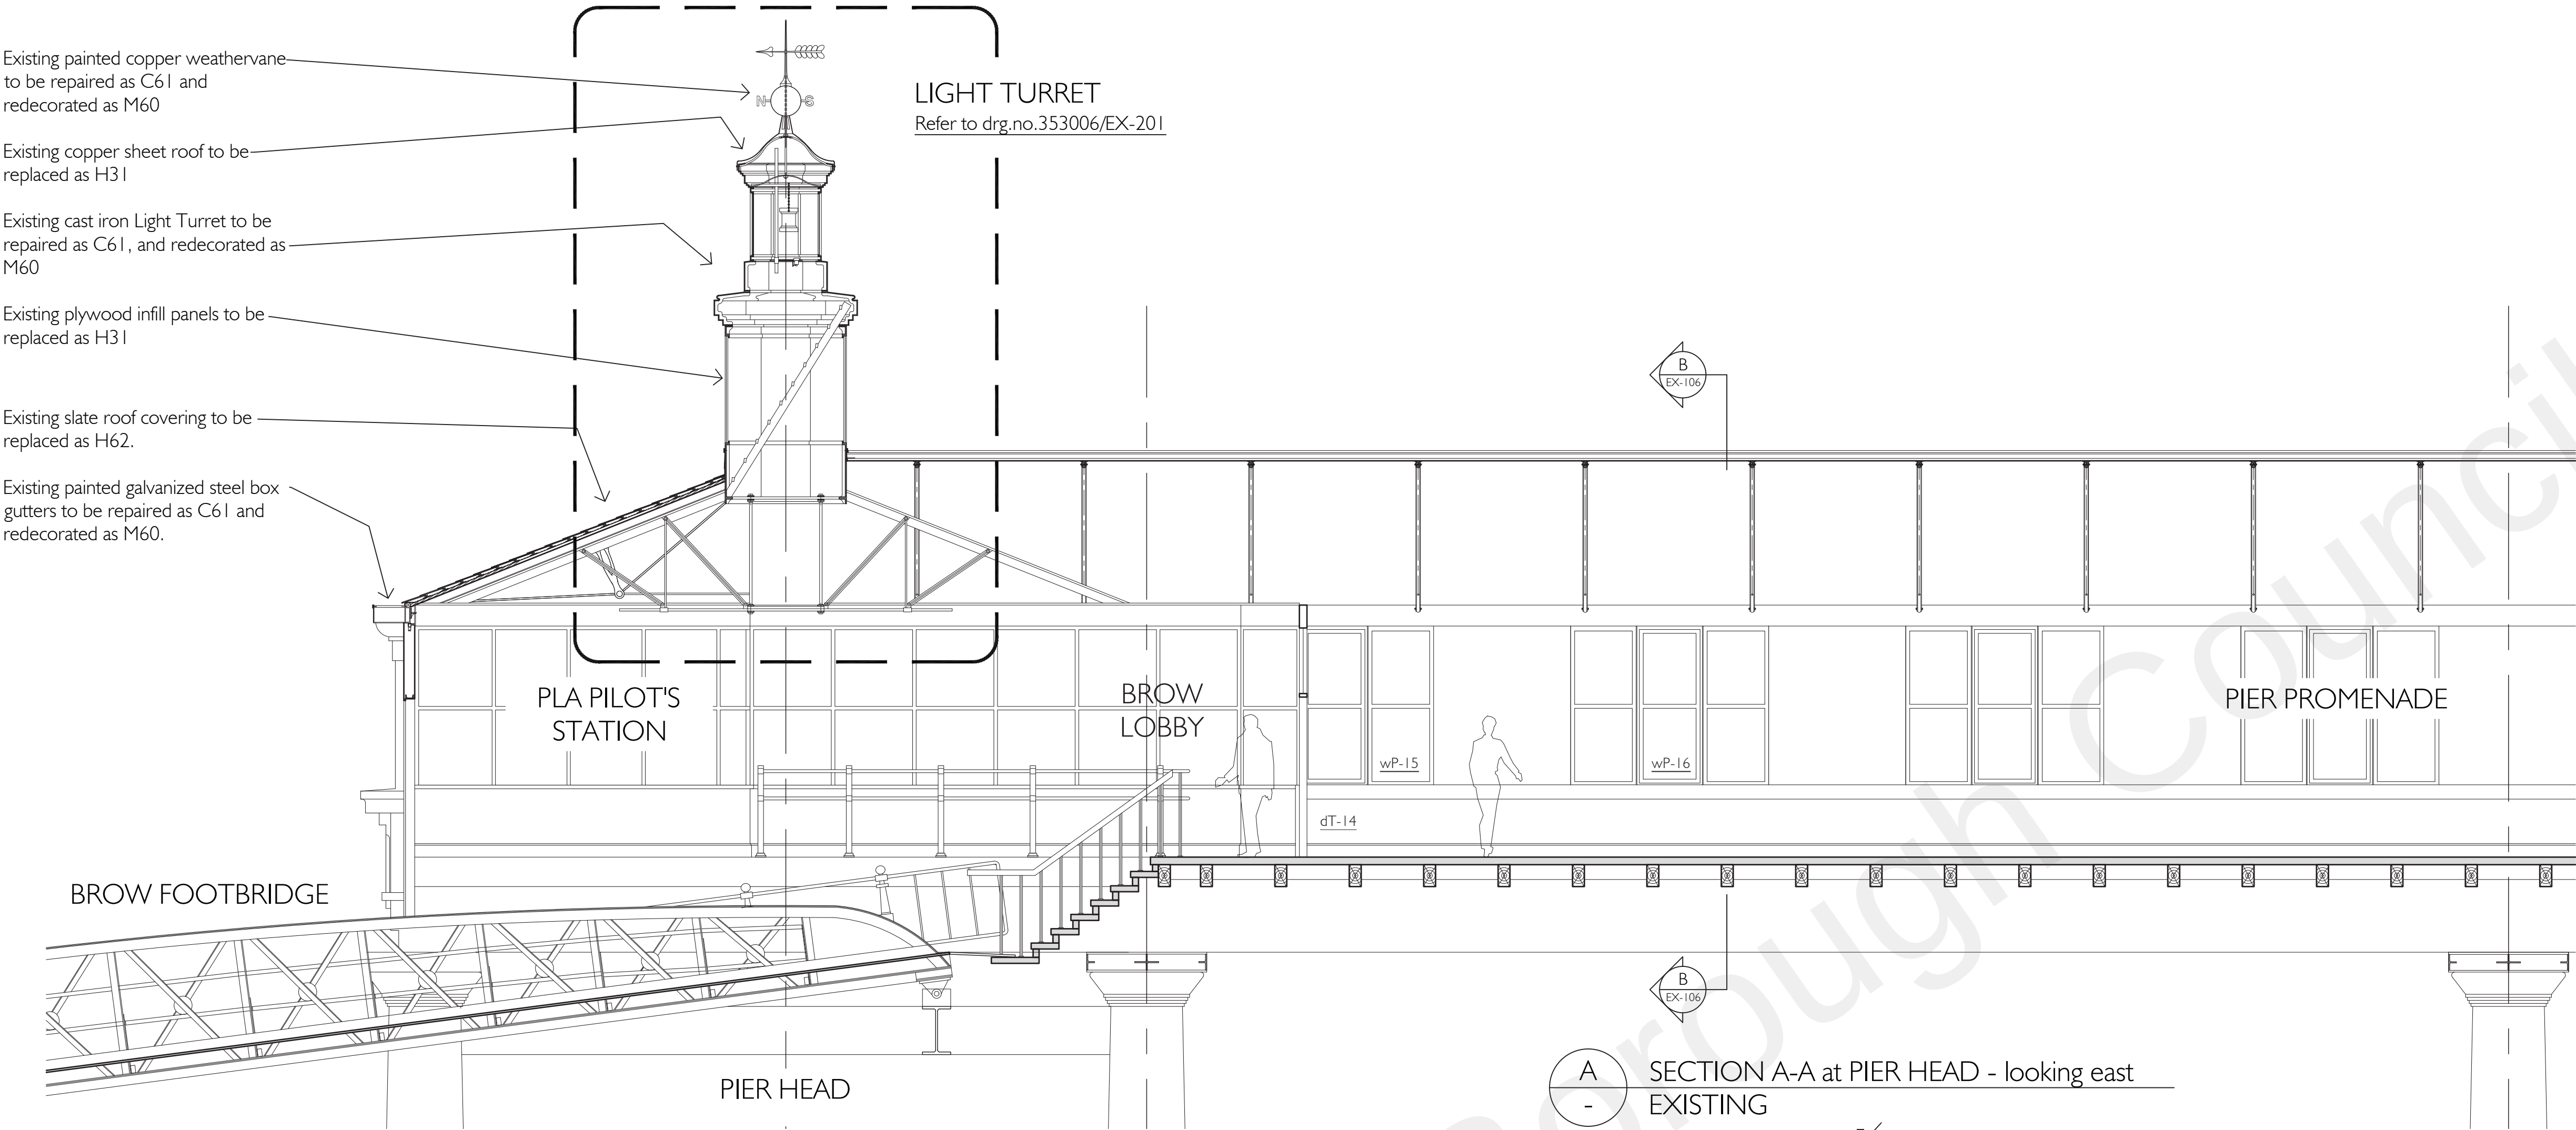

- Existing painted copper weathervane to be repaired as C61 and redecorated as M60
- Existing copper sheet roof to be replaced as H31
- Existing cast iron Light Turret to be repaired as C61, and redecorated as M60
- Existing plywood infill panels to be replaced as H31
- Existing slate roof covering to be replaced as H62.
- Existing painted galvanized steel box gutters to be repaired as C61 and redecorated as M60.

LIGHT TURRET  
Refer to drg.no.353006/EX-201

PLA PILOT'S  
STATION

BROW  
LOBBY

PIER PROMENADE

BROW FOOTBRIDGE

PIER HEAD

A  
- SECTION A-A at PIER HEAD - looking east  
EXISTING

Works completed in  
previous phase

EAST  
LODGE

PIER APPROACH

-  
- SECTION A-A at PIER APPROACH - looking east  
EXISTING

0 5  
SCALE 1:50 (A1)  
SCALE 1:100 (A3) METRES

DO NOT SCALE DRAWINGS. THE CONTRACTOR IS RESPONSIBLE FOR CHECKING DIMENSIONS & ANY DISCREPANCY IS TO BE REFERRED TO THE ARCHITECT.

|      |                  |           |
|------|------------------|-----------|
| -    | Issue for Tender | June 2022 |
| REV. | AMENDMENT        | DATE      |

THOMAS  
FORD  
& PARTNERS  
CHARTERED  
ARCHITECTS  
SURVEYORS

177 KIRKDALE  
SYDENHAM • LONDON • SE26 4QH  
TEL 020 8659 3250 • FAX 020 8659 3146  
EMAIL ttf@thomasford.co.uk

|                                                                         |                  |                                           |                             |
|-------------------------------------------------------------------------|------------------|-------------------------------------------|-----------------------------|
| PROJECT<br>GRAVESEND<br>ROYAL TERRACE PIER<br>ROOF & ASSOCIATED REPAIRS |                  |                                           |                             |
| TITLE<br>PIER HEAD & APPROACH<br>SECTION A-A<br>EXISTING                |                  |                                           |                             |
| DRAWN<br>SMcC                                                           | DATE<br>JAN 2022 | SCALES<br>1:50 @ A1<br>DRG. No.<br>EX-105 | CHECKED<br>SMcC<br>REV<br>- |