
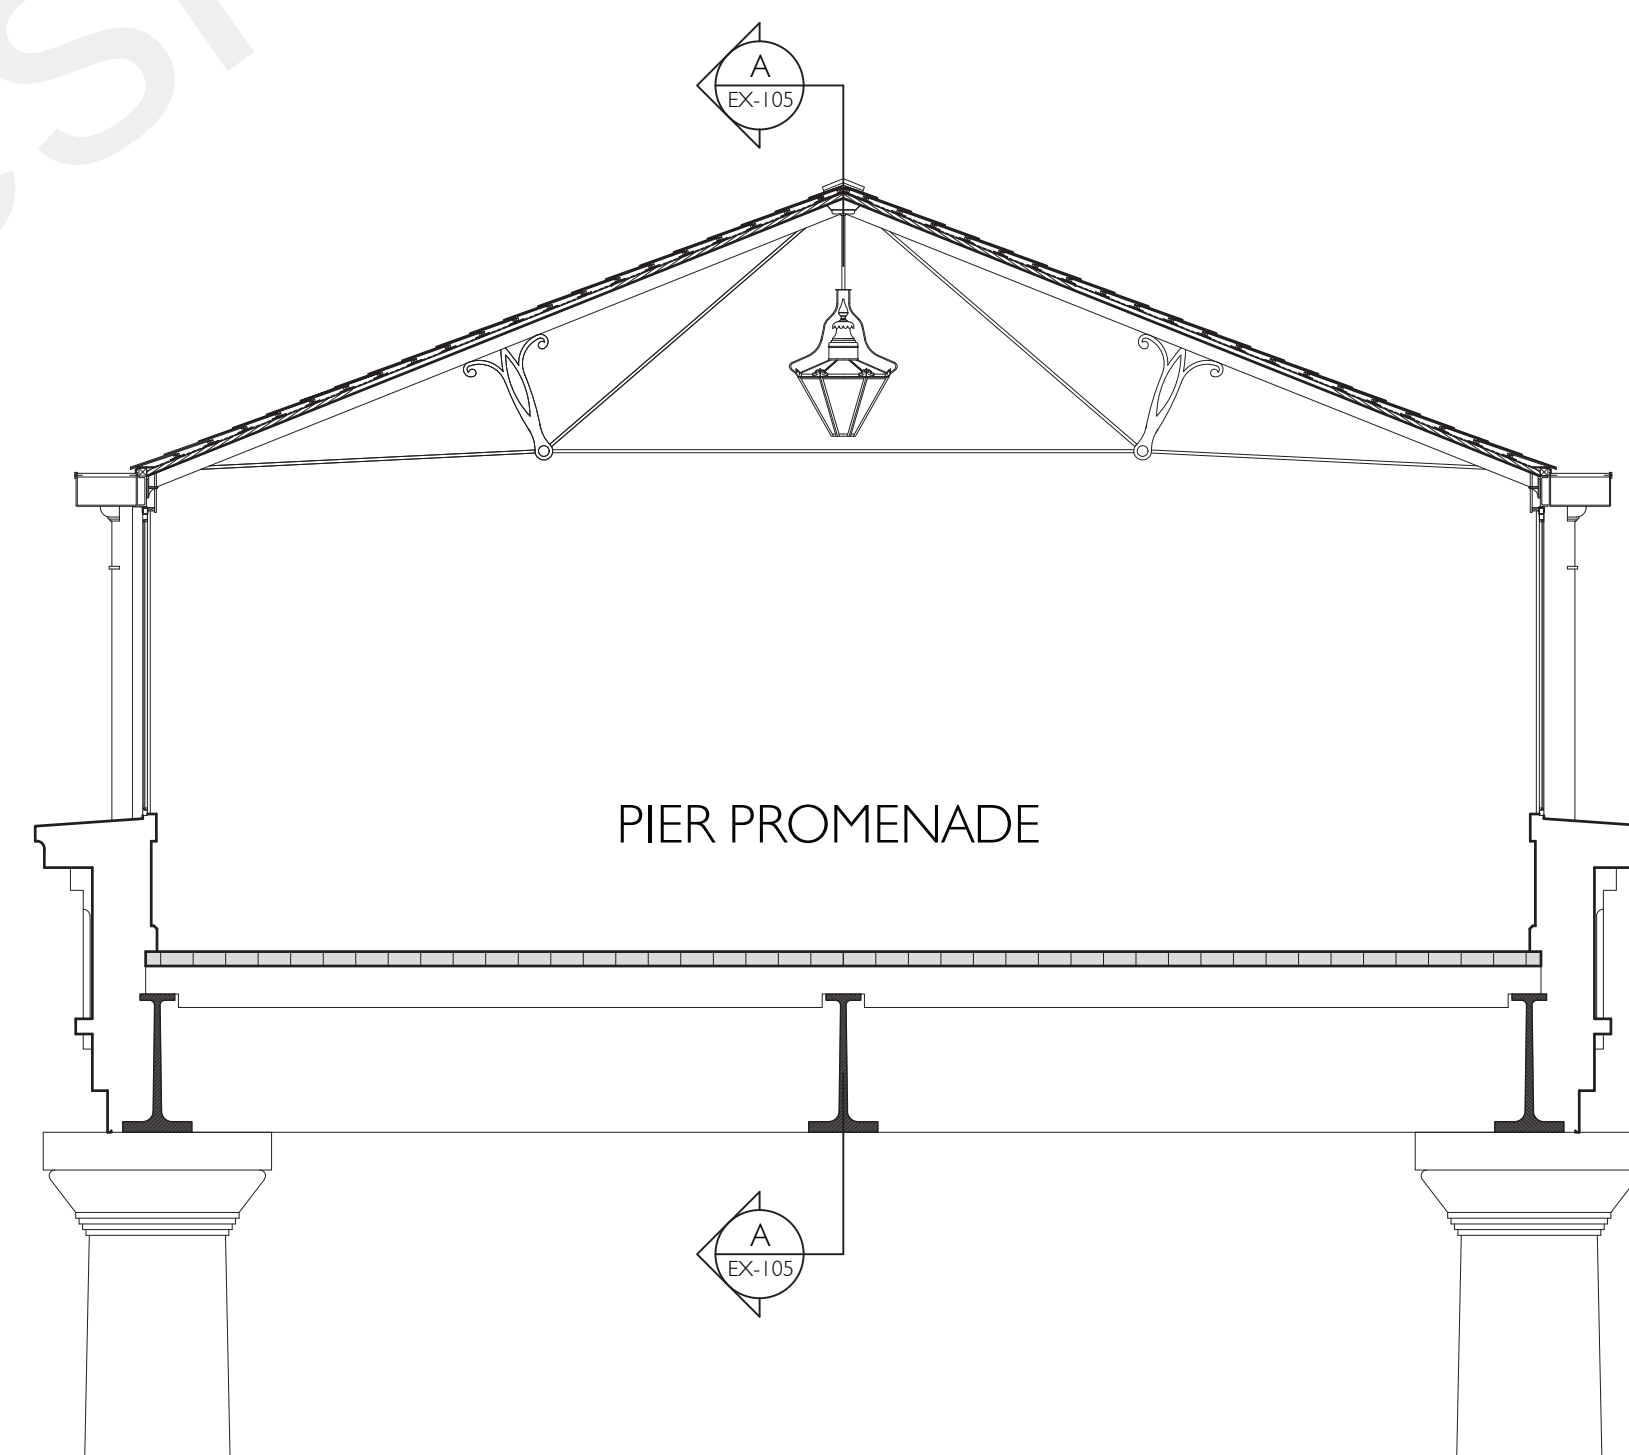


DO NOT SCALE DRAWINGS. THE CONTRACTOR IS RESPONSIBLE FOR CHECKING DIMENSIONS & ANY DISCREPANCY IS TO BE REFERRED TO THE ARCHITECT.

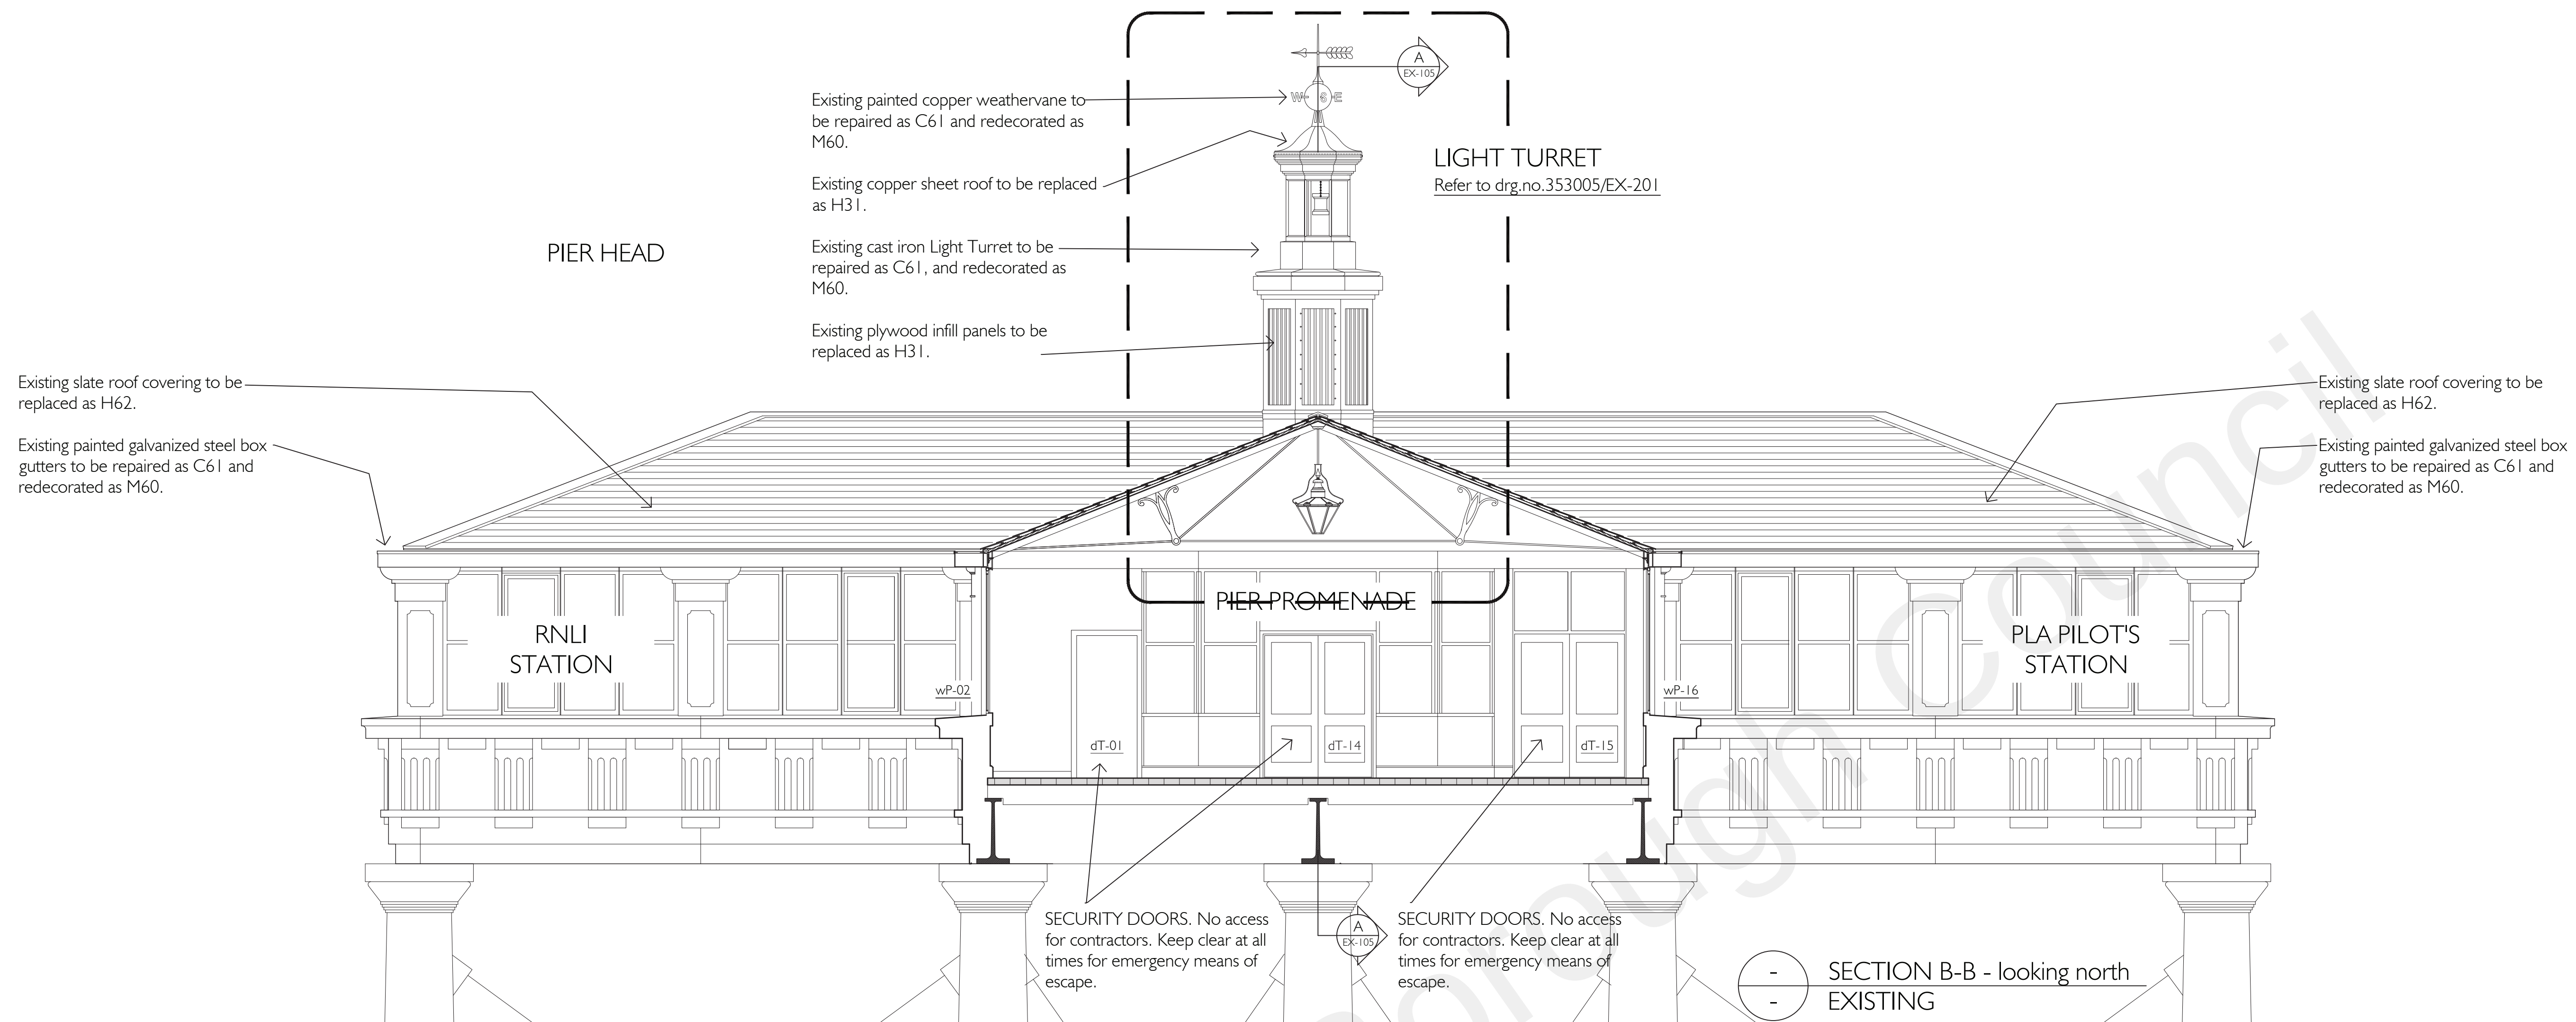

0 5
SCALE 1:50 (A1)
SCALE 1:100 (A3)
METRES

-	Issue for Tender	June 2022
REV.	AMENDMENT	DATE

THOMAS
FORD
& PARTNERS
CHARTERED
ARCHITECTS
SURVEYORS

177 KIRKDALE
SYDENHAM • LONDON • SE26 4QH
TEL 020 8659 3250 • FAX 020 8659 3146
EMAIL tfp@thomasford.co.uk

PROJECT ROYAL TERNACRE ROOF & ASSOCIATED REPAIRS			
TITLE PIER HEAD & APPROACH SECTIONS B-B & C-C EXISTING			
DRAWN SMcC	DATE JAN 2022	SCALES 1:50 @ A1	CHECKED SMcC
PROJECT REF. 353006	DRG. No. EX-106	REV. -	