


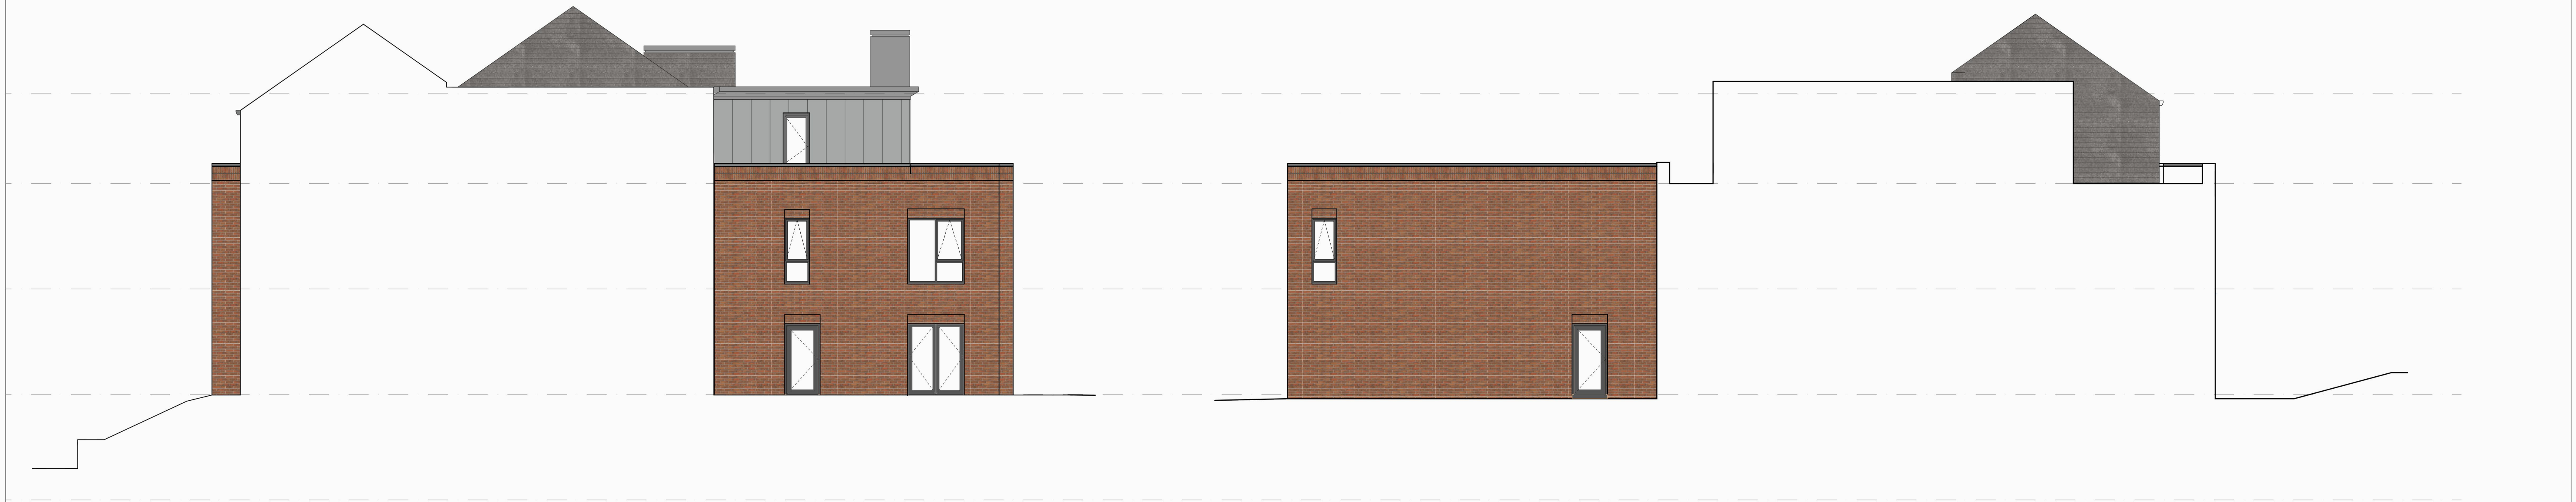

Elevation South East Courtyard



Elevation South West (From Garden)

Elevation North West (From Garden)



Elevation North East Courtyard

General Notes:

Do not scale from this drawing: refer only to stated dimensions. If in doubt request clarification from this office. This drawing, and associated copyright, is the property of ConveryPrentysShields Architects Ltd.

Revision	Initials	Date
A	SKP	13.11.23

1. Elevations amended as requested bythe client

PLANNING

ConveryPrentysShields
ARCHITECTS

144 West George Street, Glasgow, G2 2HG www.cpsarchitects.co.uk 0141 258 3100

CLIENT	Simply Construct Ltd
PROJECT	Proposed Care Home Former Battle of Britain Site, Coldharbour Road, Northfleet, Gravesend, DA11 8NT
DRAWING	Courtyard Elevations as proposed

PAPER SIZE	SCALE	DATE
A1	1:100	24.10.23
DRAWING NUMBER	REVISION	
2271_00_202	A	

