



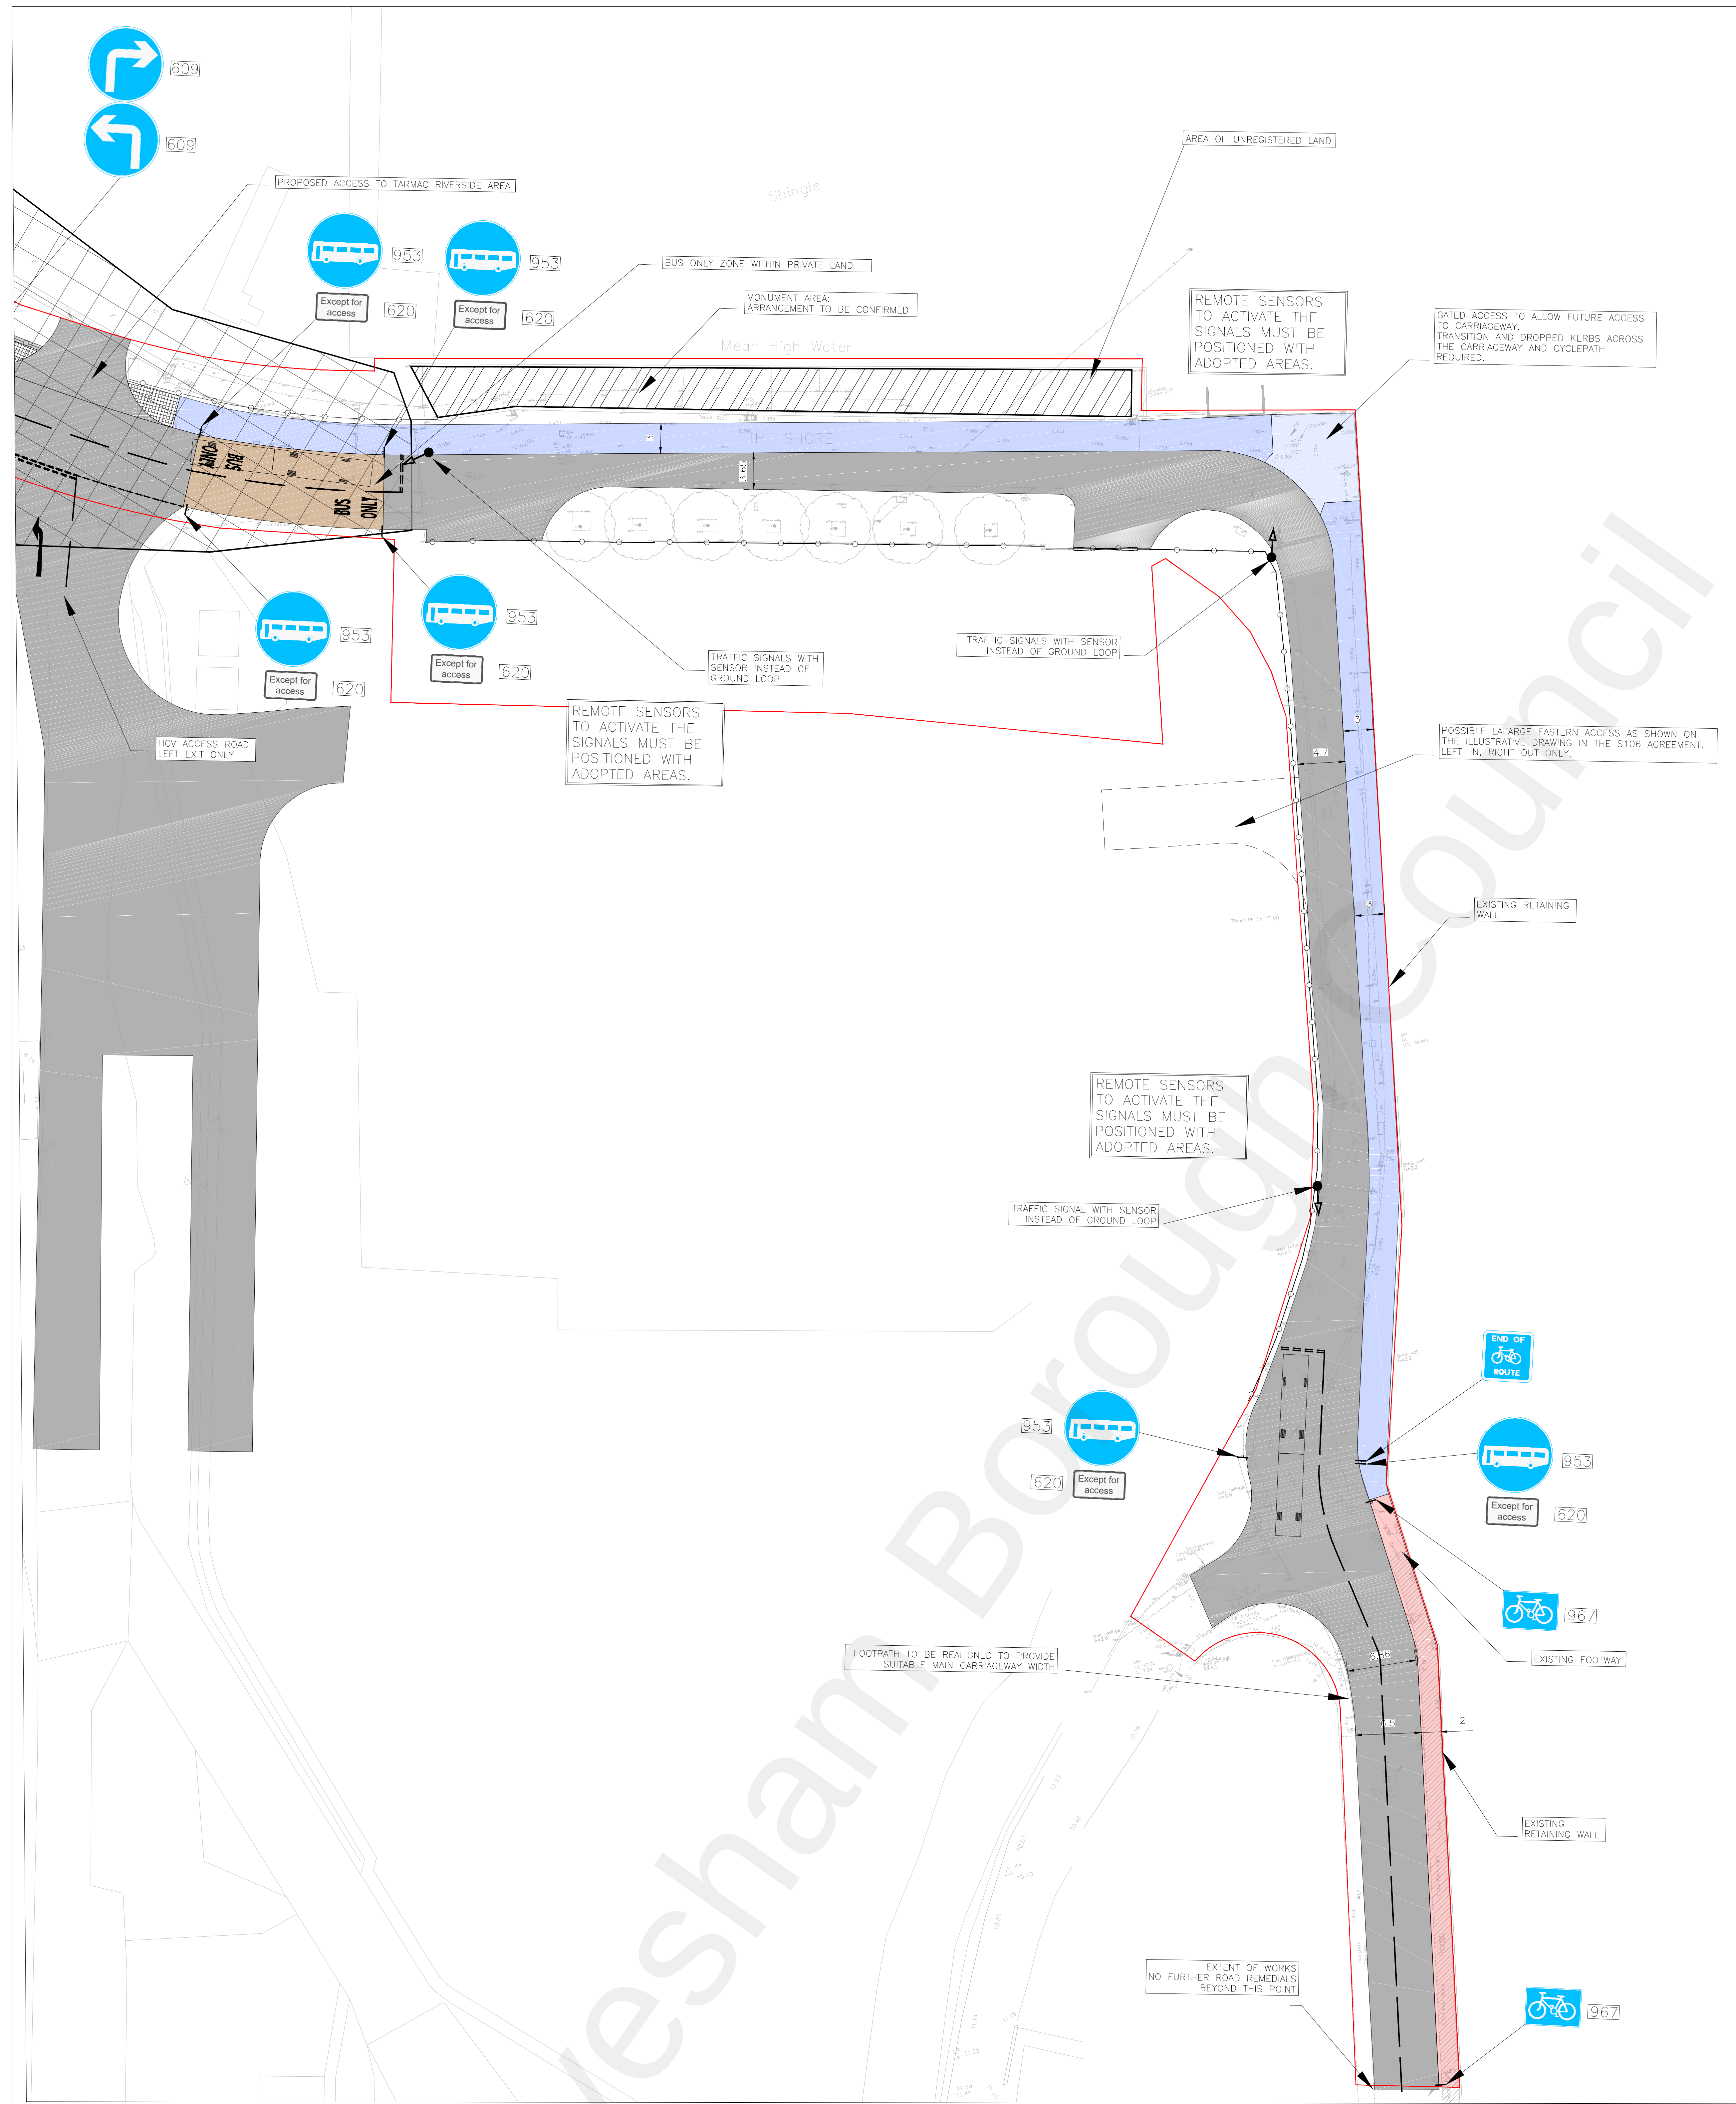

FAST TRACK GRANBY ROAD EXTENSION GA
SCALE 1:250

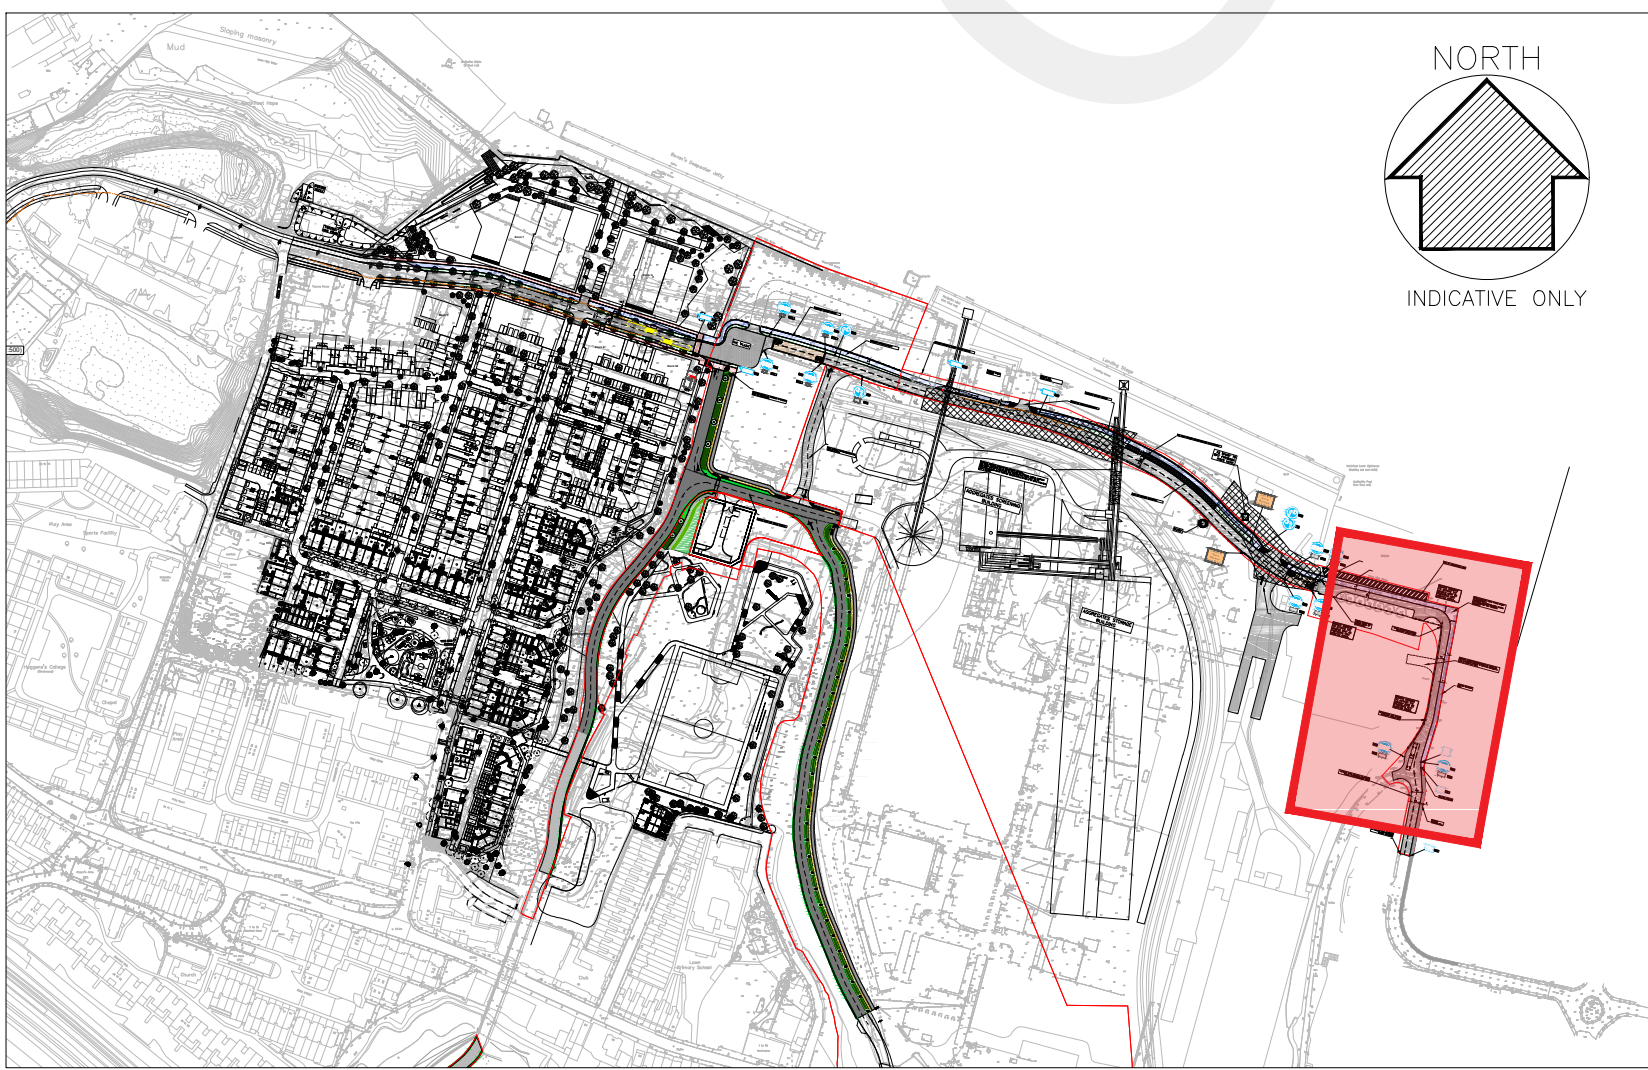

KEY PLAN- NTS

KEY:

LEGAL BOUNDARY
(NORTHFLEET MIXED USED)

FOOTWAY 2.0m

FOOTWAY/CYCLEWAY 3.0m

CARRIAGEWAY: WIDTH VARIES

CARRIAGEWAY: INDICATIVE ARRANGEMENT ON
TARMAC OWNED LAND

CARRIAGEWAY: BUFF ANTISKID SURFACING


AREAS WITH HIGH LEVELS OF EXISTING
UTILITIES

CARRIAGEWAY: INDICATIVE ARRANGEMENT ON
TARMAC OWNED LAND

CARRIAGEWAY: BUFF ANTISKID SURFACING

AREAS WITH HIGH LEVELS OF EXISTING
UTILITIES

SCALE BAR 1:250

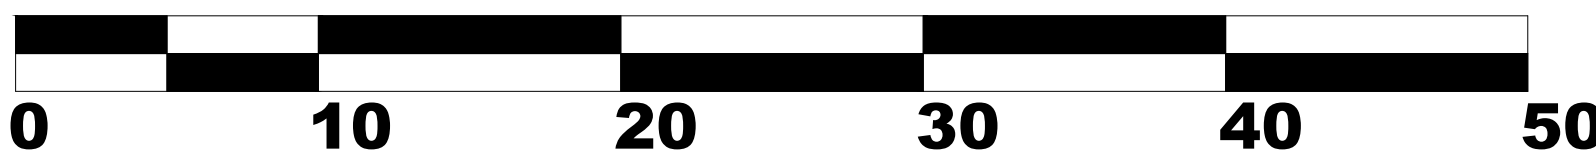

DO NOT SCALE HARD COPIES OF THIS DRAWING OR
WORKING COPY. USE REVISION ONLY TABLES FOR
AND COORDINATES ARE TO BE RELEVANT UPON.

COPYRIGHT RESERVED

GENERAL NOTES

1. THIS DRAWING IS TO BE READ IN CONJUNCTION WITH
THE ARCHITECTS, SPECIALISTS AND ENGINEERS DRAWINGS
AND SPECIFICATIONS. ANY DISCREPANCIES ARE TO BE
REPORTED TO THE ARCHITECT/ENGINEER IMMEDIATELY.

LATEST REVISIONS ARE 'TAGGED' WITH THIS INDICATOR. HOWEVER,
ALL USERS OF THIS DRAWING MUST SATISFY THEMSELVES OF ALL
REVISIONS TO ANY PREVIOUS ISSUES, BY COMPARISON OF THIS
DRAWING AGAINST OTHER ISSUES, AS IT CANNOT BE GUARANTEED
THAT EVERY ITEM OF REVISION HAS BEEN 'TAGGED'.

Rev	Date	Description	Down	Checked
G				
F				
E				
D				
C				
B				
A	24.11.22	MINOR HATCH AMENDMENTS	SCD	NTU
Revisions				
Date	16.11.22	FIRST ISSUE	SCD	NTU

Project
MIXED USED DEVELOPMENT
NORTHFLEET AND HARBOUR VILLAGE

Client
BELLWAY /
NWM PROPERTIES

FAST TRACK GRANBY ROAD
SINGLE CARRIAGEWAY

