


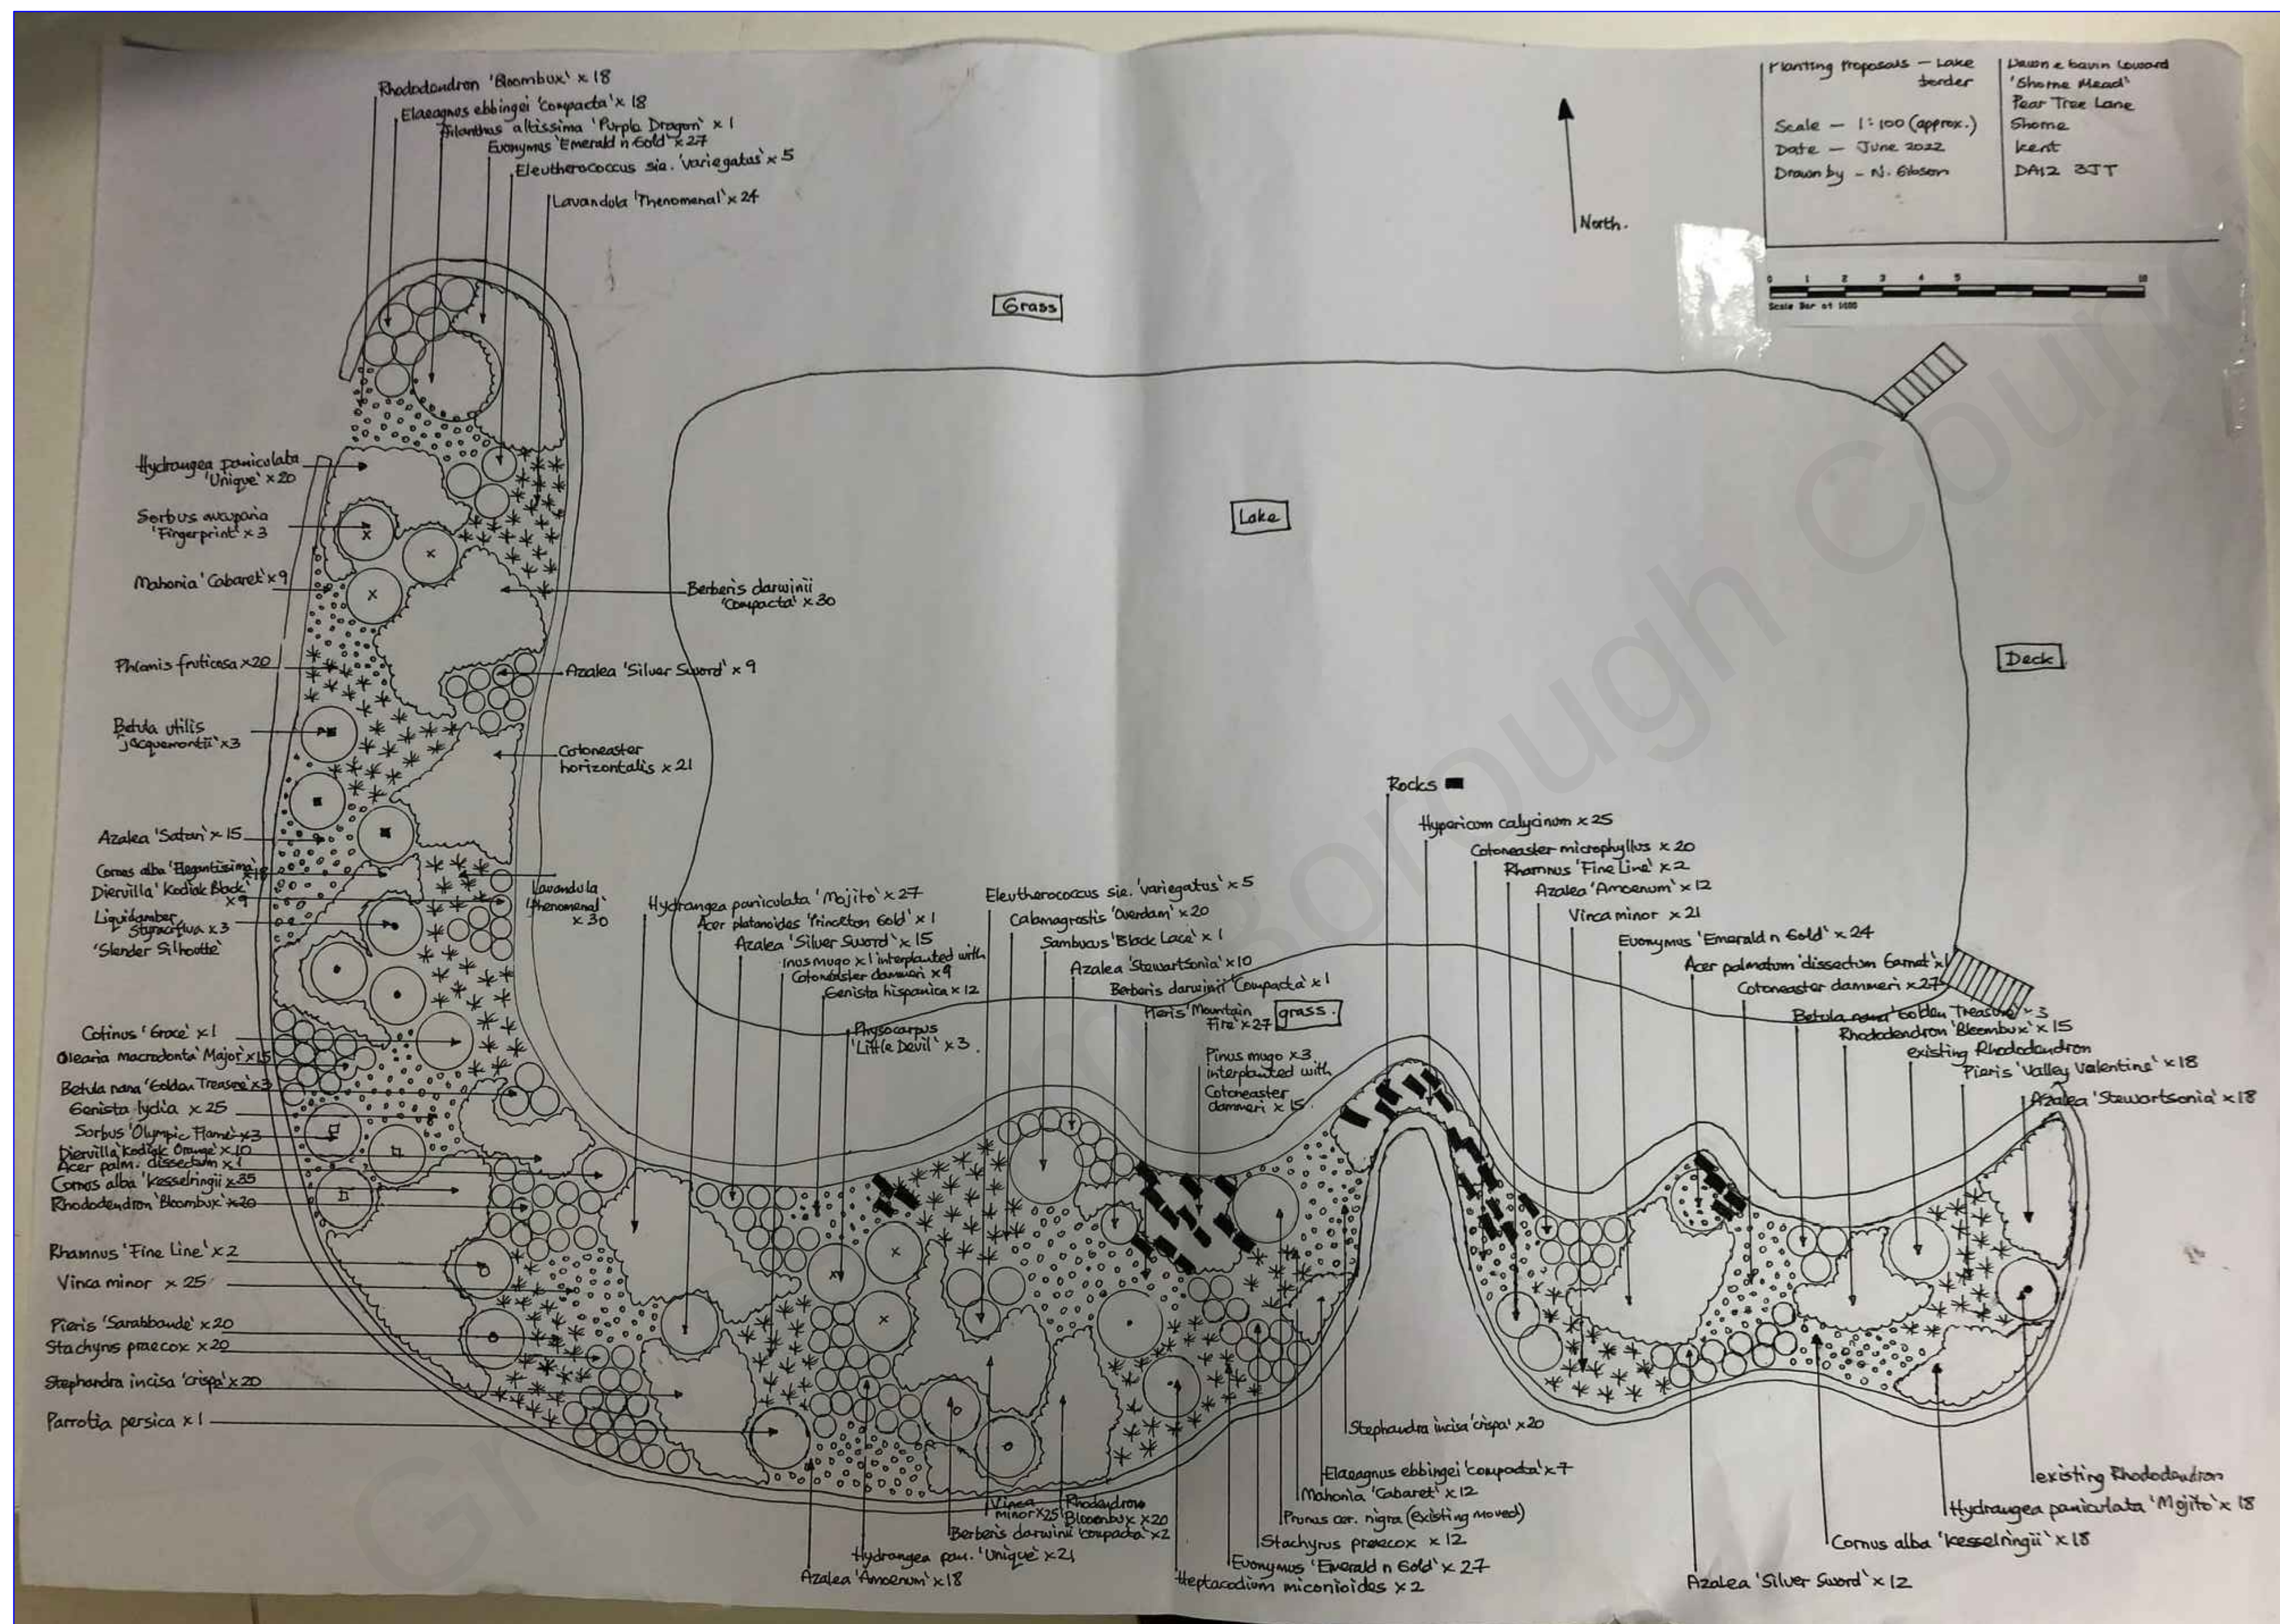

Revision	Date	Description
----------	------	-------------

Status
PLANNING



design studio
priestfield stadium gillingham kent ME7 4DD
tel 01634 304700 fax 01634 850986
e mail: markcarter.design@virgin.net

Client
MR AND MRS COWARD

Drawing Title
LANDSCAPE PLANTING

Project Title
ALTERATIONS AT SHORNE MEAD GARDEN PEAR TREE LANE

Scale	Date	Drawn
1:100	MAY 22	MC

Drawing No	Rev
3262 - 015	-