




ELEVATIONS INDICATING WINDOW / EXTERNAL DOOR TYPE, NUMBER & LOCATION ON BUILDING (SCALE 1:500)

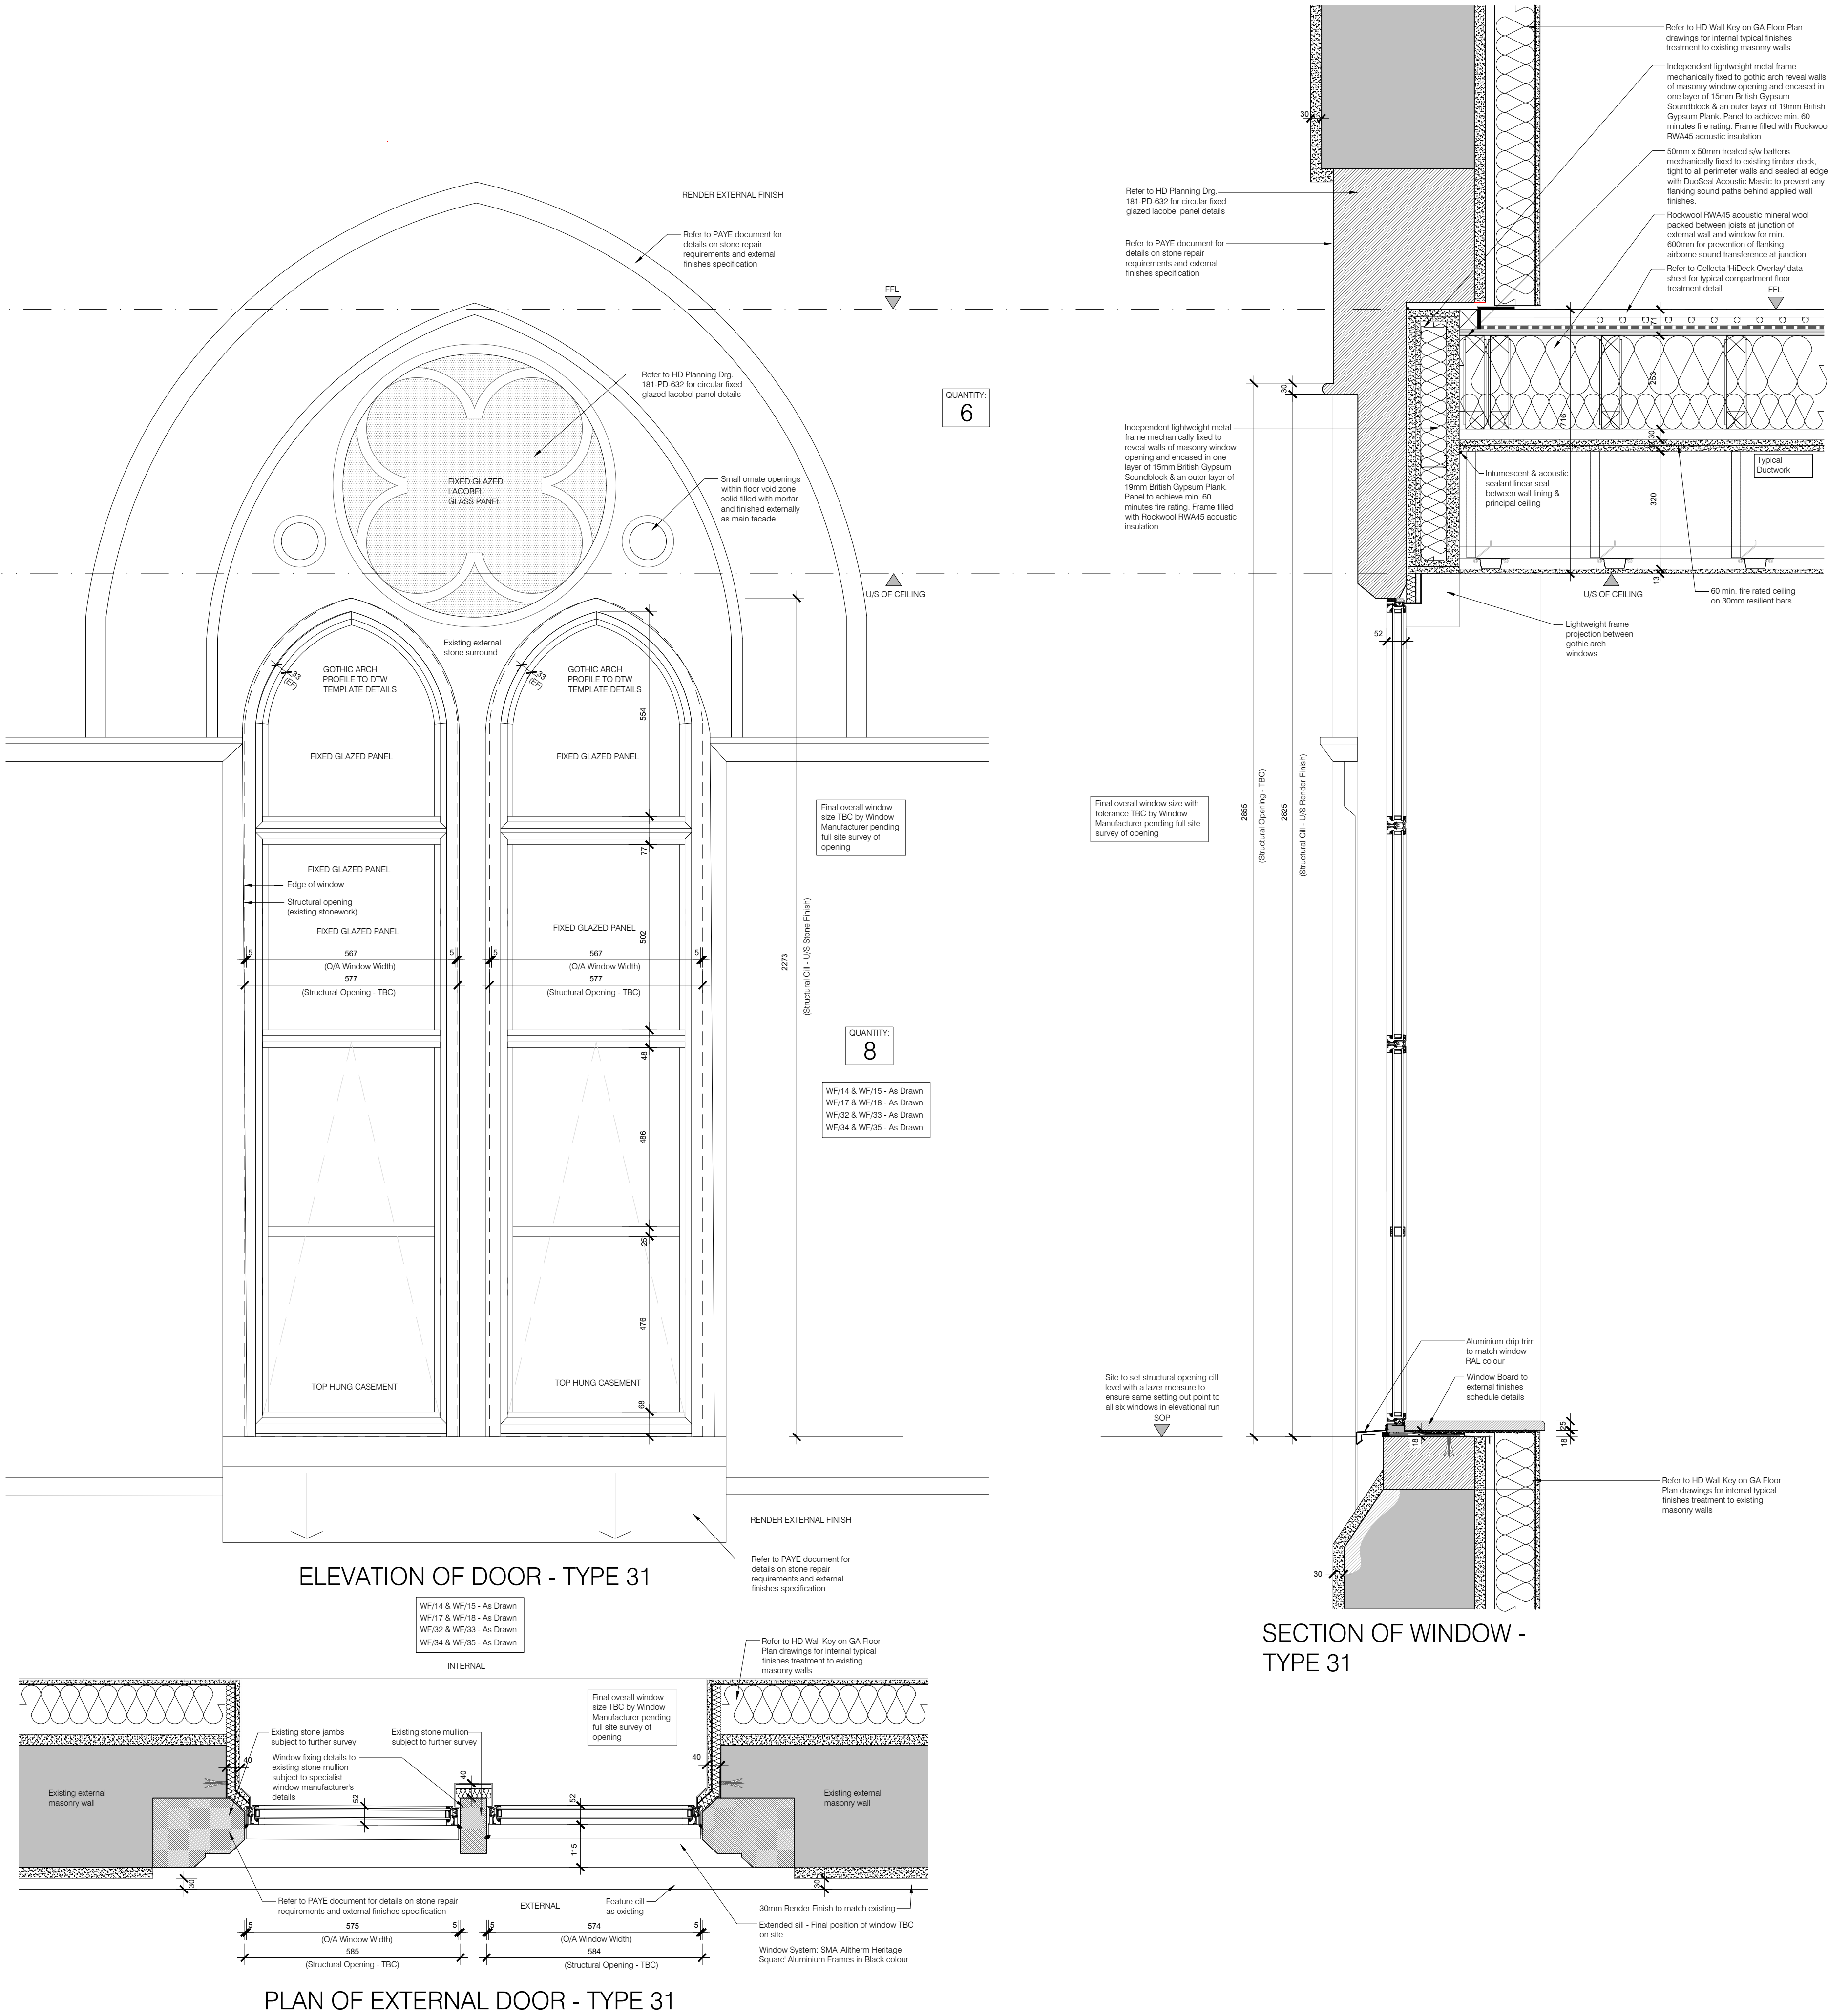

Type 31

A		08.07.25	Phase 3 - Planning Condition Discharge Issue
Rev	Date	Comments	

PLANNING

Client
Guru Nanak Darbar Gurdwara
Gravesend

Project
Proposed Development Site
Sikh Temple Site
Clarence Place
Gravesend
DA12 1LD

HASKINS
DESIGNS LTD.

Mobile: 07802 182202
info@haskinsdesigns.co.uk Website: haskinsdesigns.co.uk

Title
Planning Condition 07: Phase 3
Joinery Details
Window / External Door Type 31

Project No.
181

Drawing No.
181-PD-631

Scale
1:10 & 1:500 @ A2

Revision
A

Date
July 2025

Drawn
STC
Check
HD