



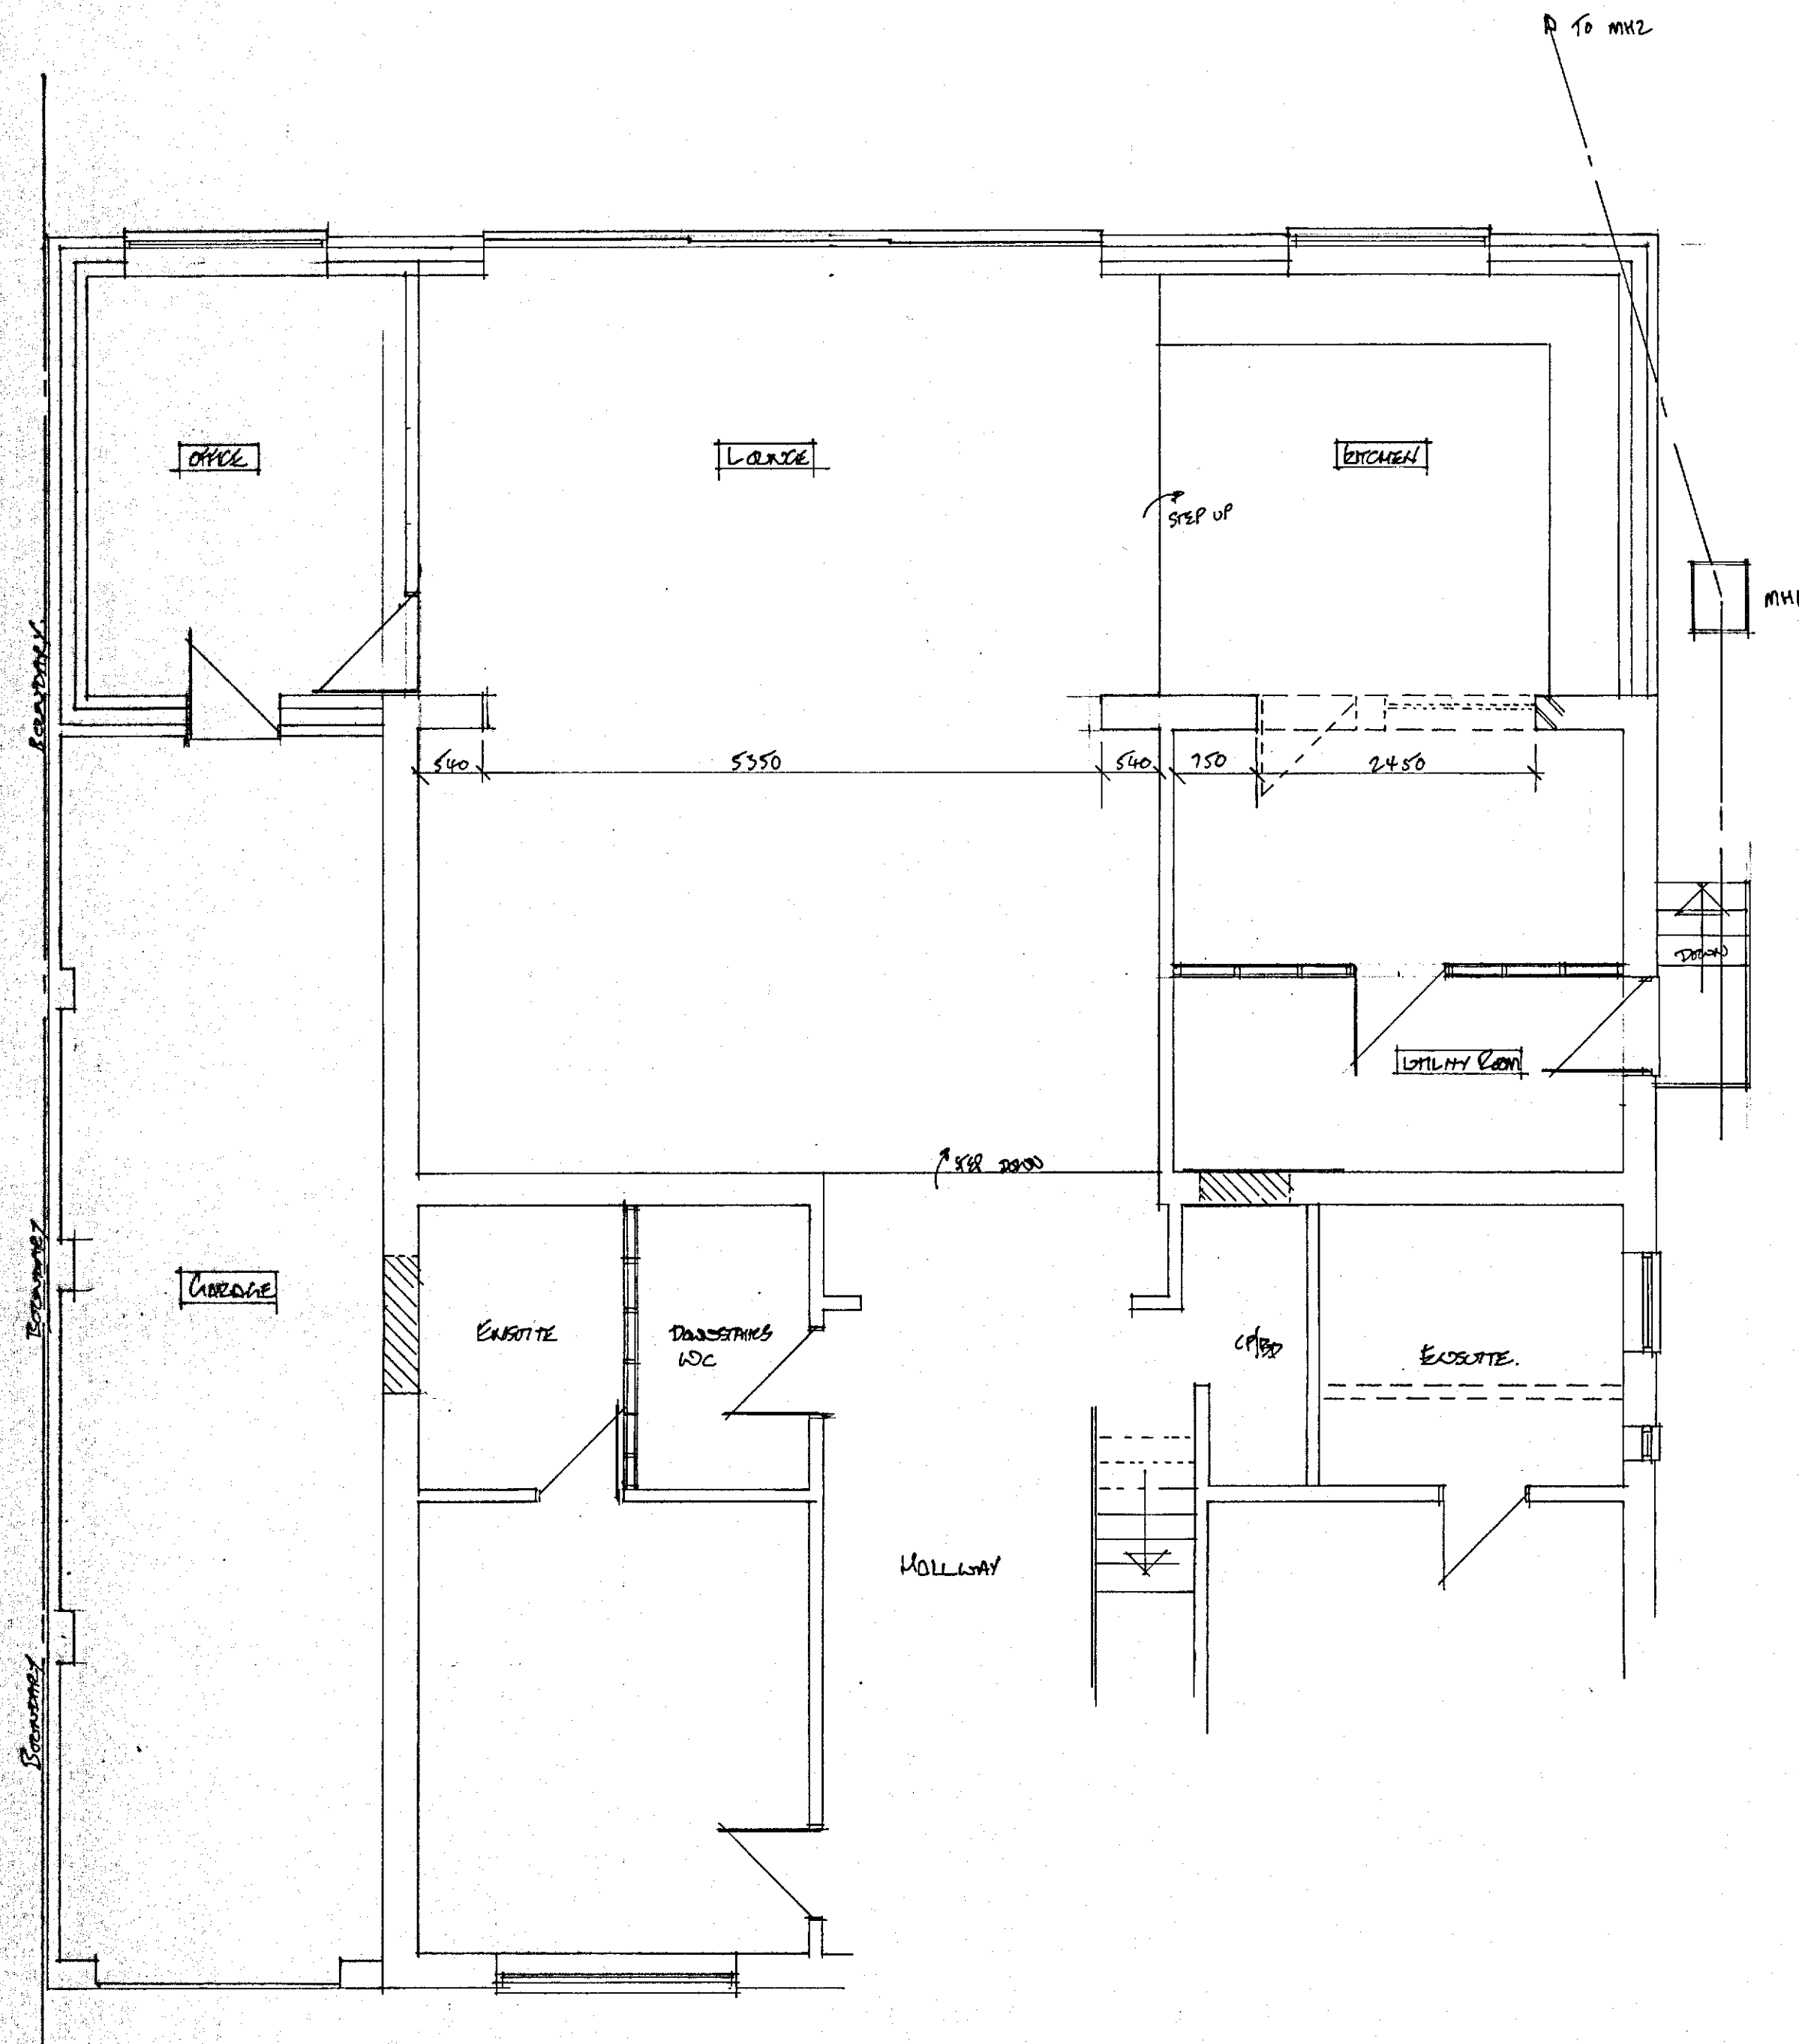

PROPOSED GROUND FLOOR PLAN

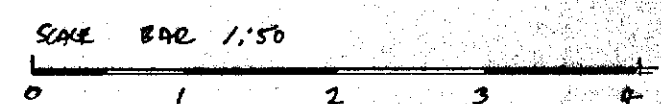

SINGLE STOREY SIDE AND REAR EXTENSIONS		MR J. STRANGE 6 NEW ROAD MEOPHAM KENT DA13 0XN	
SCALE 1/50	DATE 1/06/23	DRAW NO	02