


Scale 1 : 200  
0 1 2 3 4 5 6 7 8 9 10 11 12

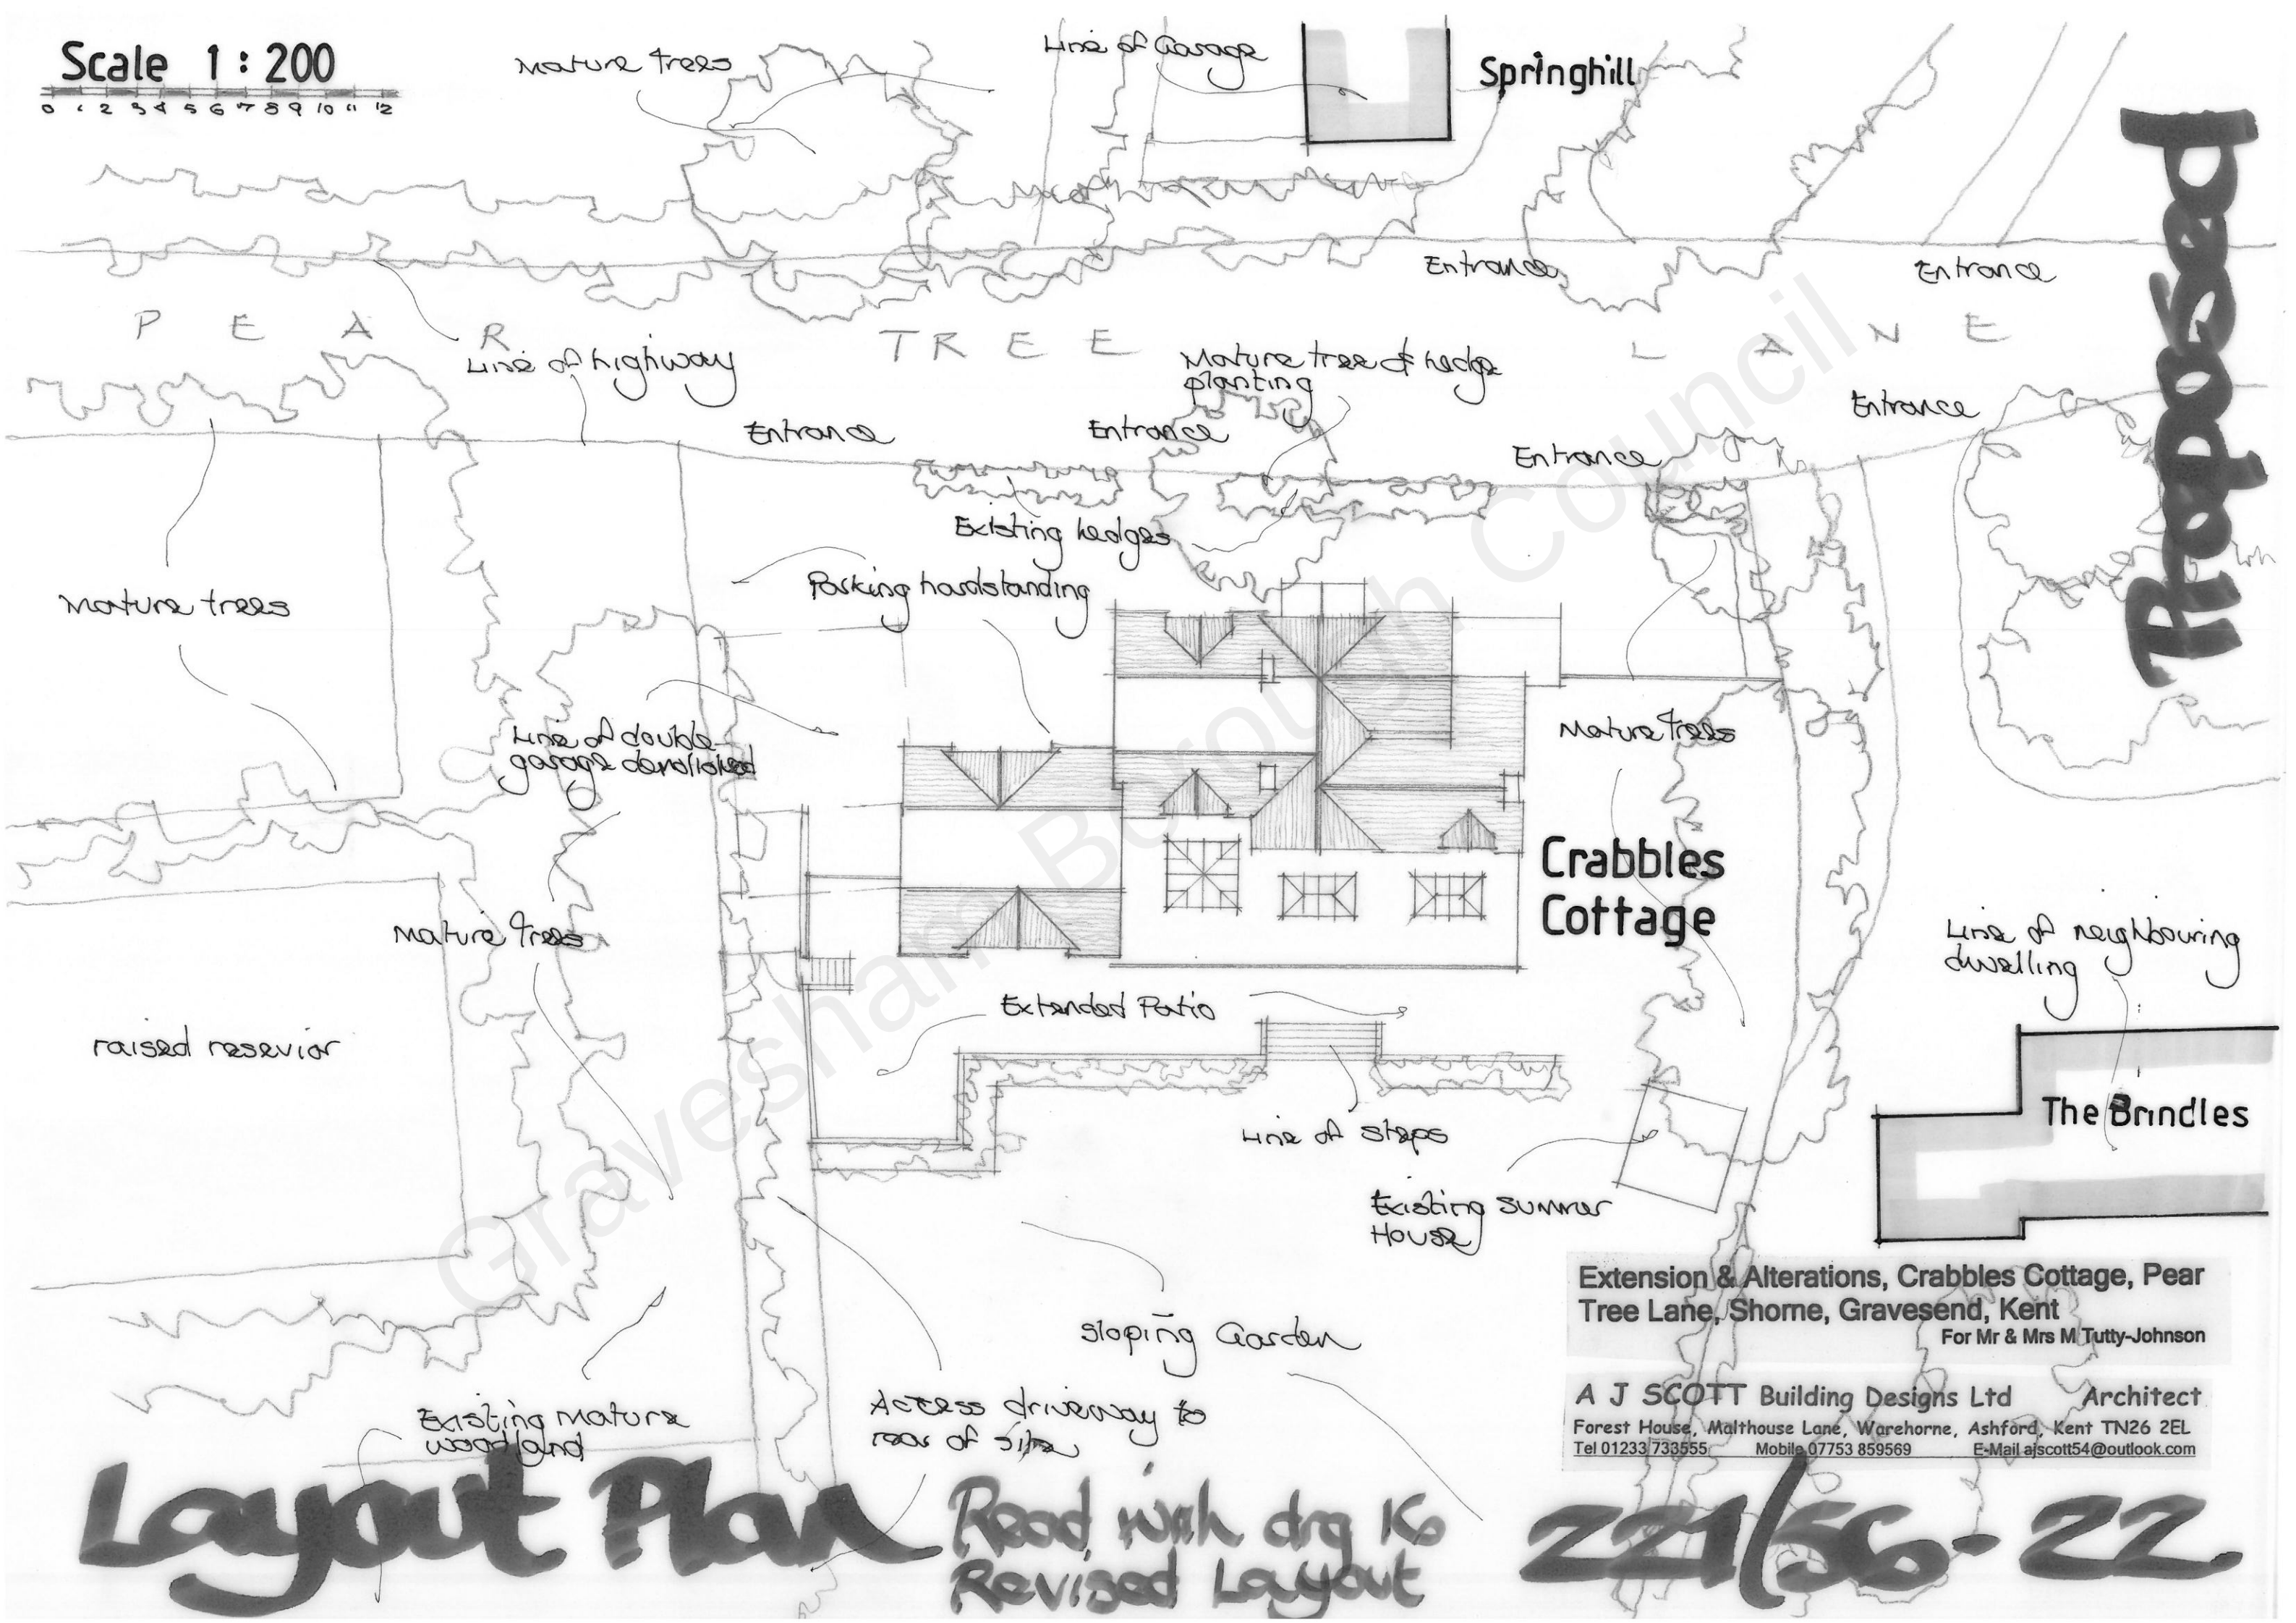

Crabbles Cottage

The Brindles

Extension & Alterations, Crabbles Cottage, Pear Tree Lane, Shorne, Gravesend, Kent  
For Mr & Mrs M Tutty-Johnson

A J SCOTT Building Designs Ltd Architect  
Forest House, Malthouse Lane, Warehorne, Ashford, Kent TN26 2EL  
Tel 01233 733555 Mobile 07753 859569 E-Mail ajscott54@outlook.com

Layout Plan  
Road with drg 16  
Revised Layout

221/56-22