



PROPOSED FIRST FLOOR PLAN

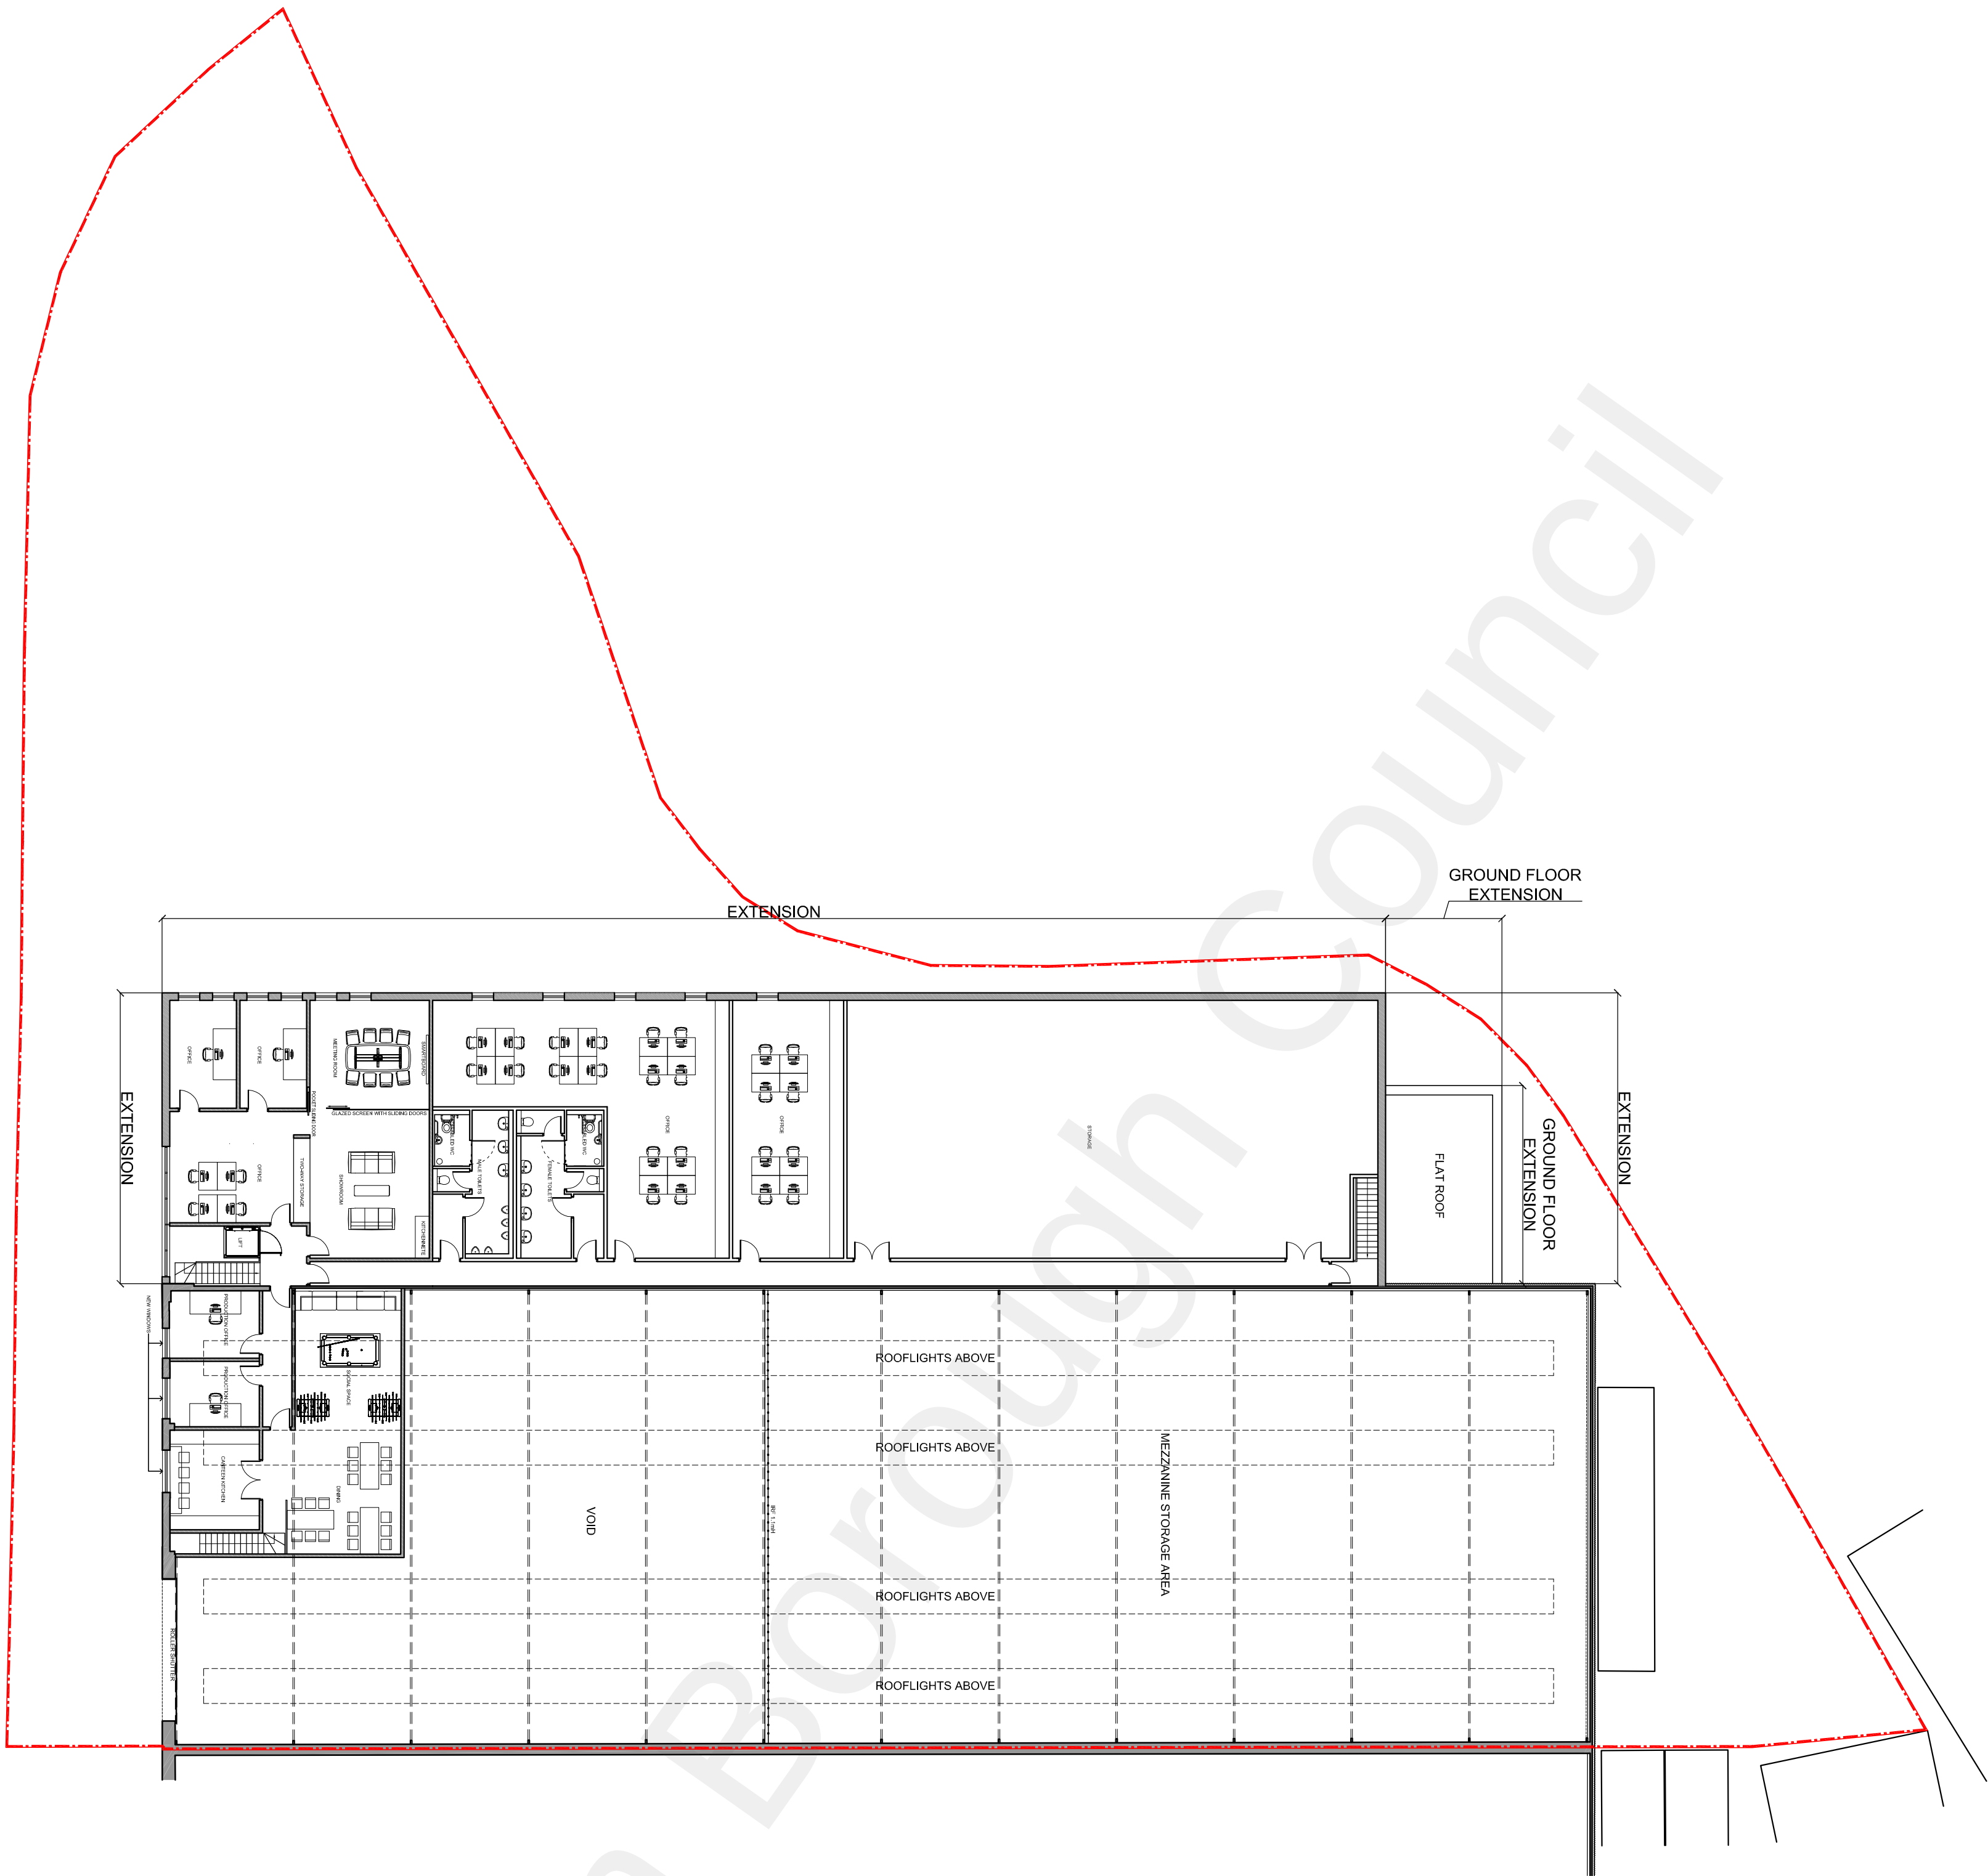

PROPOSED ROOF PLAN

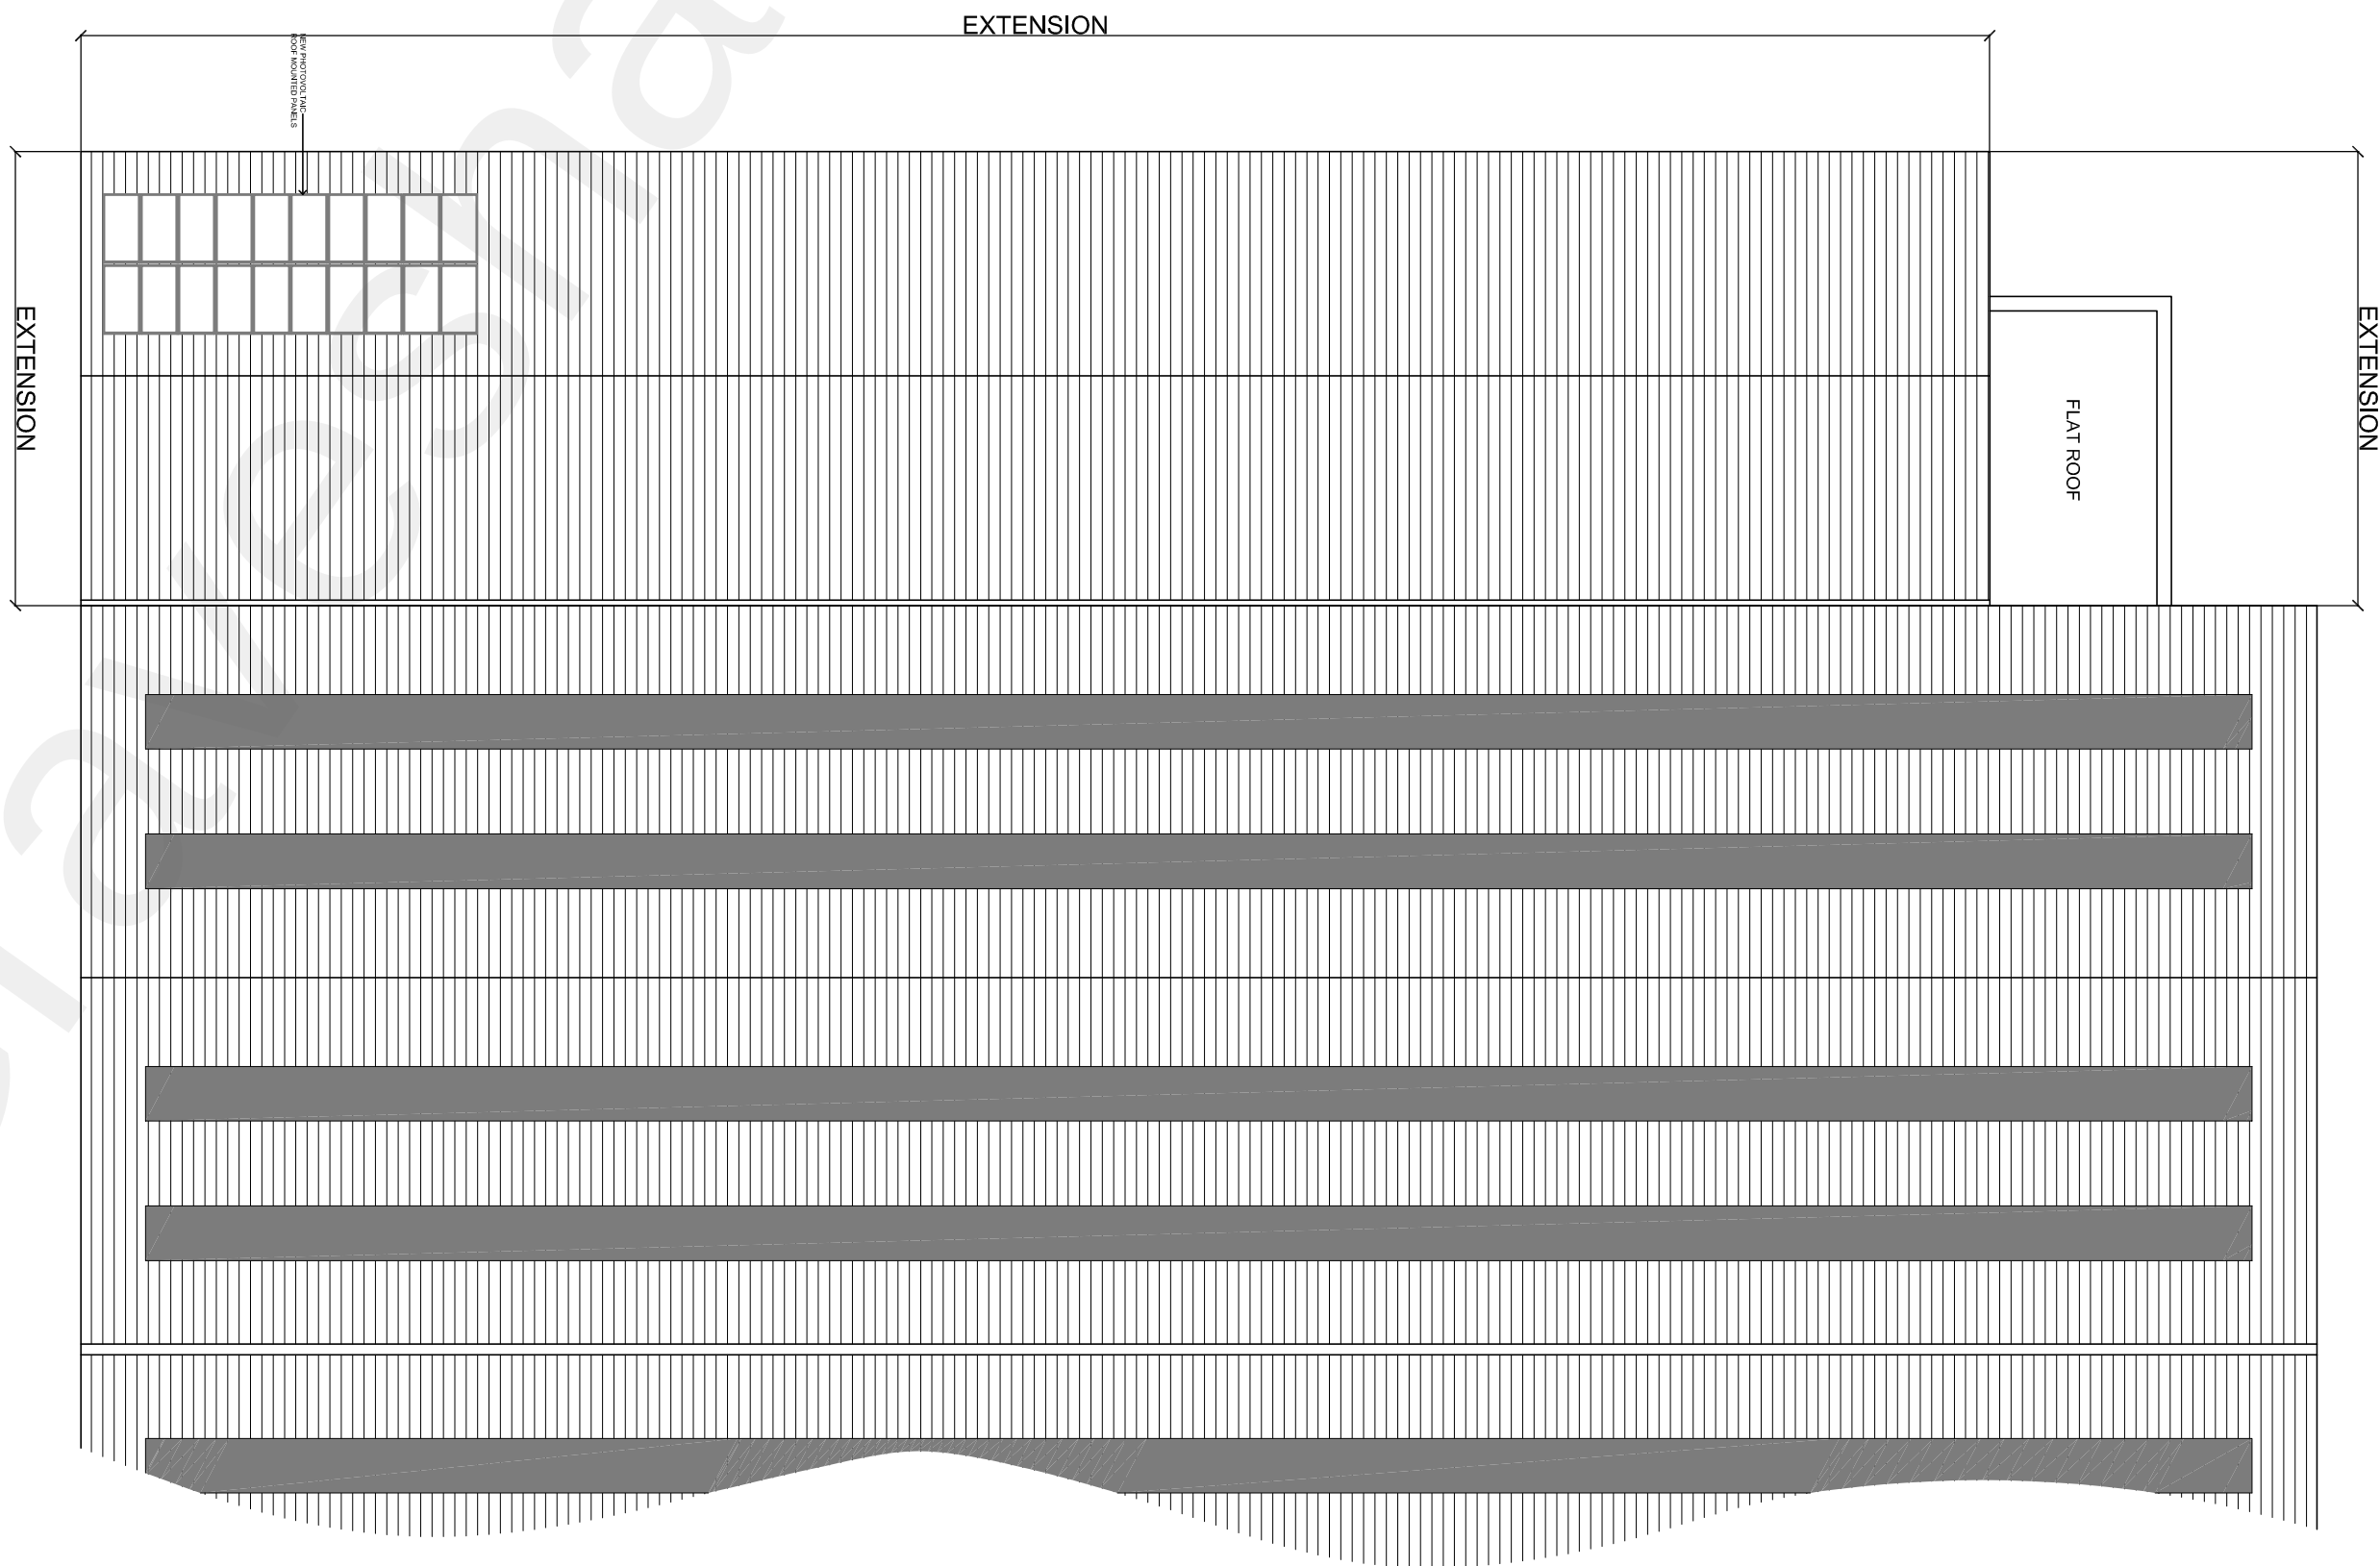

REVISIONS

B	28.02.23	Windows to side extension removed
A	20.10.22	Mezzanine added to extension.

PLANNING

1079A/21	B
----------	---

THE BRUNTON BOOBYER
PARTNERSHIP
CHARTERED ARCHITECTS

201 GREENWICH HIGH ROAD T: 020 8856 8788
LONDON E8 10 9NS
bbr@bruntonboobyer.com

UNIT J1, NORTHFLEET
INDUSTRIAL ESTATE,
LOWER ROAD, DA11 9BL.
PROP 1st FLR & ROOF PLANS

scale	drawn	date
1:200@A1	4101	10.10.22