


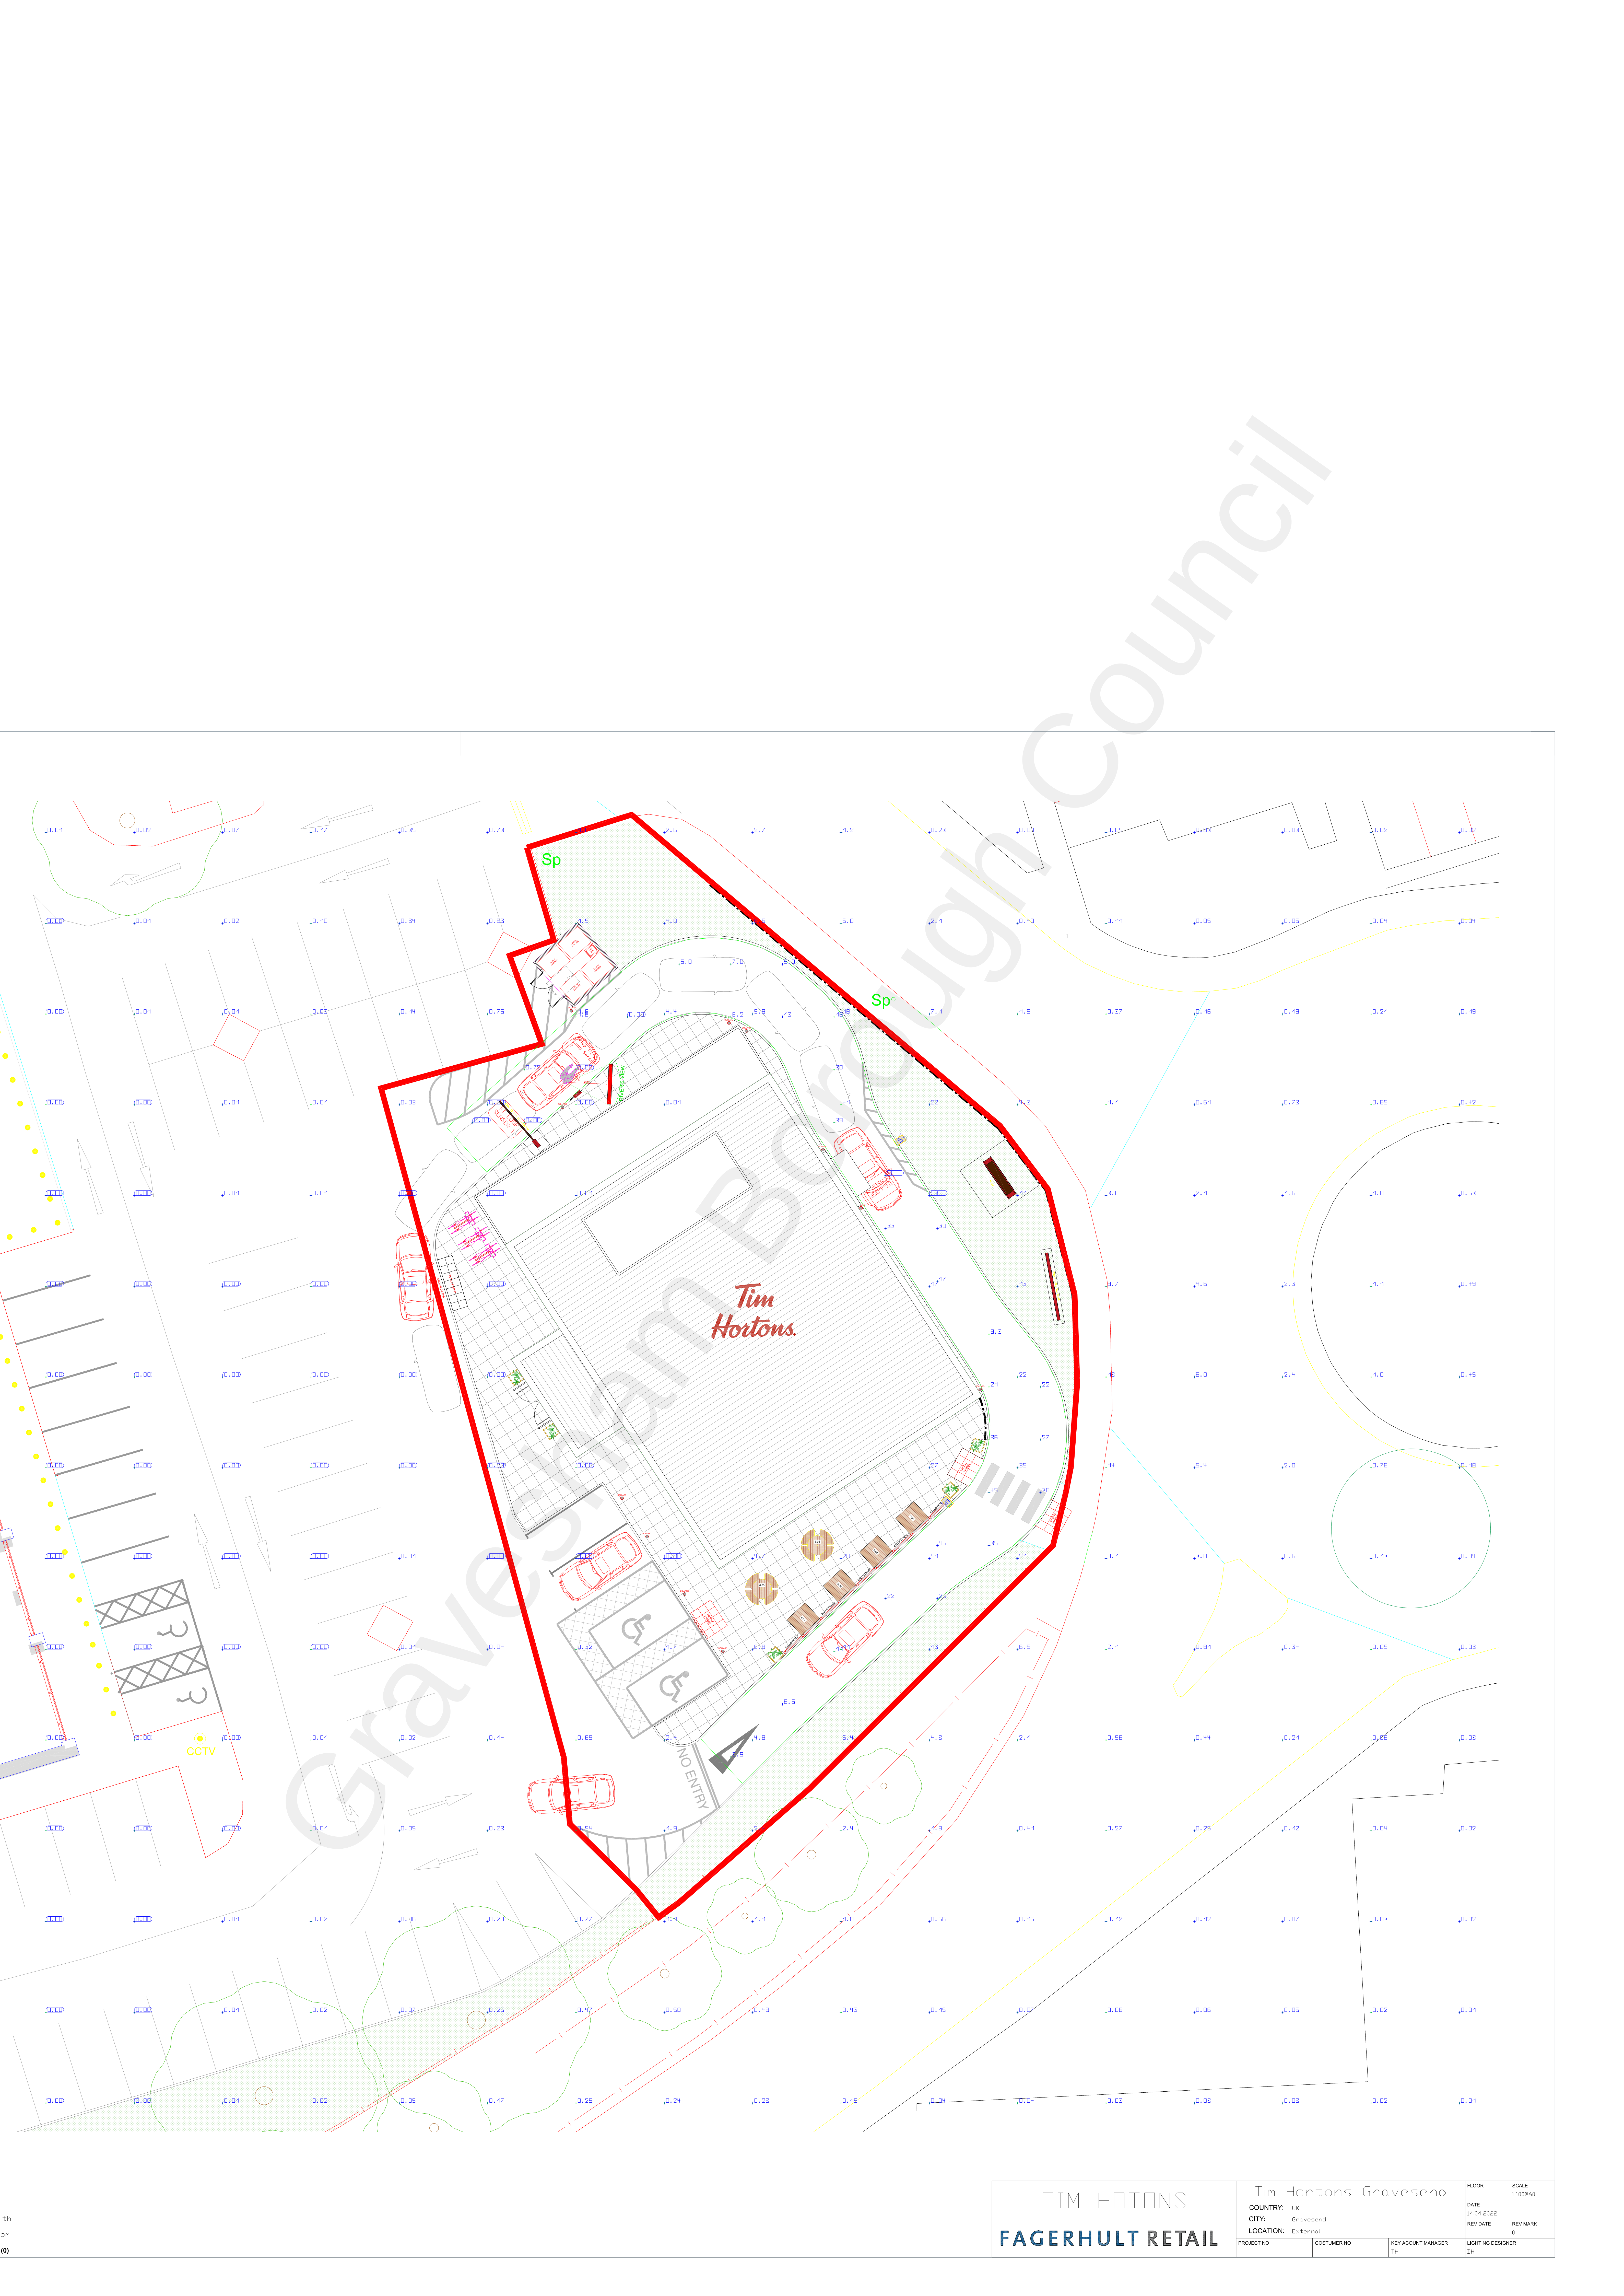

TIM HOTONS		Tim Hortons Gravesend		FLOOR	SCALE
FAGERHULT RETAIL		COUNTRY: UK		DATE	
		CITY: Gravesend		14.04.2022	
		LOCATION: External		REV DATE	REV MARK
PROJECT NO	CUSTOMER NO	KEY ACCOUNT MANAGER	LIGHTING DESIGNER		
		TH	JH		