


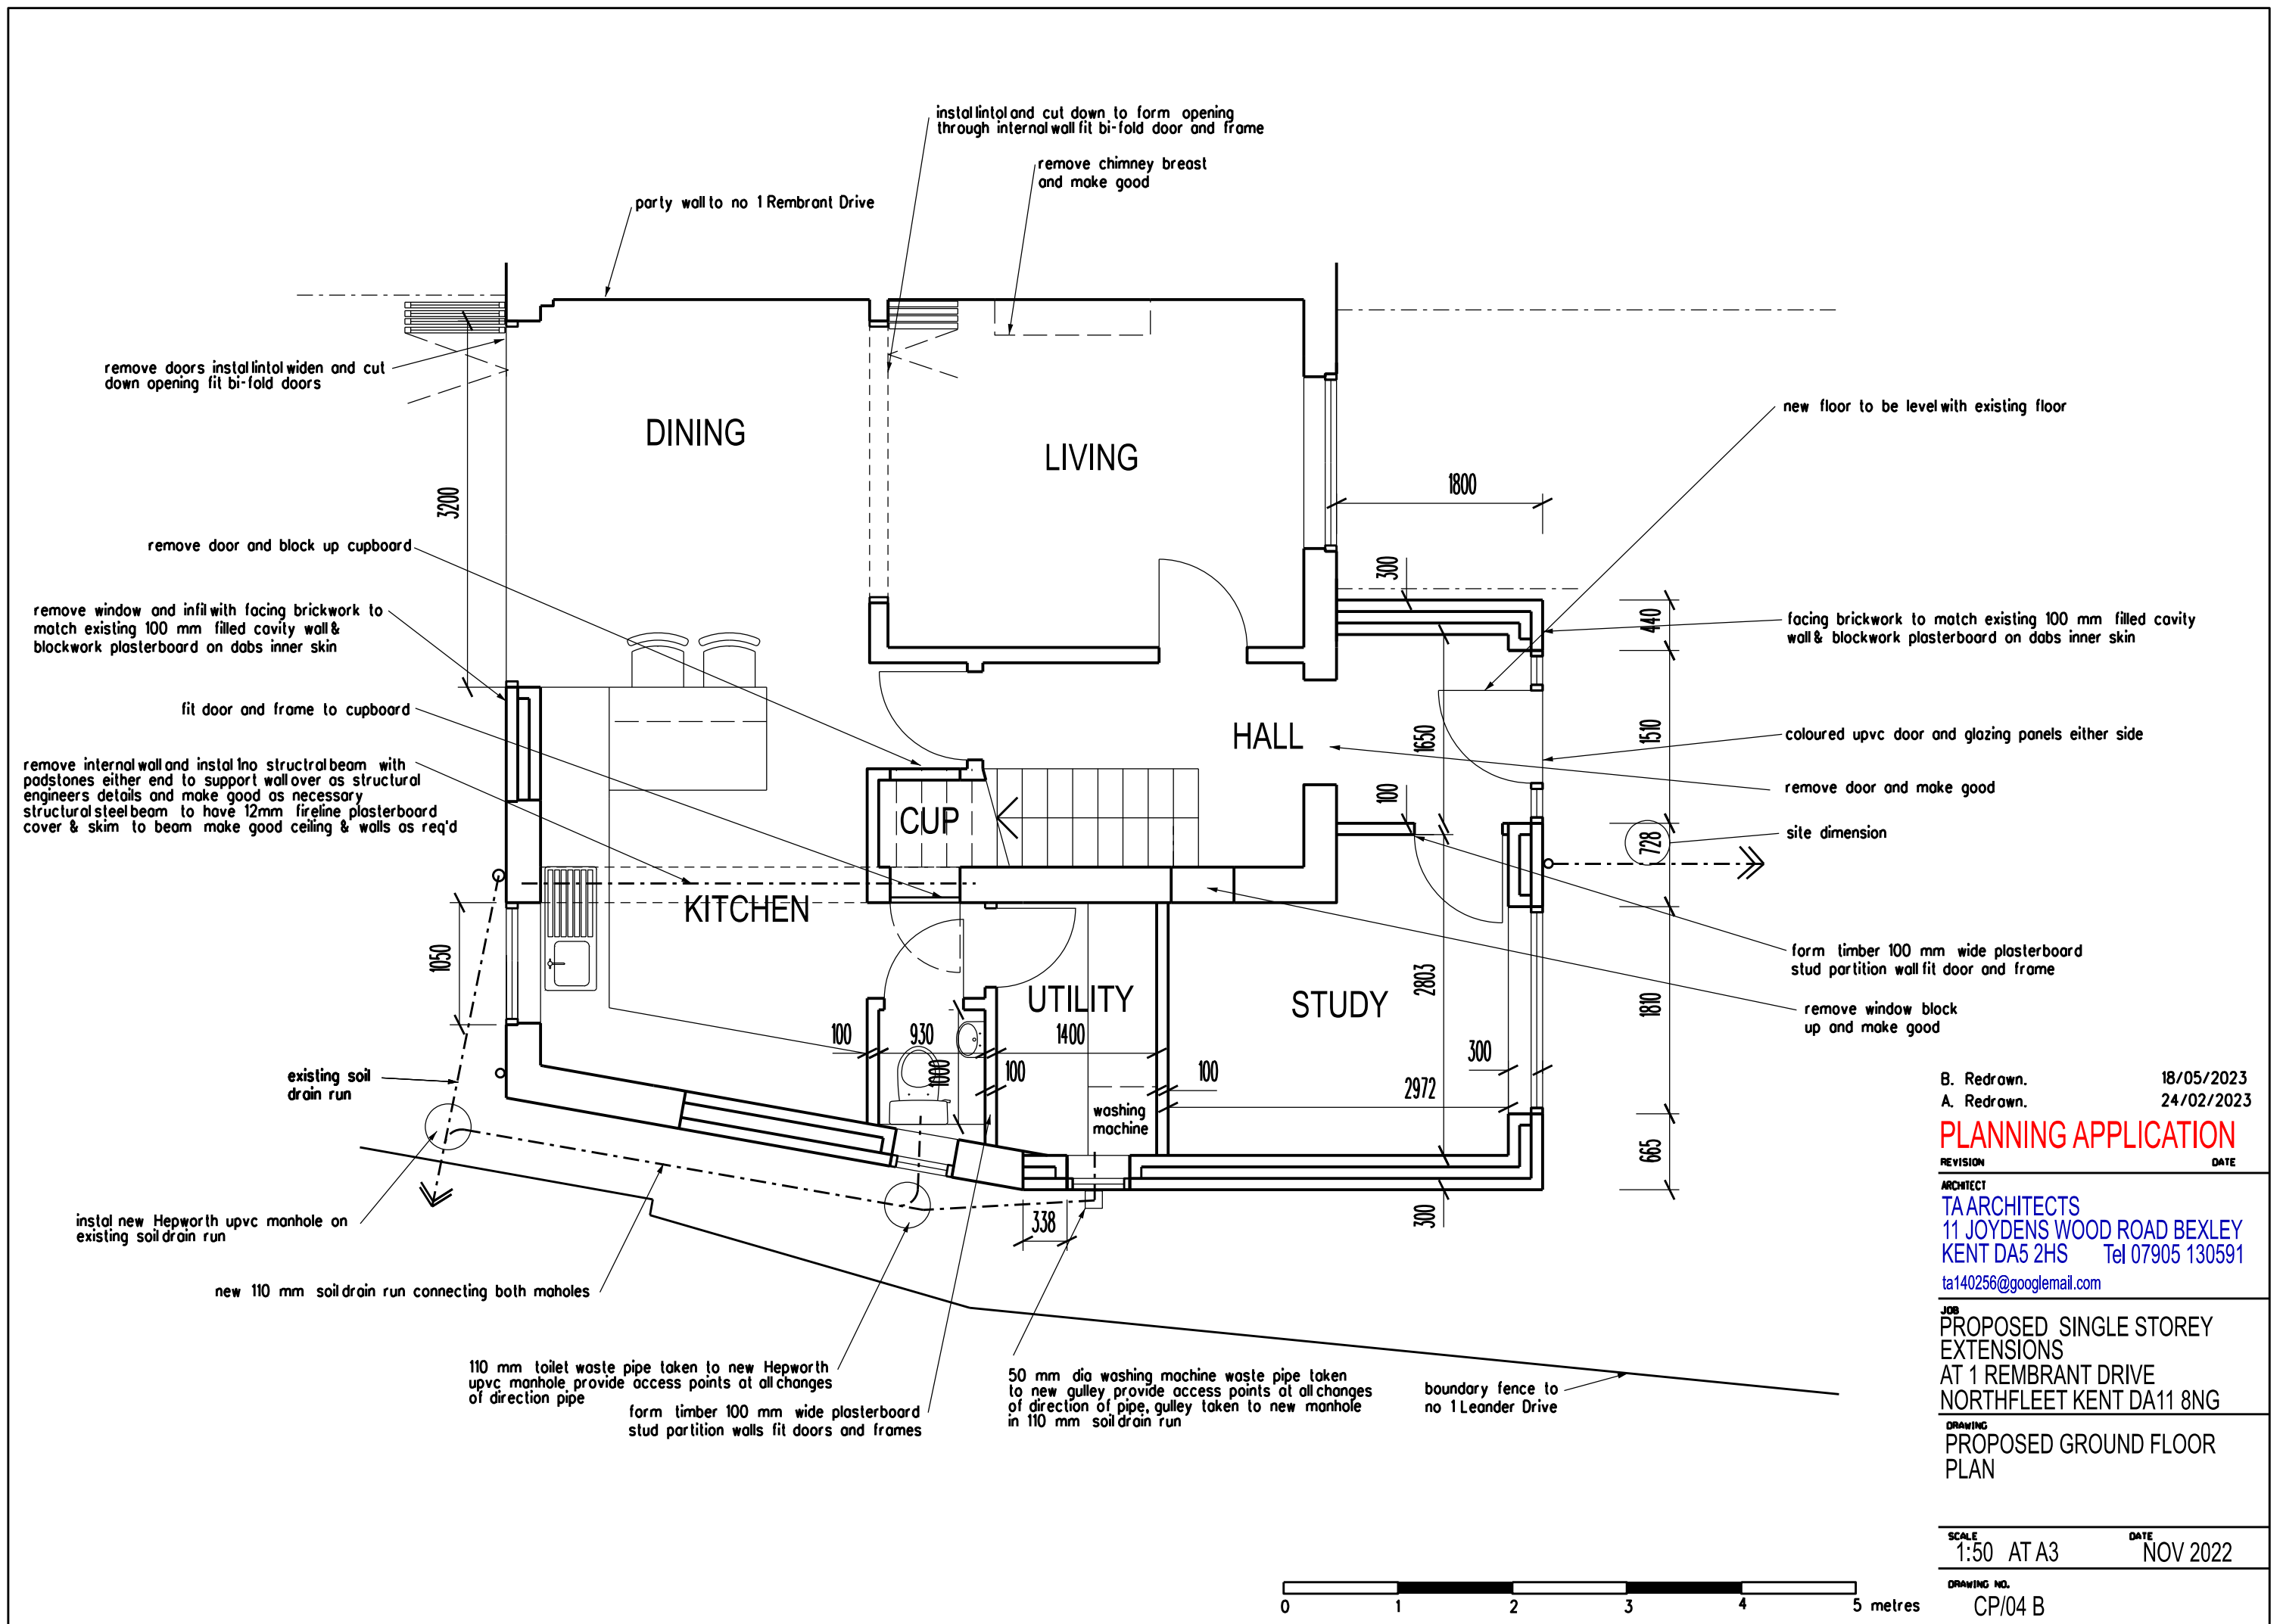

B. Redrawn. 18/05/2023
A. Redrawn. 24/02/2023

PLANNING APPLICATION

REVISION DATE
ARCHITECT
TA ARCHITECTS
11 JOYDENS WOOD ROAD BEXLEY
KENT DA5 2HS Tel 07905 130591
ta140256@googlemail.com

JOB
PROPOSED SINGLE STOREY
EXTENSIONS
AT 1 REMBRANT DRIVE
NORTHFLEET KENT DA11 8NG

DRAWING
PROPOSED GROUND FLOOR
PLAN

SCALE 1:50 AT A3 DATE NOV 2022

DRAWING NO. CP/04 B