

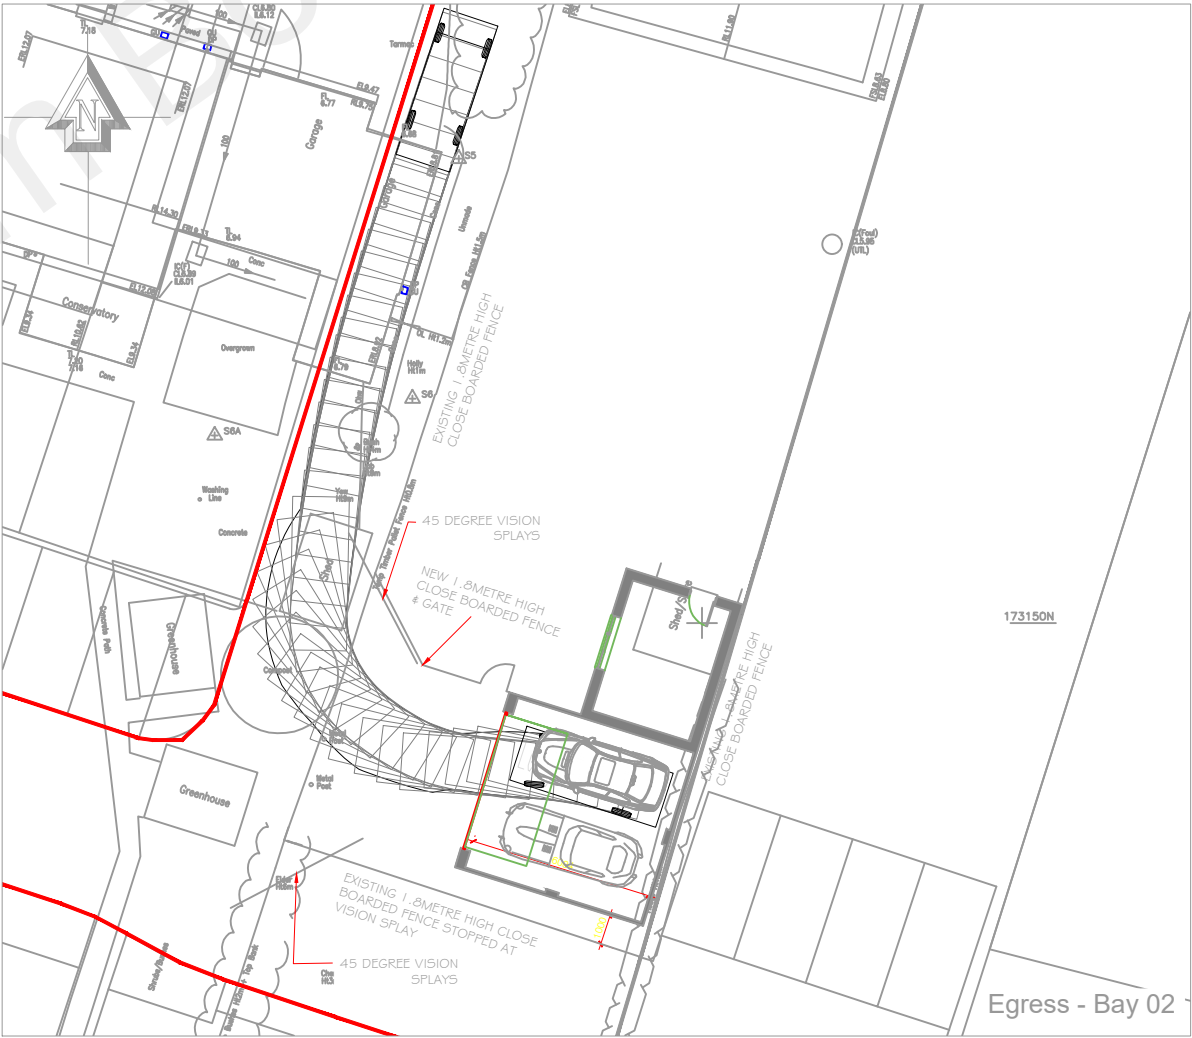
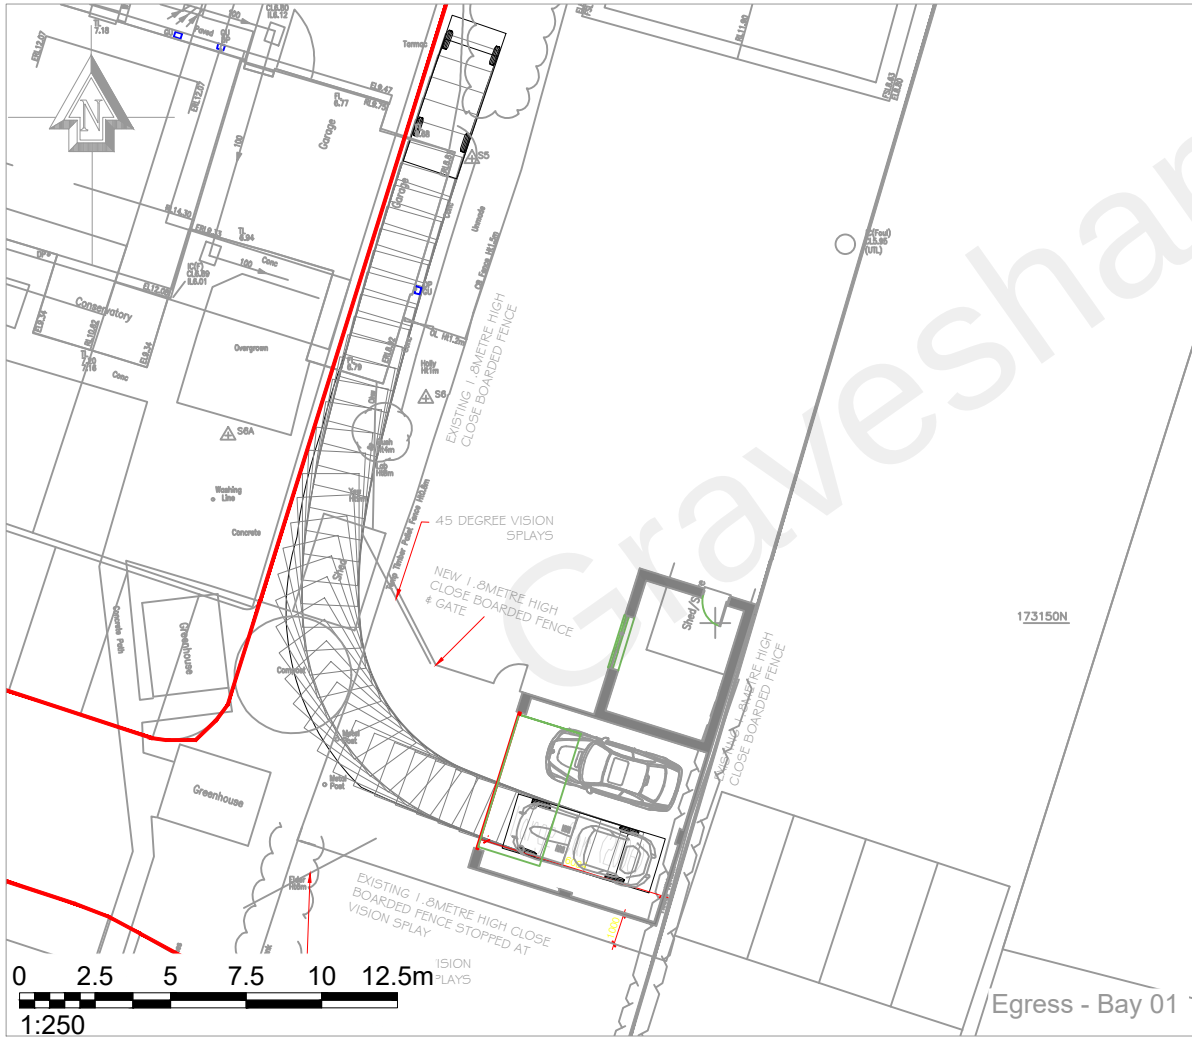


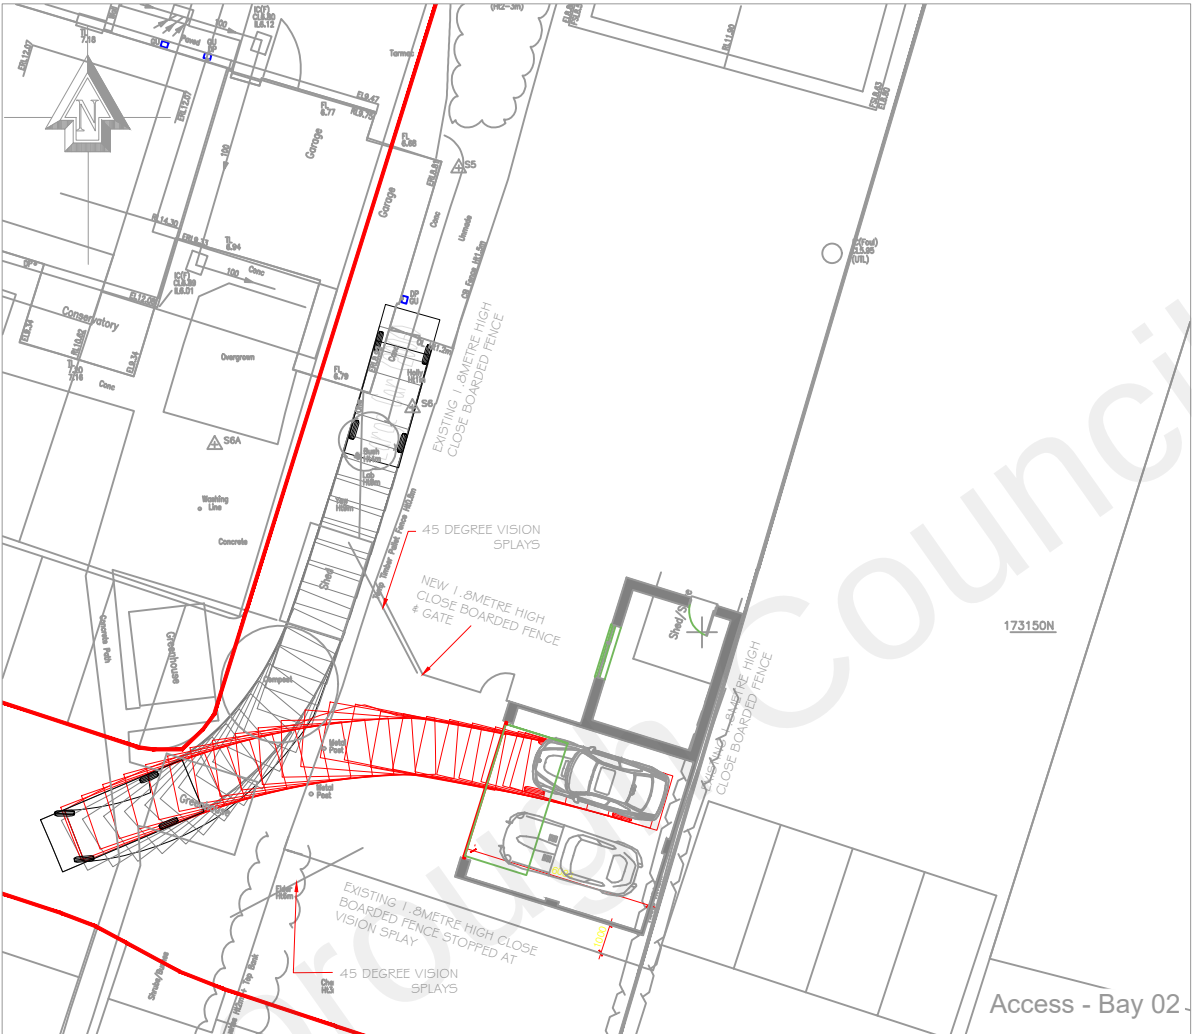

- NOTES:**
- 1. Do not scale from this drawing.
 - 2. This drawing to be read & printed in colour.
 - 3. This drawing is for illustrative purposes only, and not for construction.


LARGE CAR

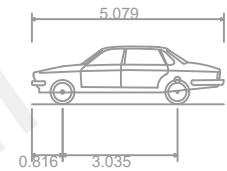

Overall Length 5.079m
Overall Width 1.872m
Overall Body Height 1.525m
Min Body Ground Clearance 0.310m
Max Track Width 1.831m
Lock to lock time 4.00s
Kerb to Kerb Turning Radius 5.900m



FORWARD MOVEMENTS
(design speed - 5kph)

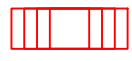

REVERSE MOVEMENTS
(design speed - 4kph)

B	Background layout revised	IH	PC	08/10/21
A	First issue	IH	PC	14/06/21

Rev	Details	Drawn	Checked	Date
Status	☒ Preliminary	☐ For Approval	☐ For Construction	
	☒ For Information	☐ For Tender	☐ As Built	

Client

Project

196 Lower Higham Road

Drawing Title

Vehicular Swept Paths
Analysis using
5m large car

Scale	1:250	Size	A3
Drawn By	IH	Checked By	PC
Date	14.06.2021	Date	14.06.2021



Willow House, Forest Close, East Horsley, Surrey KT24 5BU
01483 282560 | 07741 282560 | contact@crosbytp.com | www.crosbytp.com

Project Ref	Drawing No	Rev
P1845	TRK01	B