



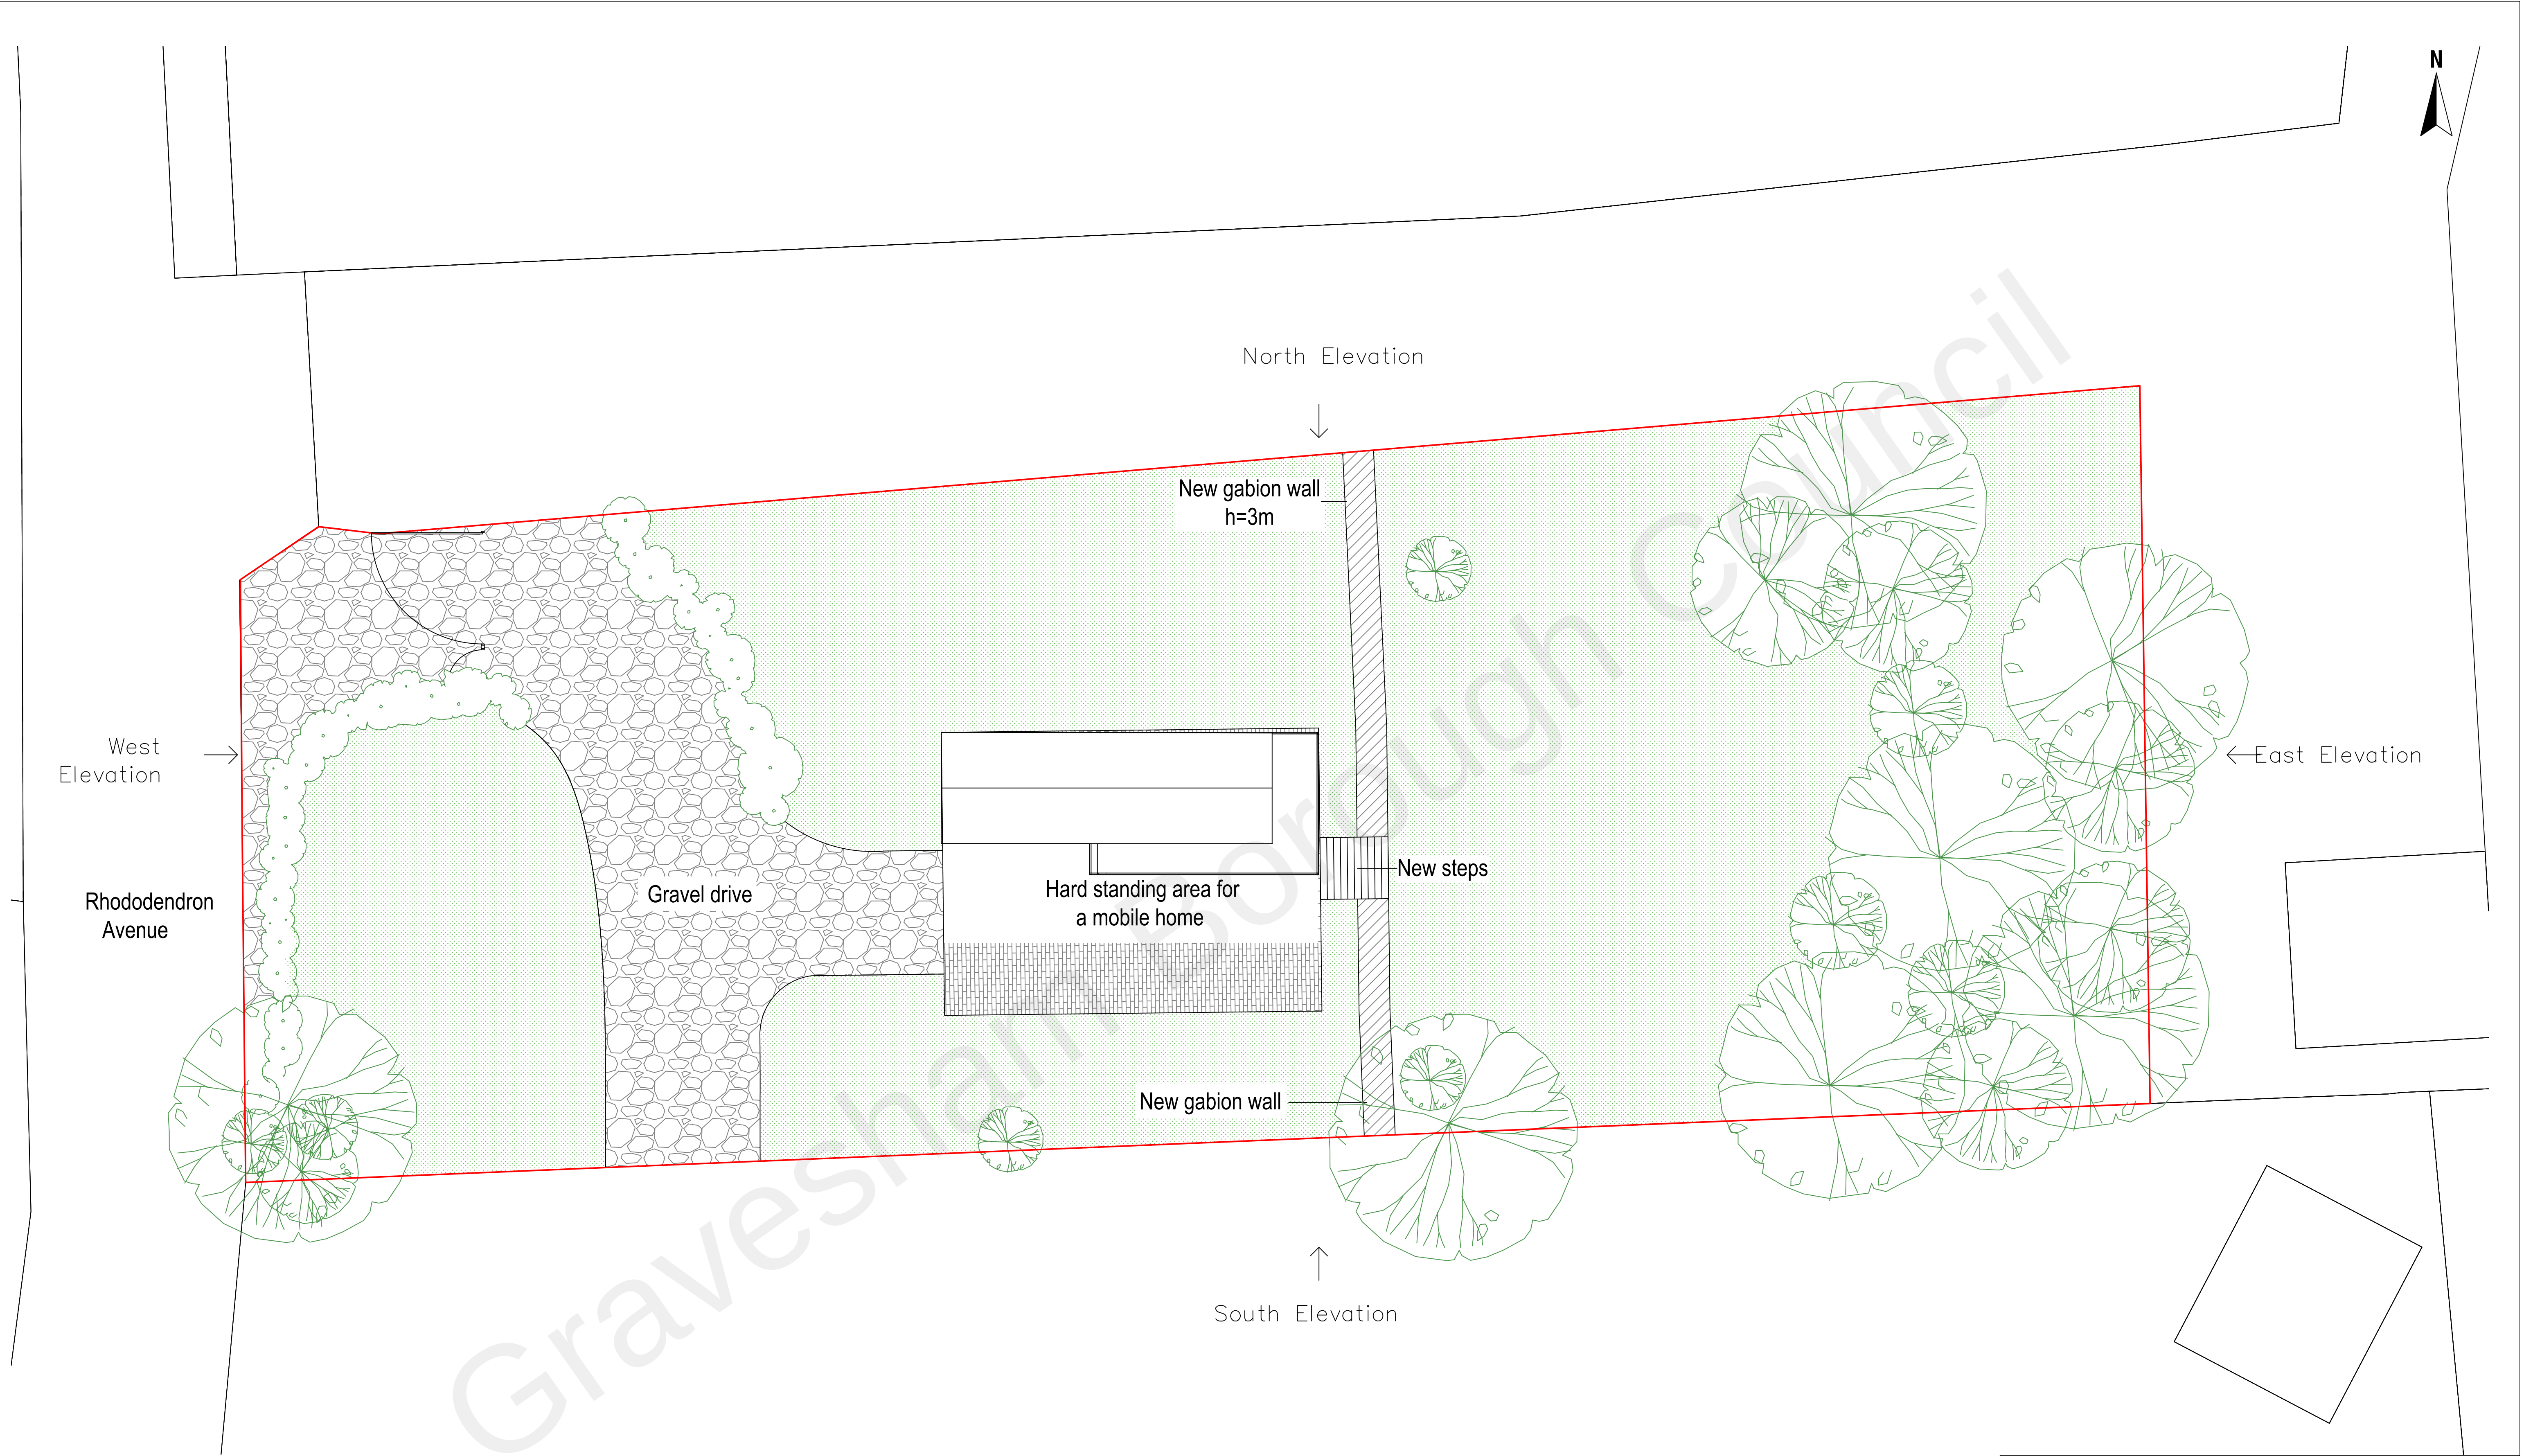

Proposed Landscape Plan
Scale 1:100

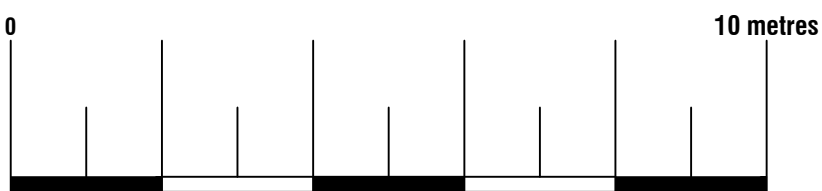

Arkiplan 74 Cardiff Road, CF15 7QE • Enquiries@ArkiPlan.co.uk			
Site Land West of Long Acre Rhododendron Ave, Meopham, Gravesend Kent DA13 0TU	Date	12.11.2021	
	Sheet	21-1853 D02 Rev 1	
	Job	New Hard Standing Area	
	Scale	As Shown@A1	
	Title	As Shown	