

Bower Cottage, Cobham

Joinery Details

General Notes:
DRAWING PREPARED FOR PLANNING APPLICATION PURPOSES ONLY.
Only visible and accessible elements of the existing structure have been surveyed.
Drawing indicates general arrangement of the scheme and is not to be used as a constructional working drawing in any such way.
Any discrepancies are to be reported to the Architect immediately.

NOTES: FOR JOINERY

GENERAL:

DO NOT SCALE OFF THIS DRAWING.

Dimensions noted are structural dimensions and allowances should be made for any necessary finishes.
All dimensions to be checked on site prior to commencement of work.

DRAWINGS:

These details are to be read in conjunction with specification upon general layout plans.

DORMER WINDOW:

All joinery to be constructed in first quality British Columbian Pine, good straight grained with a minimum of 18 growth rings per 25mm. All sills to be constructed in selected hardwood. All joinery will be pressure treated following machining operations and prior to final construction. Provide proprietary draft proofing strips to frames/sills/thresholds for draught exclusion. **(NOT SHOWN ON DRAWINGS)** All timber for joinery items must be sourced from well-managed forests management suppliers and carry a FSC certificate.

JOINERY GENERALLY:

Joinery to BS 1186: Part2: 1988, BS 6100: Part 4: section 4.4: 1992, BS 8000: Part 5:1990 and BS EN 942: 1996.

GLAZING:


Installation shall be in strict accordance with the manufacturer's instructions and the requirements of to BS 6206: 1981, BS 8000: part 7: 1990 and BS 8213: 1991, and by the Glassand Glazing Federation.
Glazing to be 4mm single glazed units.

GLAZING COMPOUND


Single glazing to be bedded in non- setting glazing compound - "Repair care resin systems" "Dryflex" or similar elastic glazing sealant

DECORATIONS:


Supply joinery in primer finish only - 1ct primer "Sikkens" microporous primer colour white.
To be finished by site contractor 2 cts "Sikkens" Onol primer.
2cts "Sikkens" Rubbol full gloss finish colour white. rub down between coats.

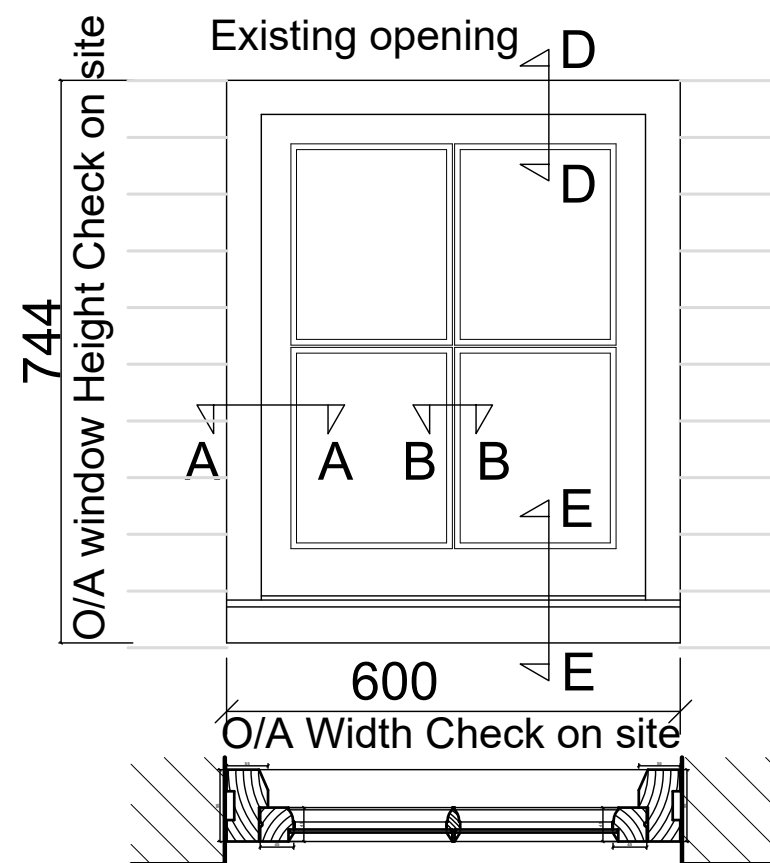


Plan (Scale 1:10)

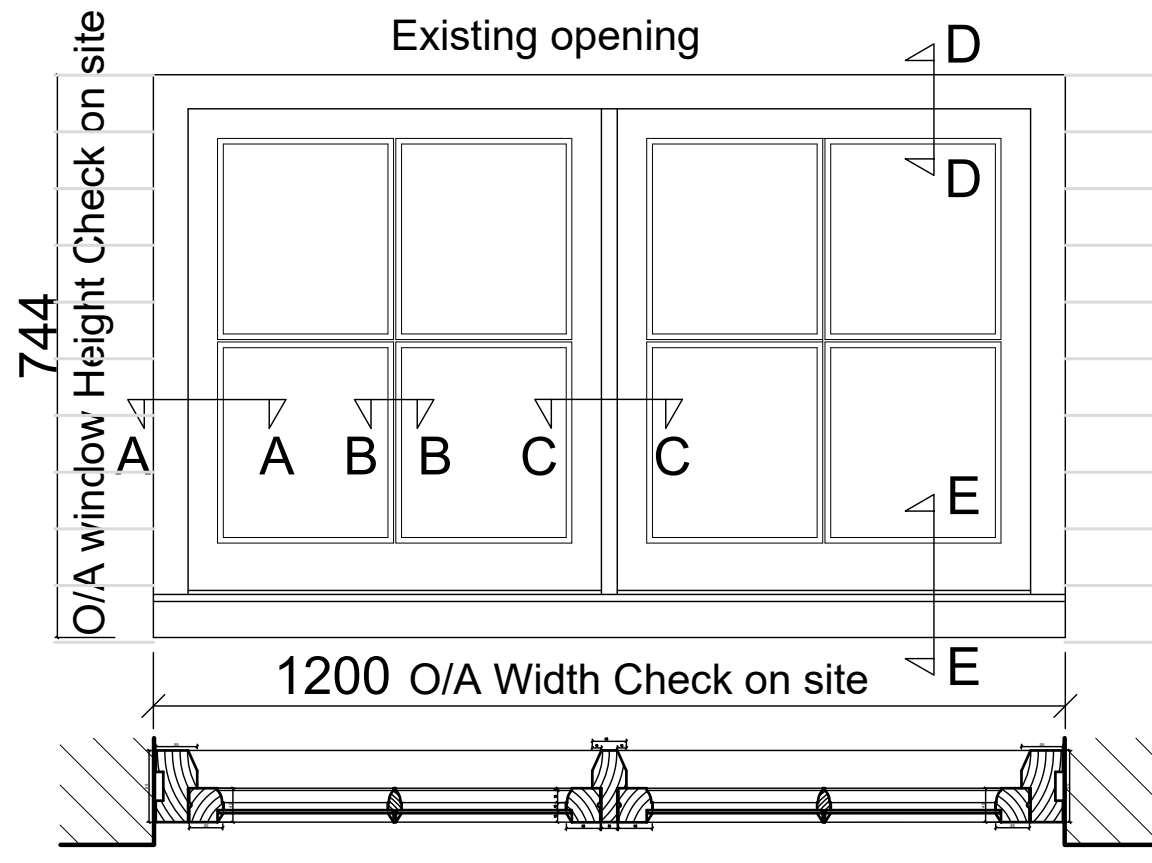


Plan (Scale 1:10)

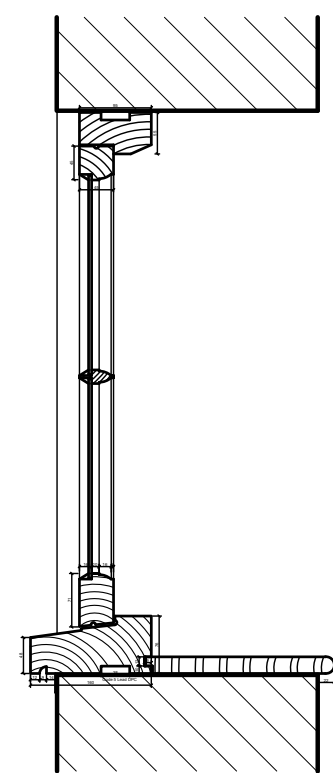


Section
(Scale 1:10)

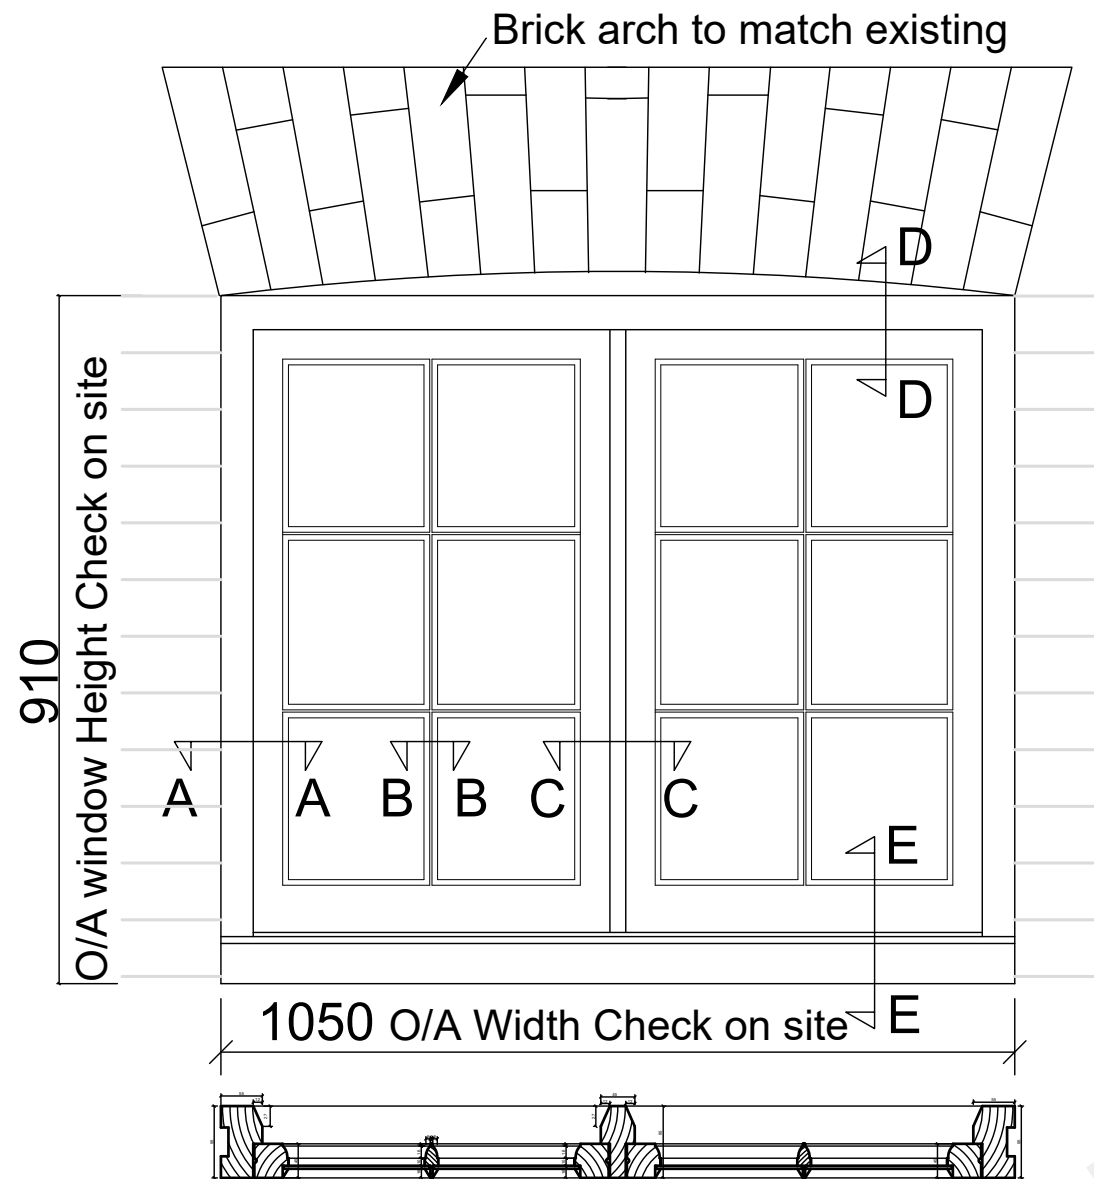


Plan (Scale 1:10)

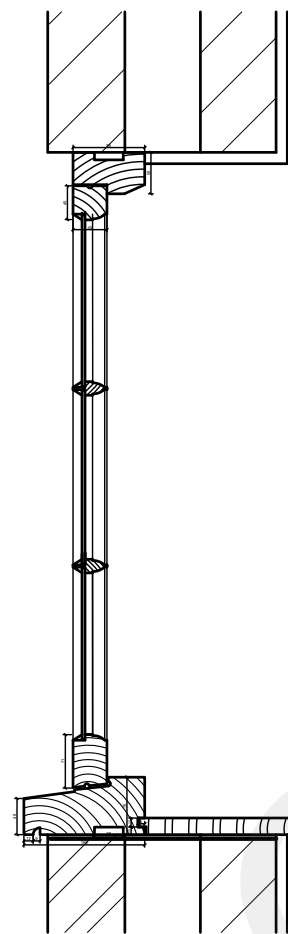


Section
(Scale 1:10)

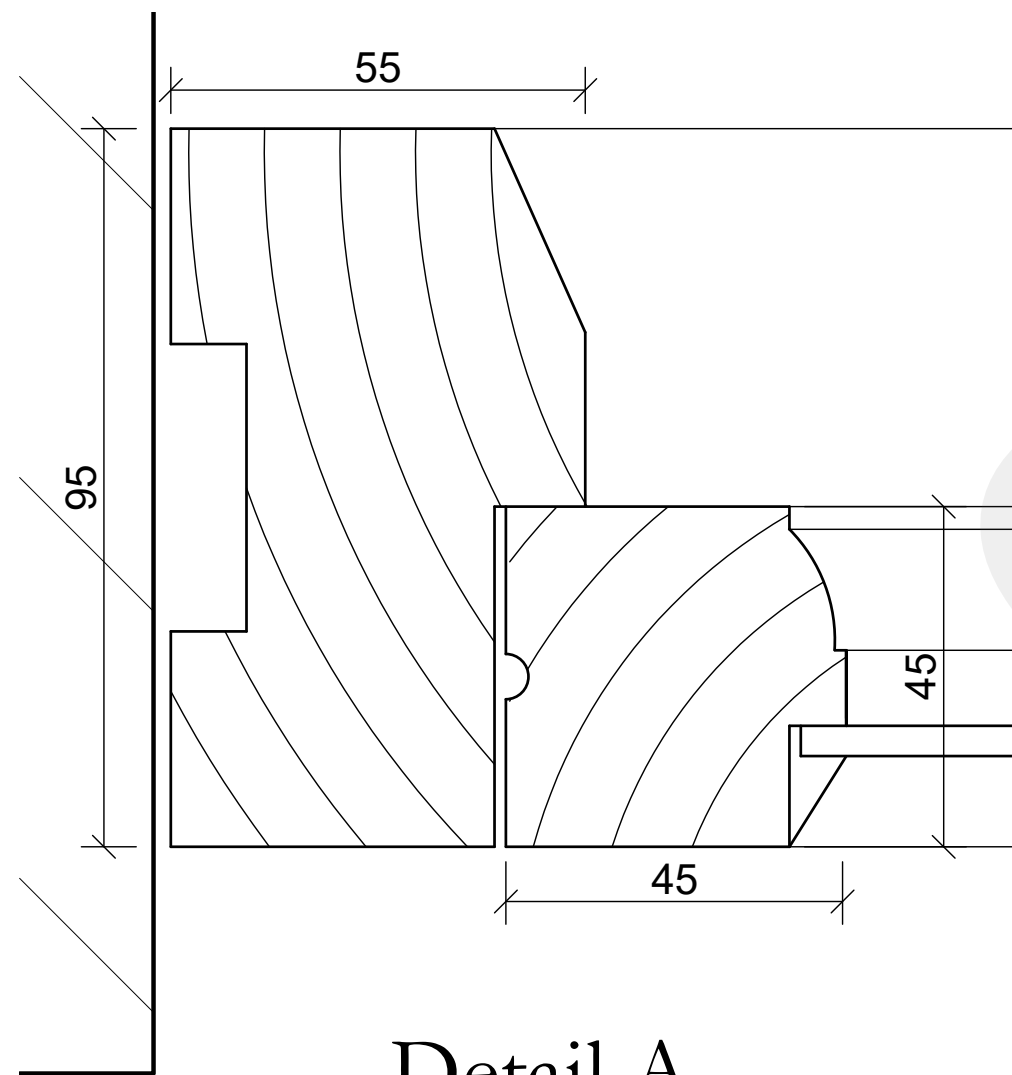


Detail A

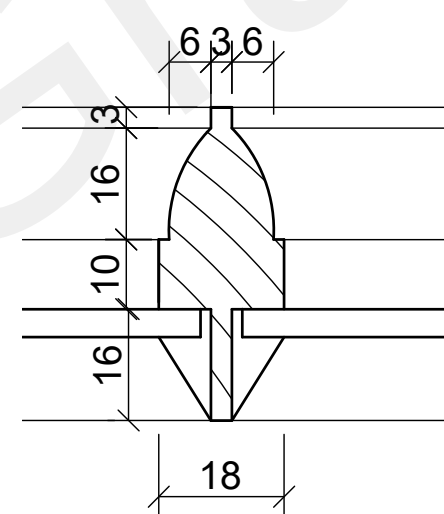

Detail B

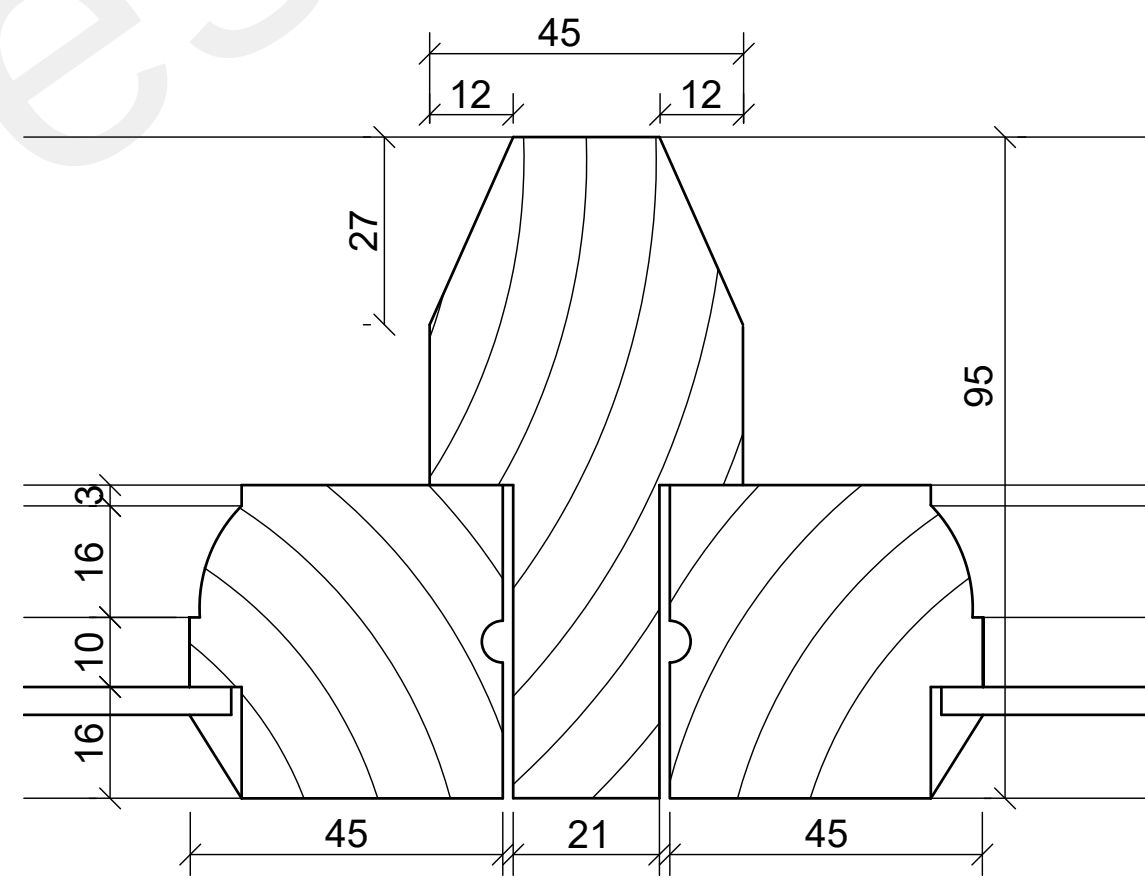

Detail C

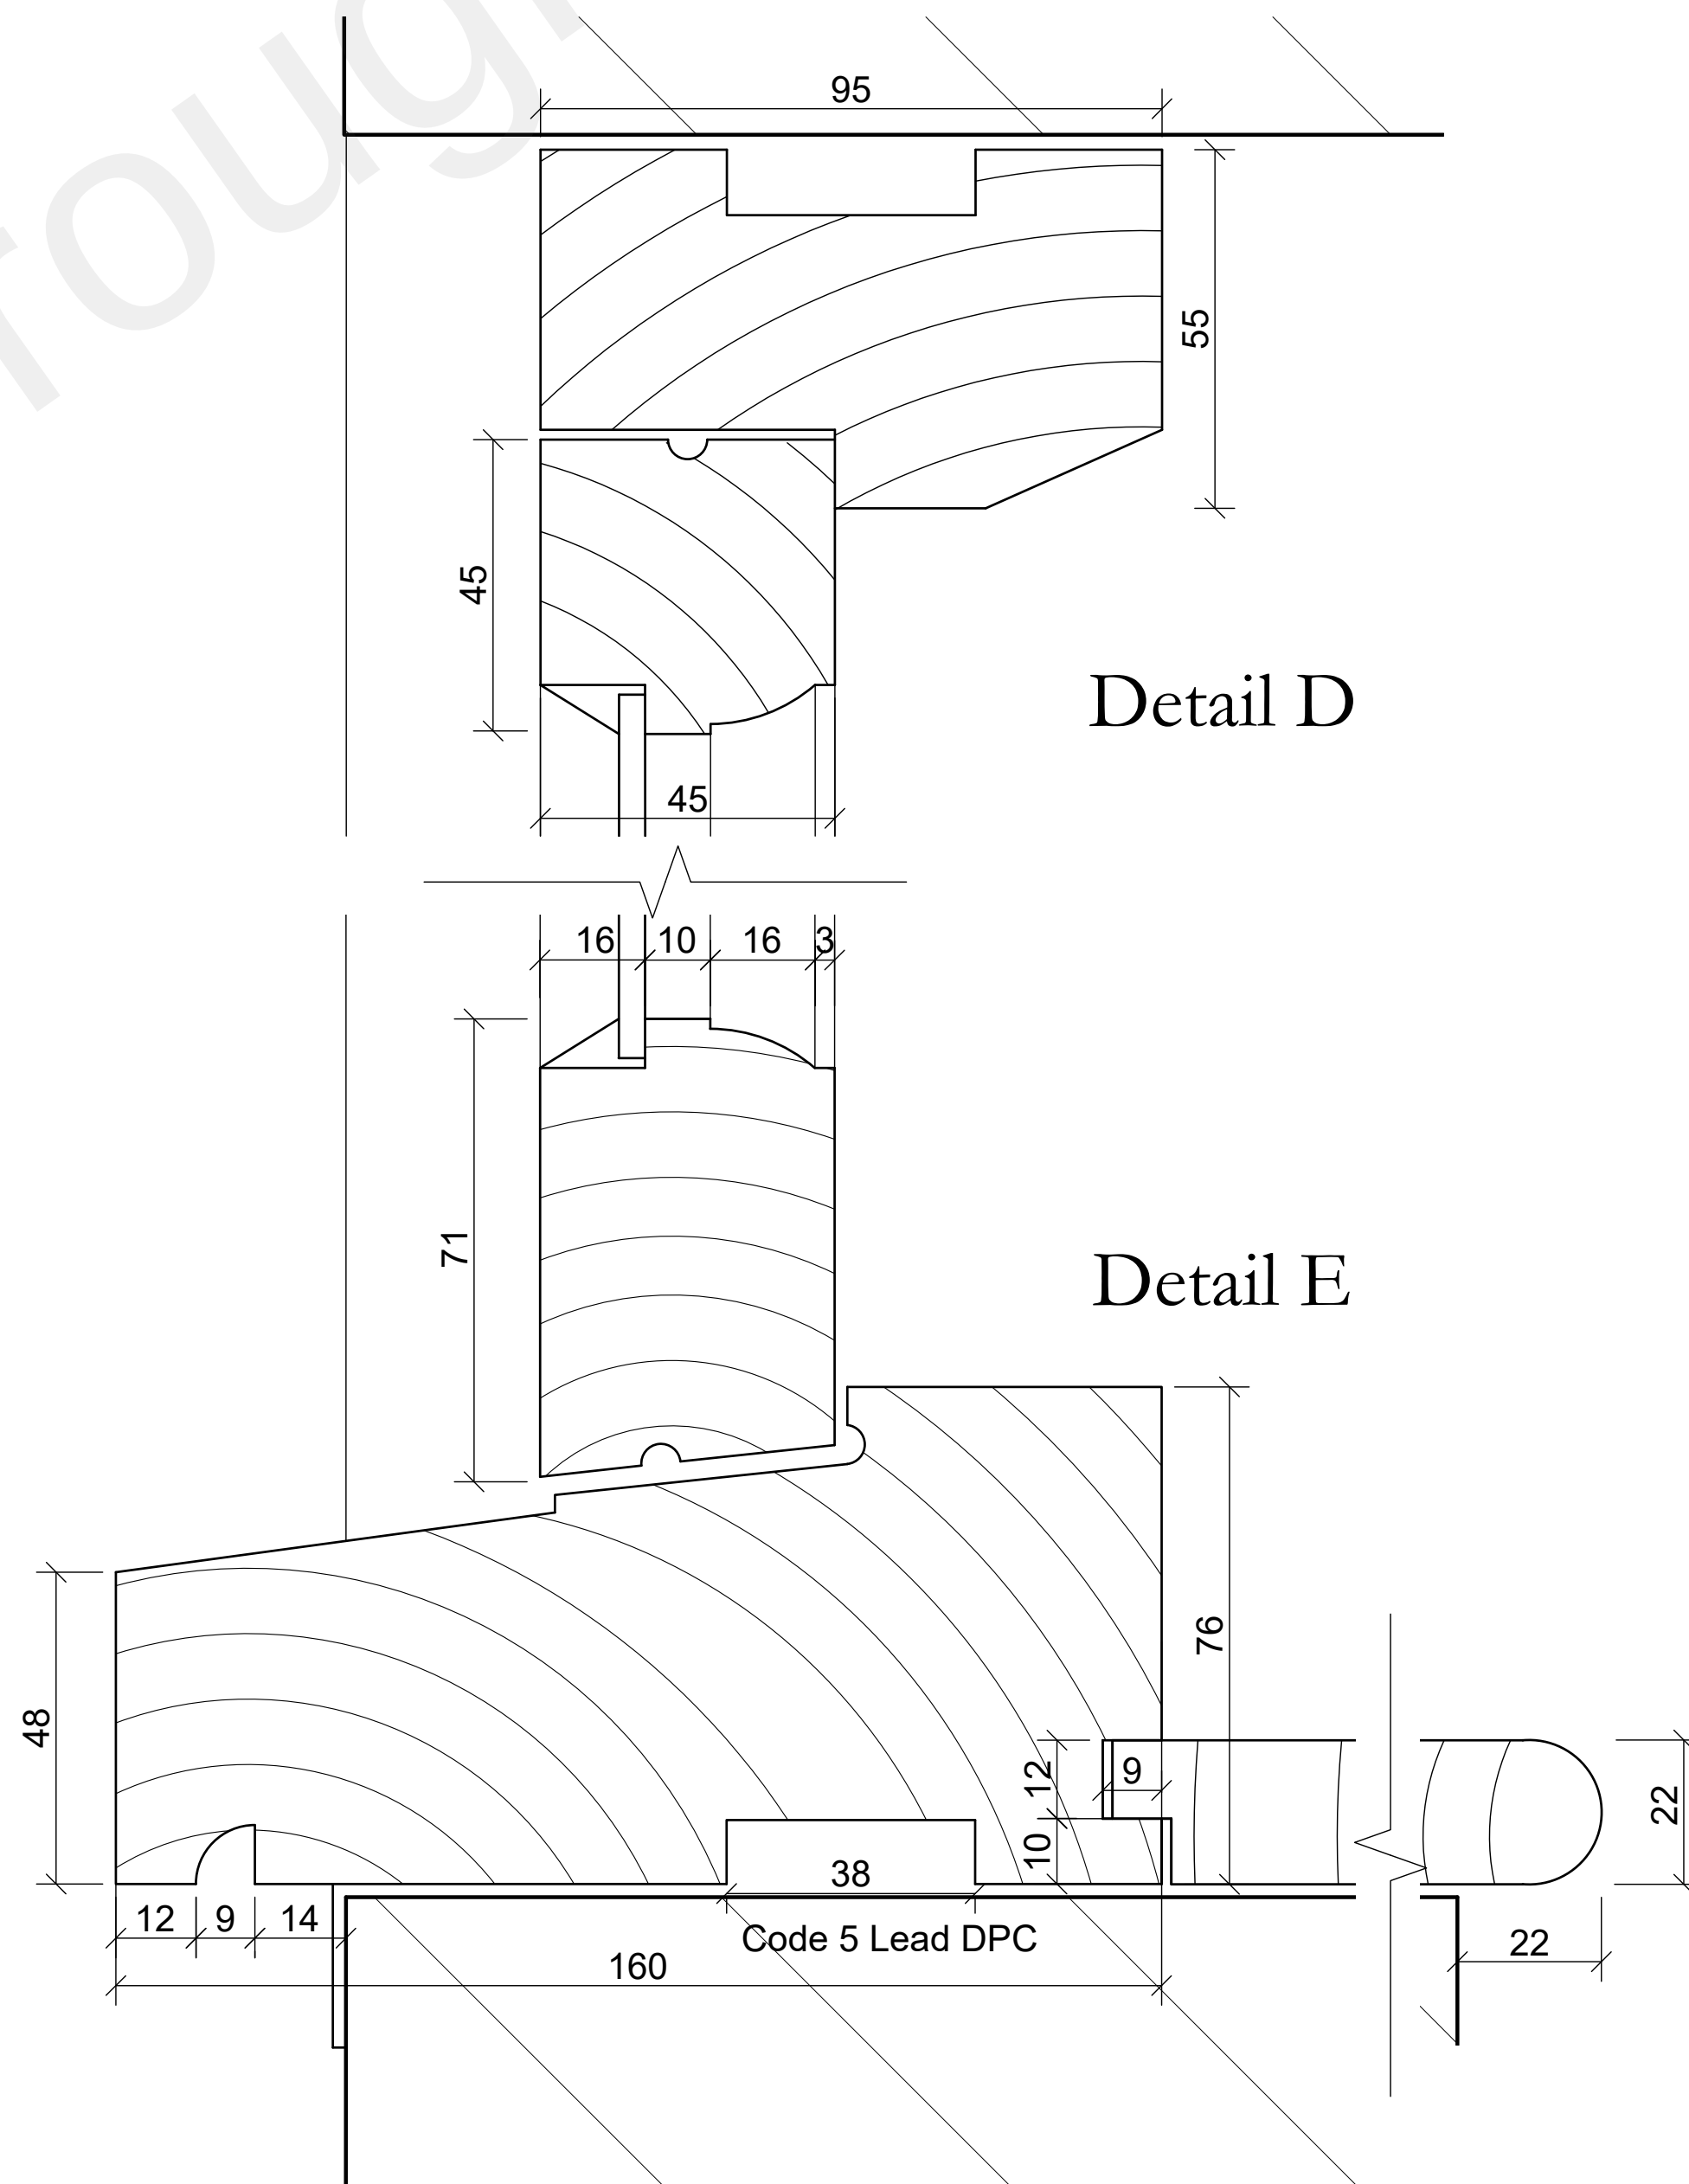

Detail D

Detail E

0 100 200 300 400 500mm

Scale Bar Scale 1:10

0 10 20 30 40 50mm

Scale Bar Scale 1:1

Joinery Details

Project:	Bower Cottage, Cobham
Client:	Mr & Mrs Saunders
Title:	Joinery Details - Casement Windows
Drawing No.	BCC/21/J01
Scale:	1:10 & Full Sizes @ A1
Date:	June 2022
Drawn:	MB
Amendments:	

Anthony Swaine
ARCHITECTURE LTD
Conservation • Design Consultancy • Listed Buildings
Urban Design • Joinery Detailing • Traditional Shopfronts
The Bastion Tower · 16 Pound Lane · Canterbury · CT1 2BZ
Tel. (01227) 462680, Fax. (01227) 472743
Email: mail@anthonyswaine.co.uk
www.anthonyswaine.co.uk

This drawing and all information herein is copyright and remains the property of the Architect; prosecution could follow any breach of the copyright. This drawing is for guidance purposes only and/or for obtaining Local Authority consents. No responsibility will be taken by the Architect where clients and/or builders or persons proceed with the project without the supervisory services of the Architect, or who carry out works being deviations, variations, or who may guess, interpret, instead without the Architect's authority or depart from the information as shown upon the said drawing. Wherever signed dimensions are given they are to be accepted in preference to scaled sizes. The Contractor is responsible for verifying all dimensions shown herein and for advising the Architect of any discrepancies before putting affected work in hand. No claims will be entertained for demolition, alteration or making good of any work which may be required by the Architect resulting from the Contractor's failure to advise him of any such discrepancies.