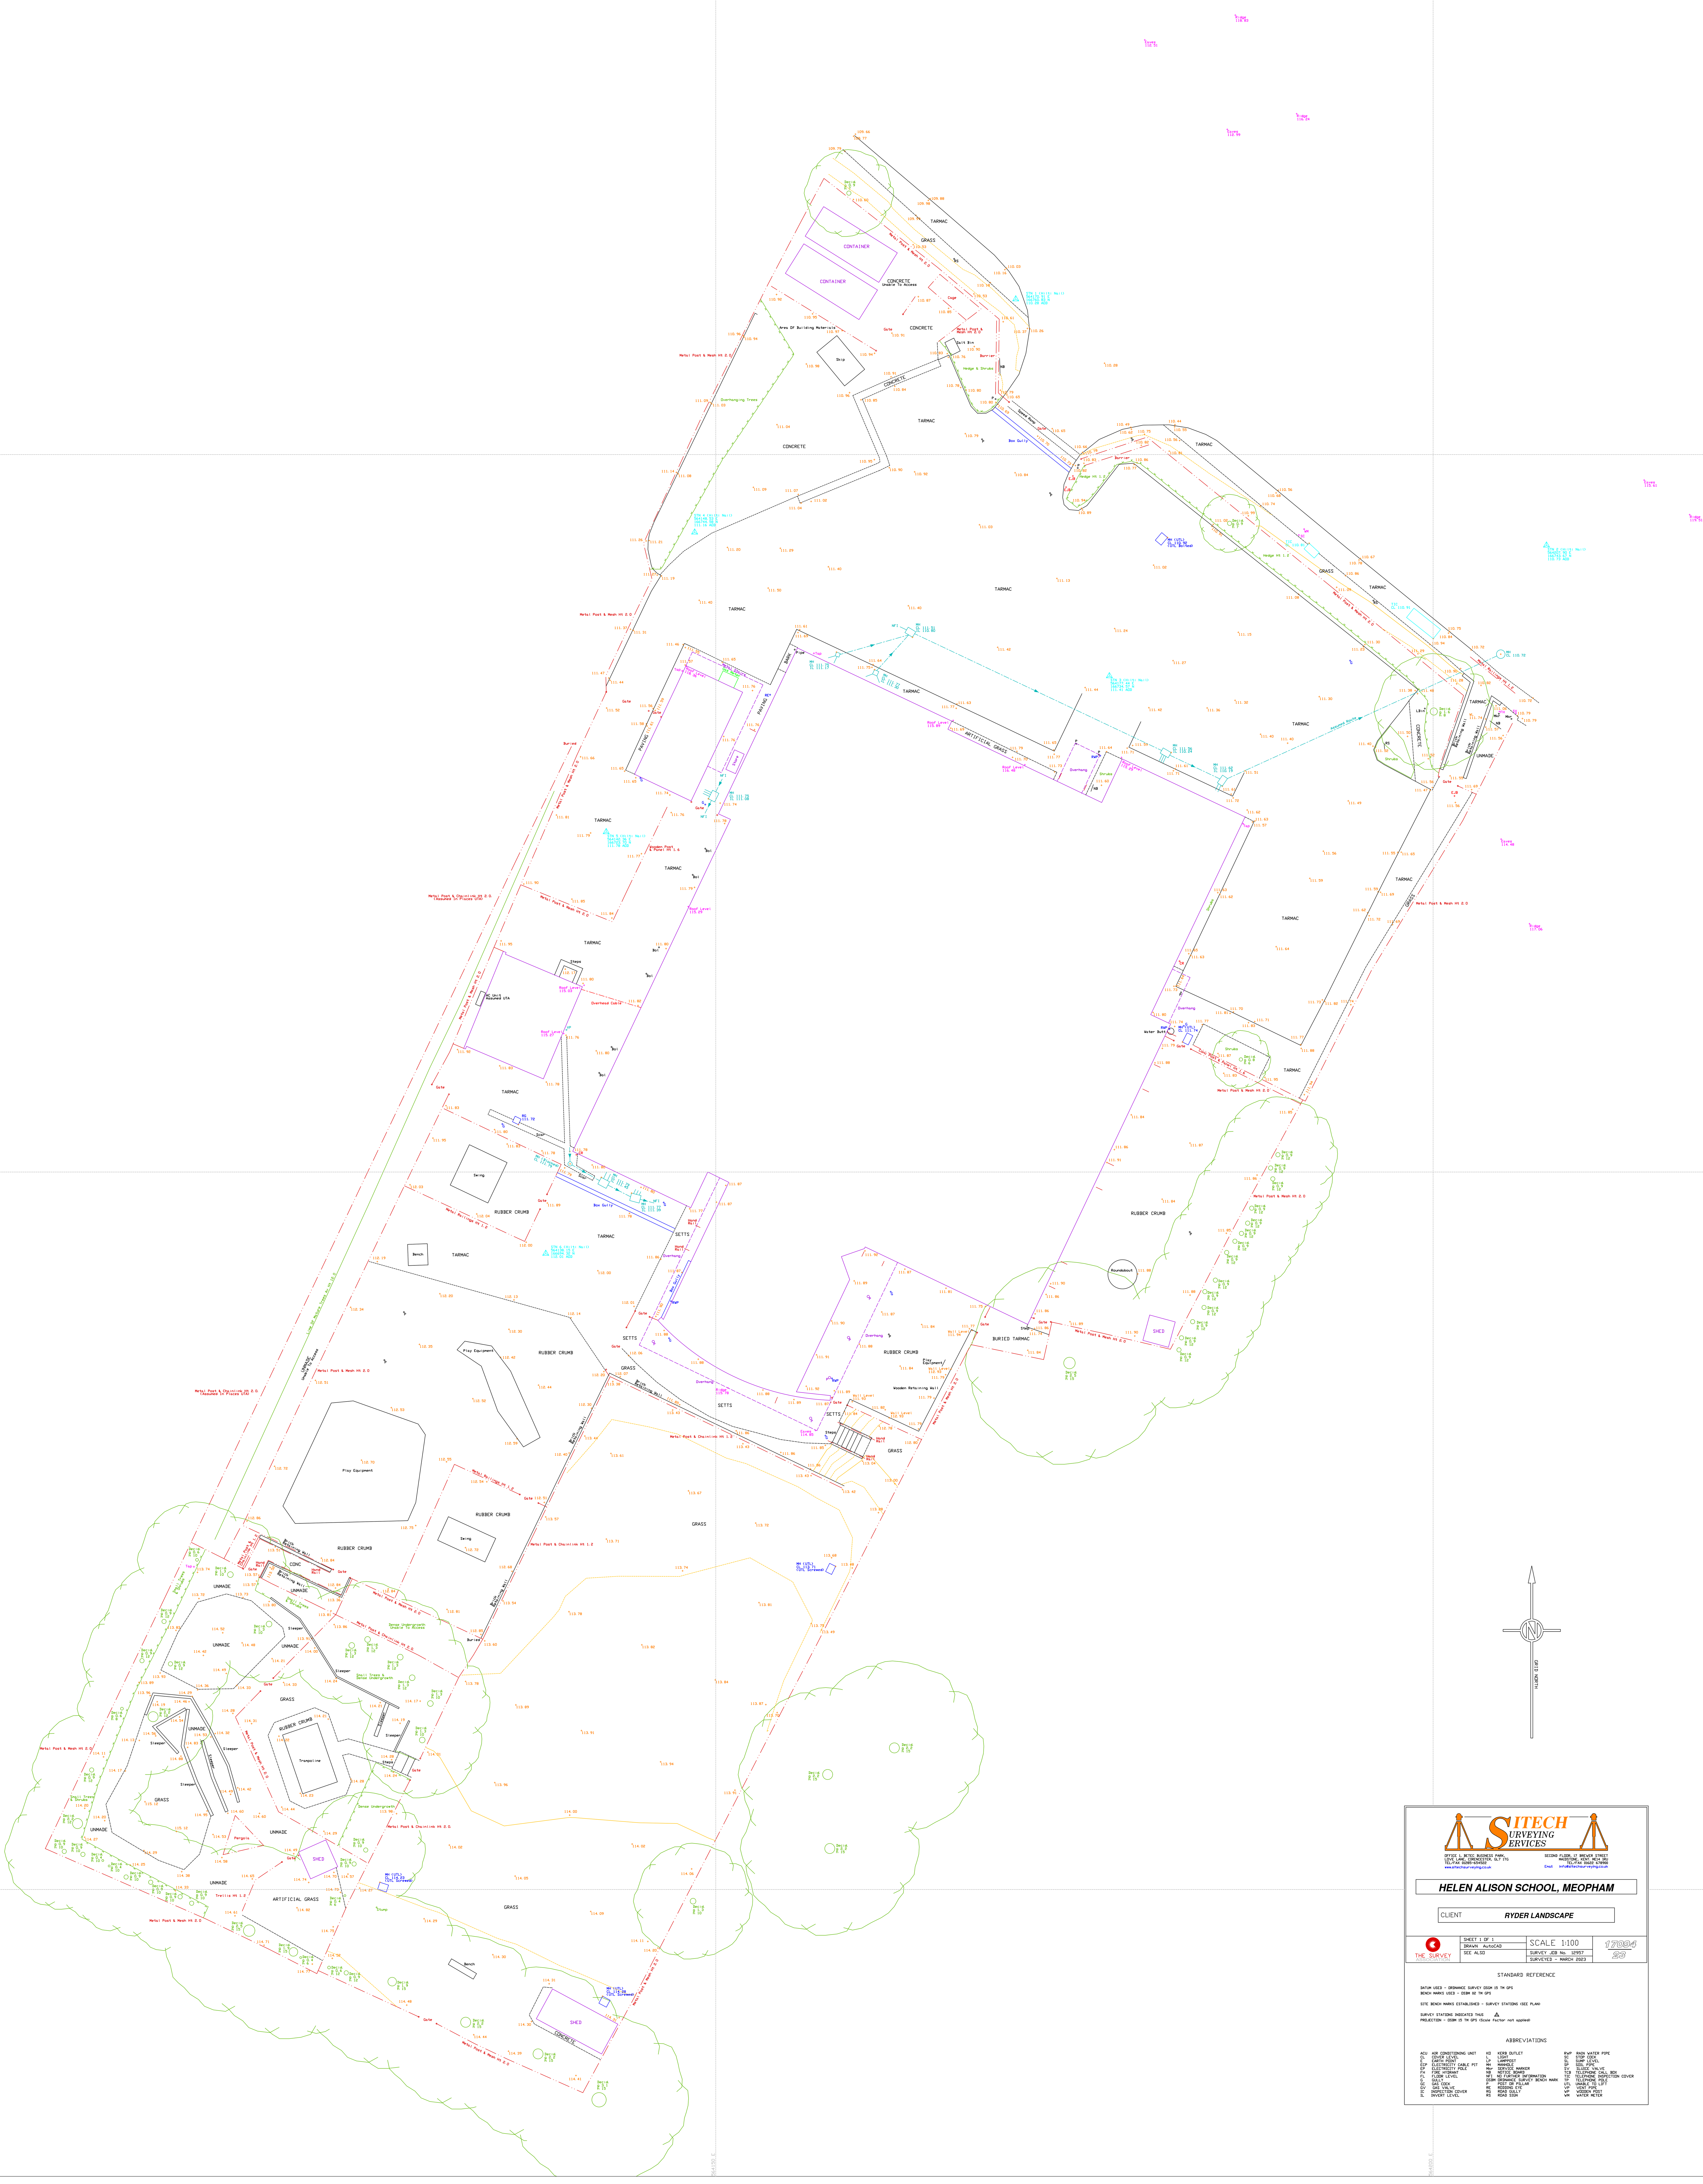


![SITECH SURVEYING SERVICES]

OFFICE 1, BETEC BUSINESS PARK, LOVE LANE, CIRENCESTER, GL7 1TG TEL/FAX 01285-654522 www.sitechsurveying.co.uk

SECOND FLOOR, 17 BREWER STREET MAIDSTONE, KENT. ME14 1RU TEL/FAX 01622 678900 Email info@sitechsurveying.co.uk

HELEN ALISON SCHOOL, MEOPHAM

CLIENT **RYDER LANDSCAPE**

THE SURVEY ASSOCIATION	SHEET 1 OF 1	SCALE 1:100	17094 23
	DRAWN AutoCAD	SURVEY JOB No. 12957	
	SEE ALSO	SURVEYED - MARCH 2023	

STANDARD REFERENCE

DATUM USED - ORDNANCE SURVEY OSGM 15 TM GPS
BENCH MARKS USED - OSBM 02 TM GPS

SITE BENCH MARKS ESTABLISHED - SURVEY STATIONS (SEE PLAN)

SURVEY STATIONS INDICATED THUS △
PROJECTION - OSBM 15 TM GPS (Scale factor not applied)

ABBREVIATIONS

ACU	AIR CONDITIONING UNIT	KO	KERB OUTLET	RWP	RAIN WATER PIPE
CL	COVER LEVEL	L	LIGHT	SC	STOP COCK
E	EARTH POINT	LP	LAMPPOST	SL	SUMP LEVEL
ECP	ELECTRICITY CABLE PIT	MH	MANHOLE	SP	SOIL PIPE
EP	ELECTRICITY POLE	Mkr	SERVICE MARKER	SV	SLUICE VALVE
FH	FIRE HYDRANT	NB	NOTICE BOARD	TCB	TELEPHONE CALL BOX
FL	FLOOR LEVEL	NFI	NO FURTHER INFORMATION	TIC	TELEPHONE INSPECTION COVER
G	GULLY	OSBM	ORDNANCE SURVEY BENCH MARK	TP	TELEPHONE POLE
GC	GAS COCK	P	POST OR PILLAR	UTL	UNABLE TO LIFT
GV	GAS VALVE	RE	RODDING EYE	VP	VENT PIPE
IC	INSPECTION COVER	RG	ROAD GULLY	WP	WOODEN POST
IL	INVERT LEVEL	RS	ROAD SIGN	WM	WATER METER